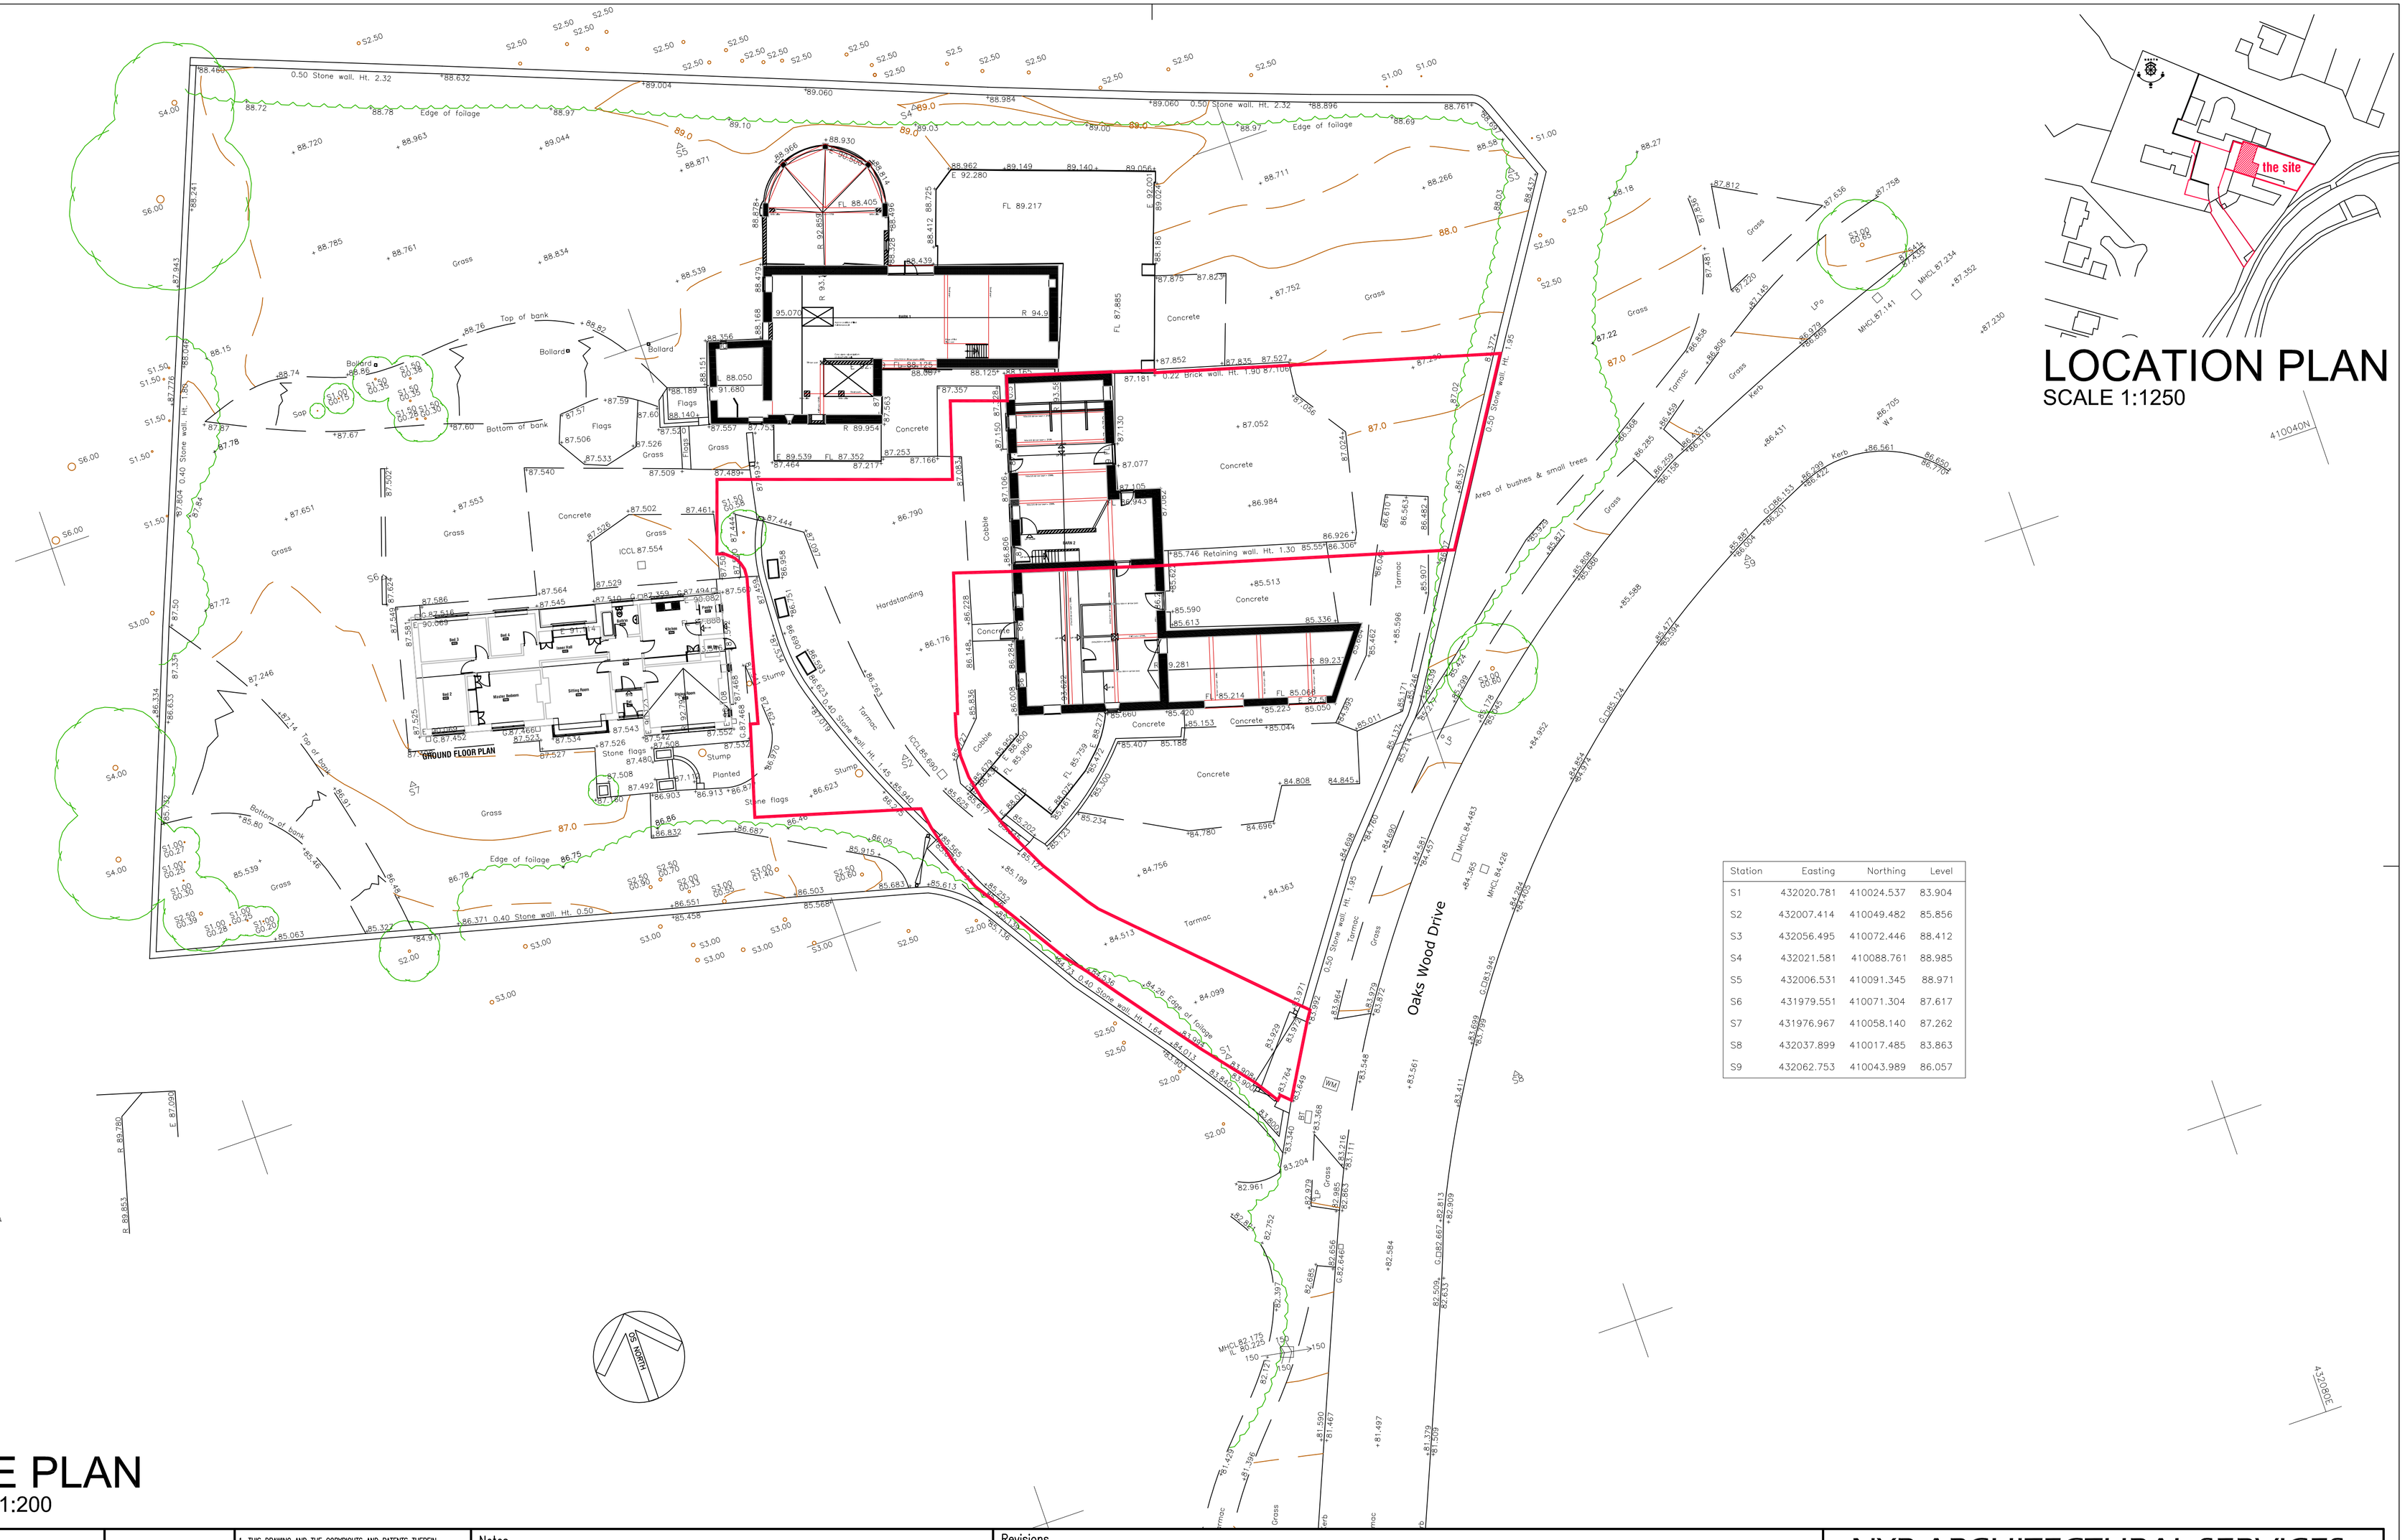


LOCATION PLAN
SCALE 1:1250

SITE PLAN
SCALE 1:200

Station	Easting	Northing	Level
S1	432020.781	410024.537	83.904
S2	432007.414	410049.482	85.856
S3	432056.495	410072.446	88.412
S4	432021.581	410088.761	88.985
S5	432006.531	410091.345	88.971
S6	431979.551	410071.304	87.617
S7	431976.967	410058.140	87.262
S8	432037.899	410017.485	83.863
S9	432062.753	410043.989	86.057

NYP

Chartered Institute of Architectural Technologists
Registered Practice

1. THIS DRAWING AND THE COPYRIGHTS AND PATENTS THEREIN ARE THE PROPERTY OF NYP ARCHITECTURAL SERVICES LLP REGISTERED IN ENGLAND AND WALES No. 4631338 AND MAY BE USED OR REPRODUCED ONLY UNDER CONTRACT.

2. CONTRACTORS AND SUB-CONTRACTORS MUST CHECK AND AGREE ALL DIMENSIONS BEFORE PREPARING SHOP DRAWINGS OR COMMENCING WORK ON SITE.

3. CONTRACTORS ARE RESPONSIBLE FOR INFORMING THE DESIGNER OF ANY DISCREPANCY DISCOVERED ON THIS DRAWING OR BETWEEN THIS DRAWING AND ANY OTHER RELATED DOCUMENT ISSUED UNDER THE STANDARD FORM OF CONTRACT IN RESPECT OF THE WORK.

4. WRITTEN DIMENSIONS ONLY ARE TO BE USED FROM THIS DRAWING. IF IN ANY DOUBT ASK FOR CLARIFICATION.

Notes.

Revisions.

Date	Suffix	Description	Date	Suffix	Description
08-07-2016	A	RED LINE BOUNDARY ADDED			

NYP ARCHITECTURAL SERVICES
The Grove, High Street, Dodworth, Barnsley, S75 3RQ. Tel: 01226 200989. E-mail : scott@nypas.co.uk / stephen@nypas.co.uk

Project. PLOT 2 OAKS FARM, OAKS WOOD DRIVE, DARTON , BARNSLEY	Client. MR M SMITH		
Drawing Title. TOPOGRAPHICAL SURVEY	Date. JUNE 2016	Scale. 1:200	
	Ref. 02/68	Dwg. No. 02	Rev. A

SHEET SIZE A1