

103 Kingfisher Drive
Wombwell
1:100.




EXISTING FRONT

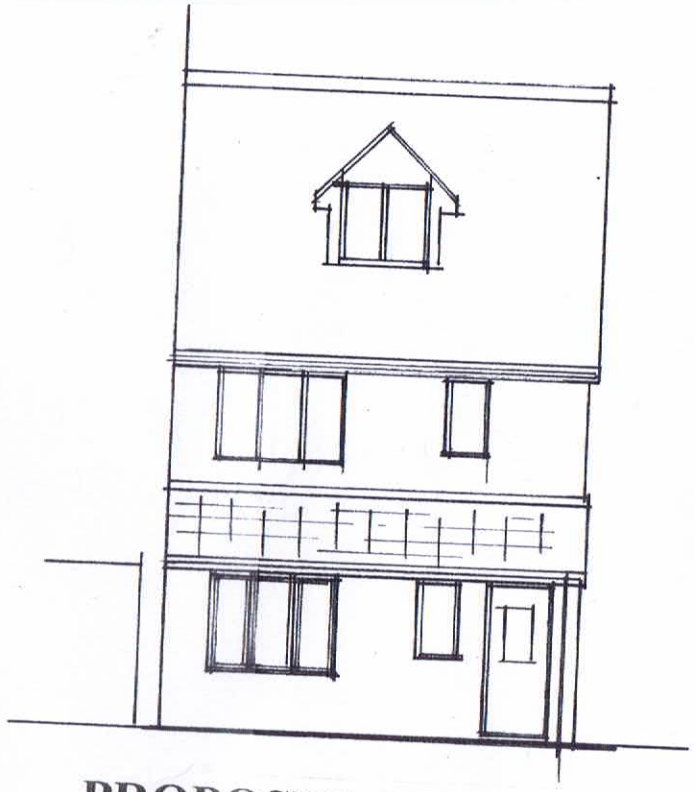


PROPOSED FRONT

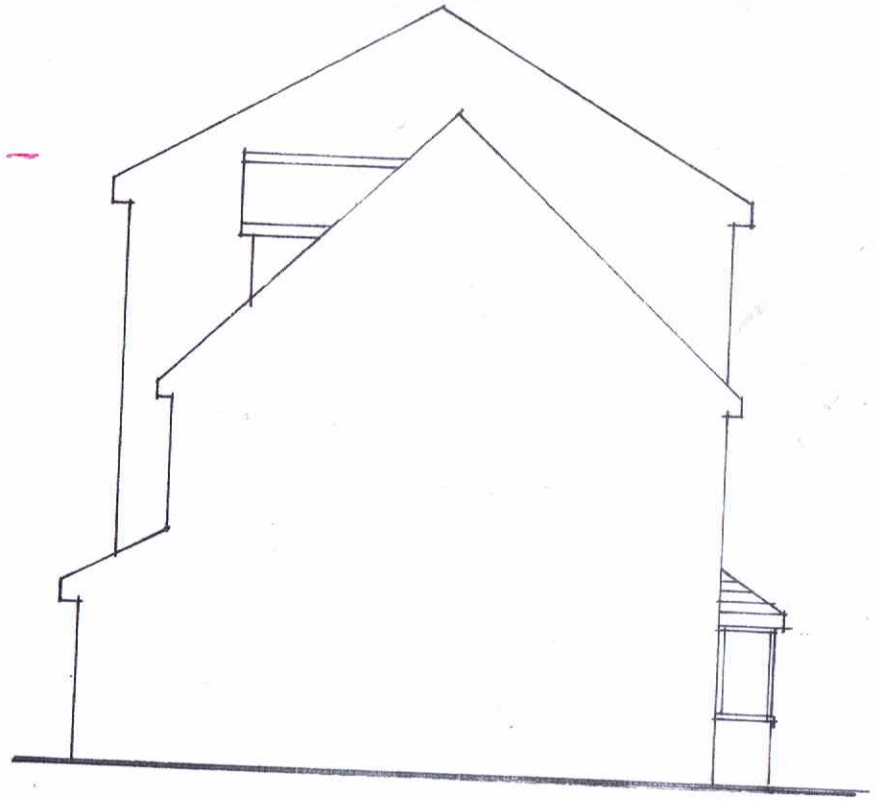

EXISTING SIDE

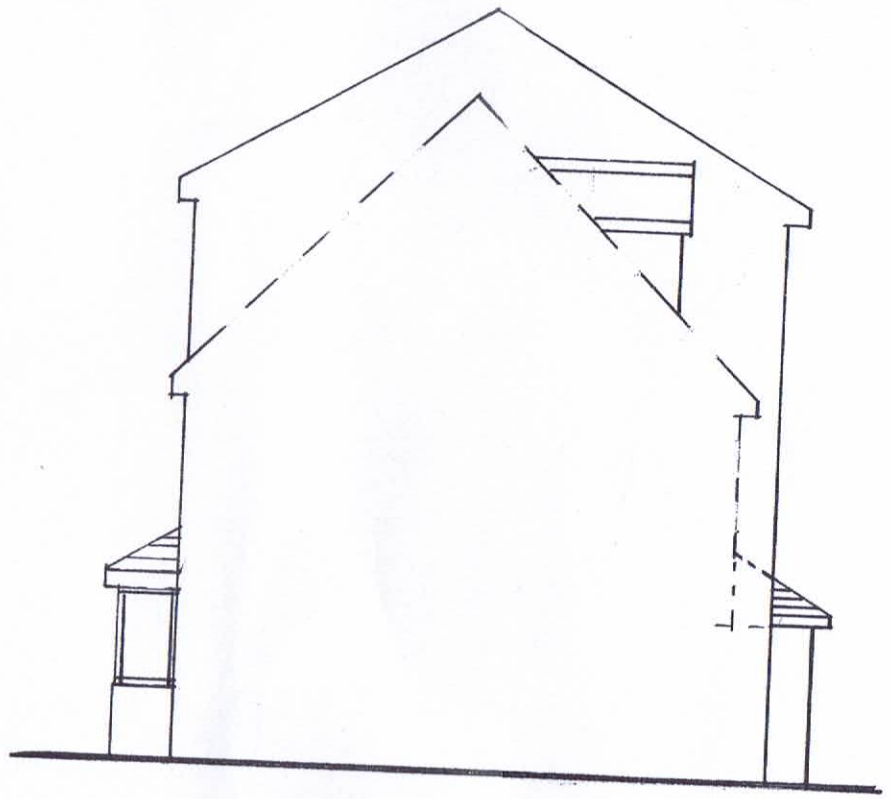


EXISTING SIDE

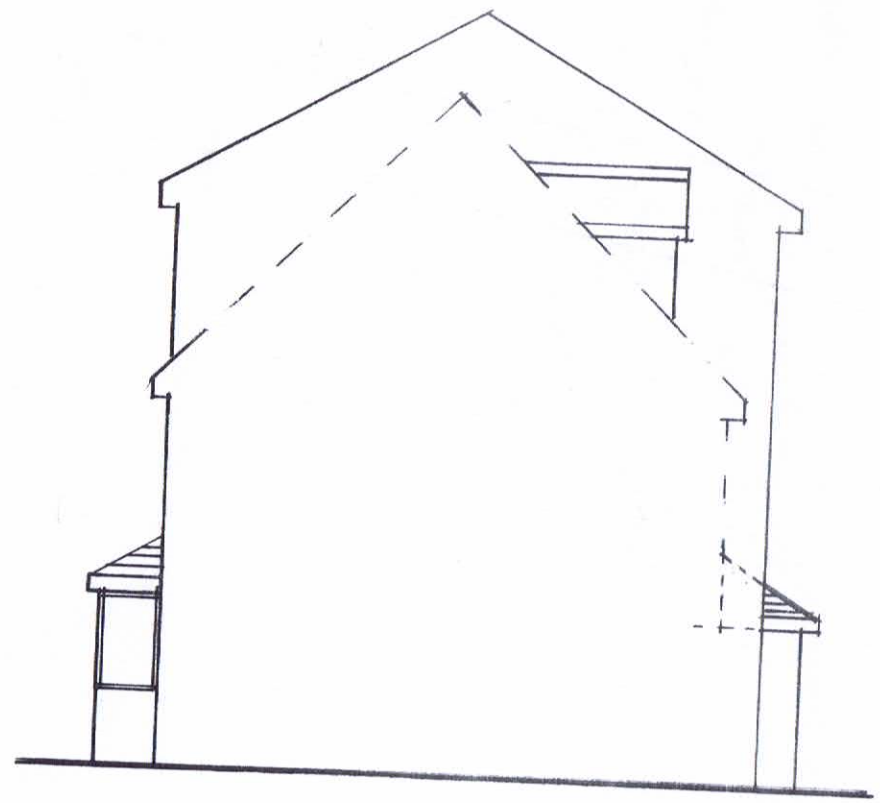

PROPOSED SIDE


103 Kingfisher Drive
Wombwell

SCALE 1:50 ~~1:100~~

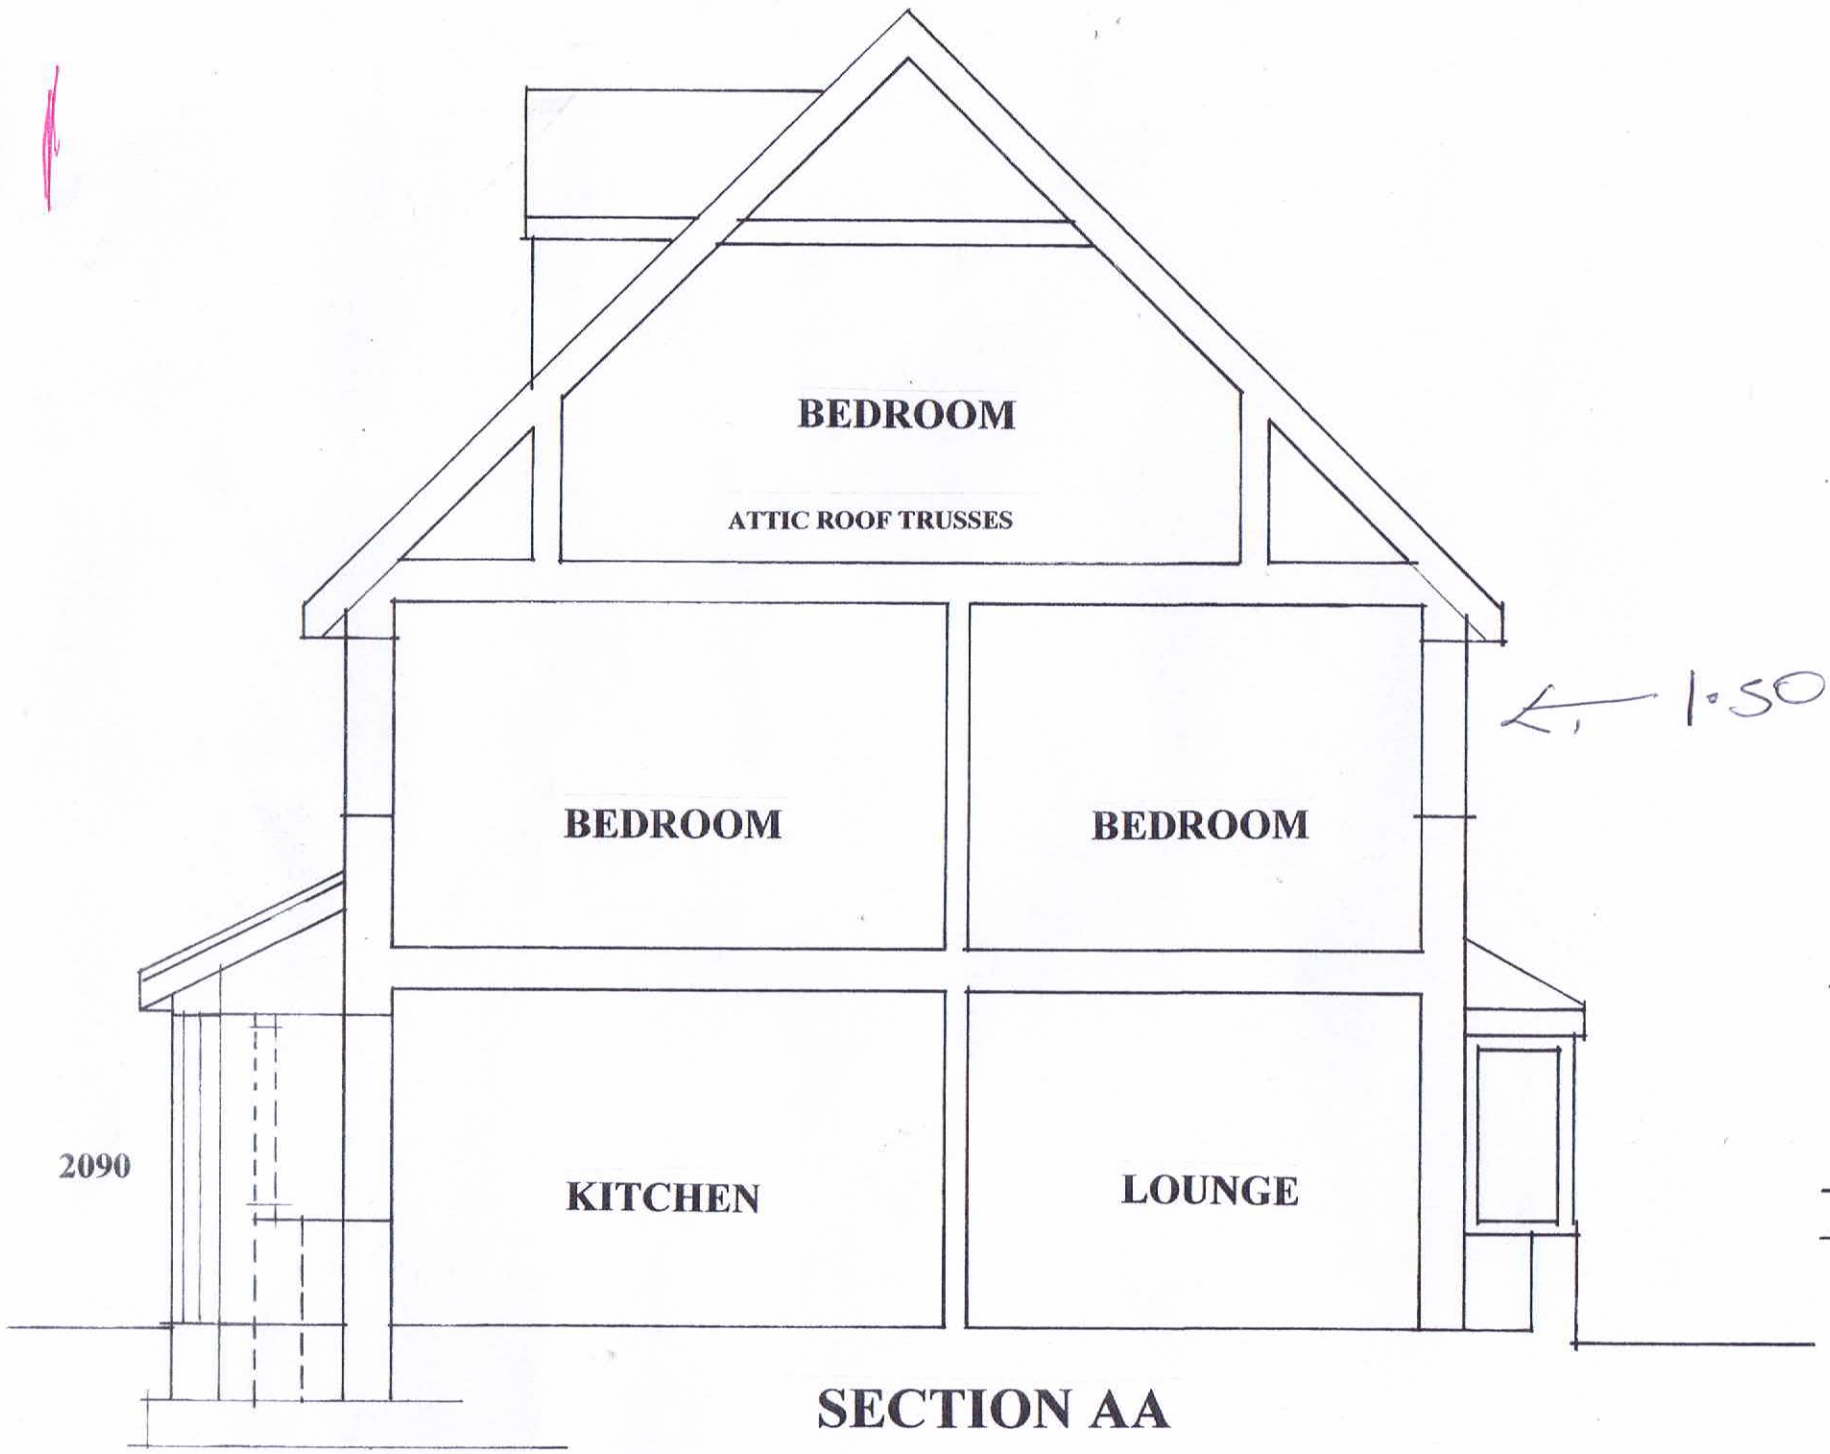


SECTION AA

1:50

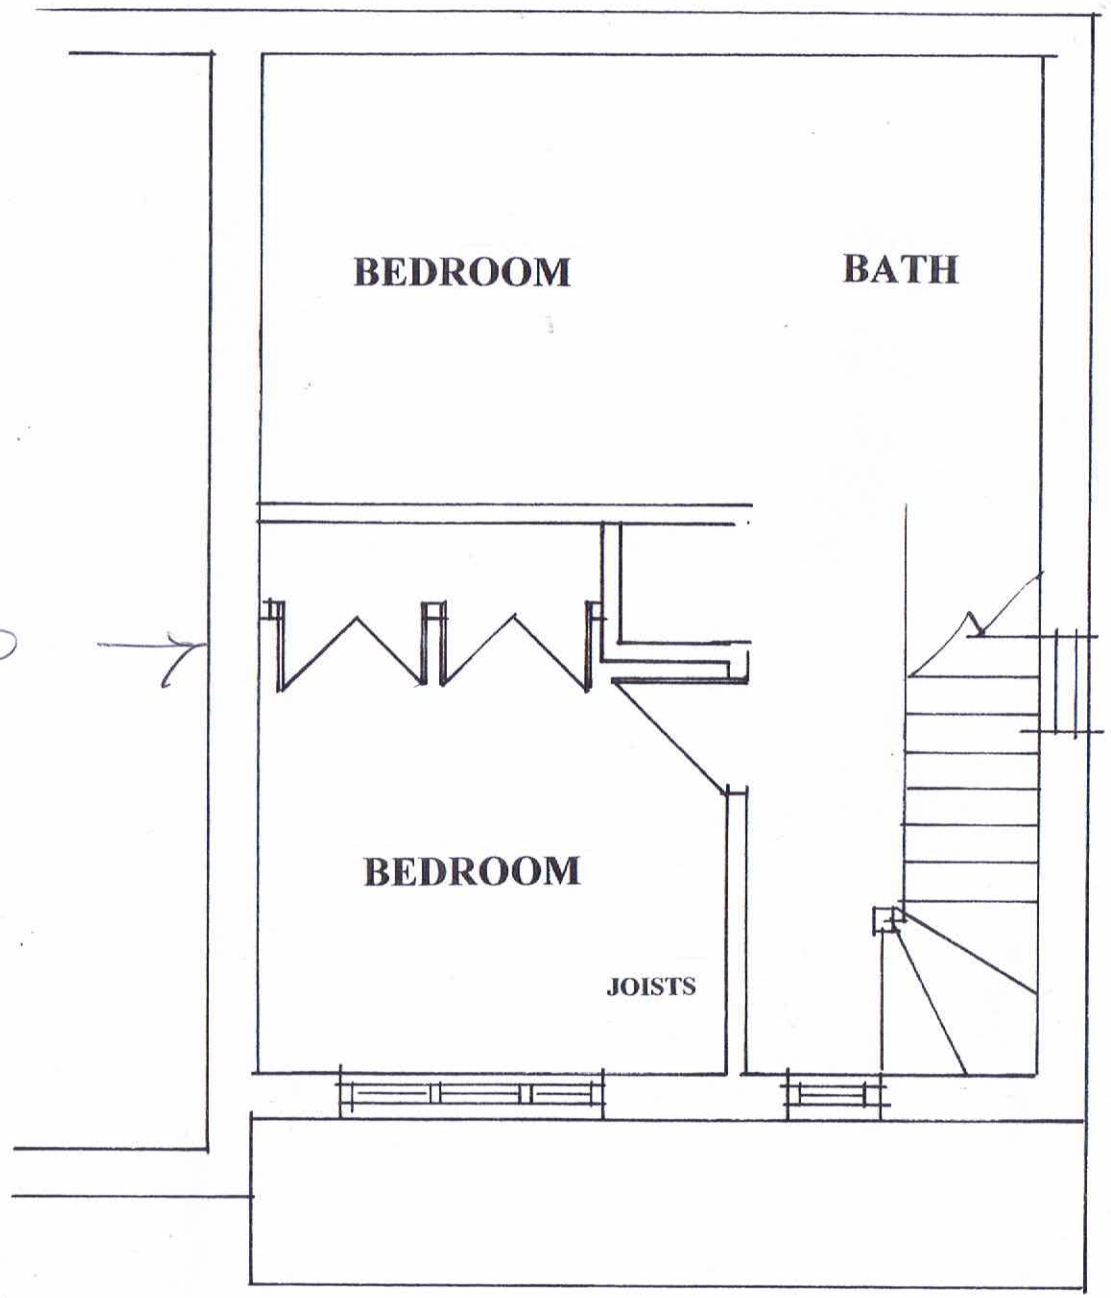


EXISTING FIRST FLOOR

103 Kingfisher Drive
Wombwell
1:50

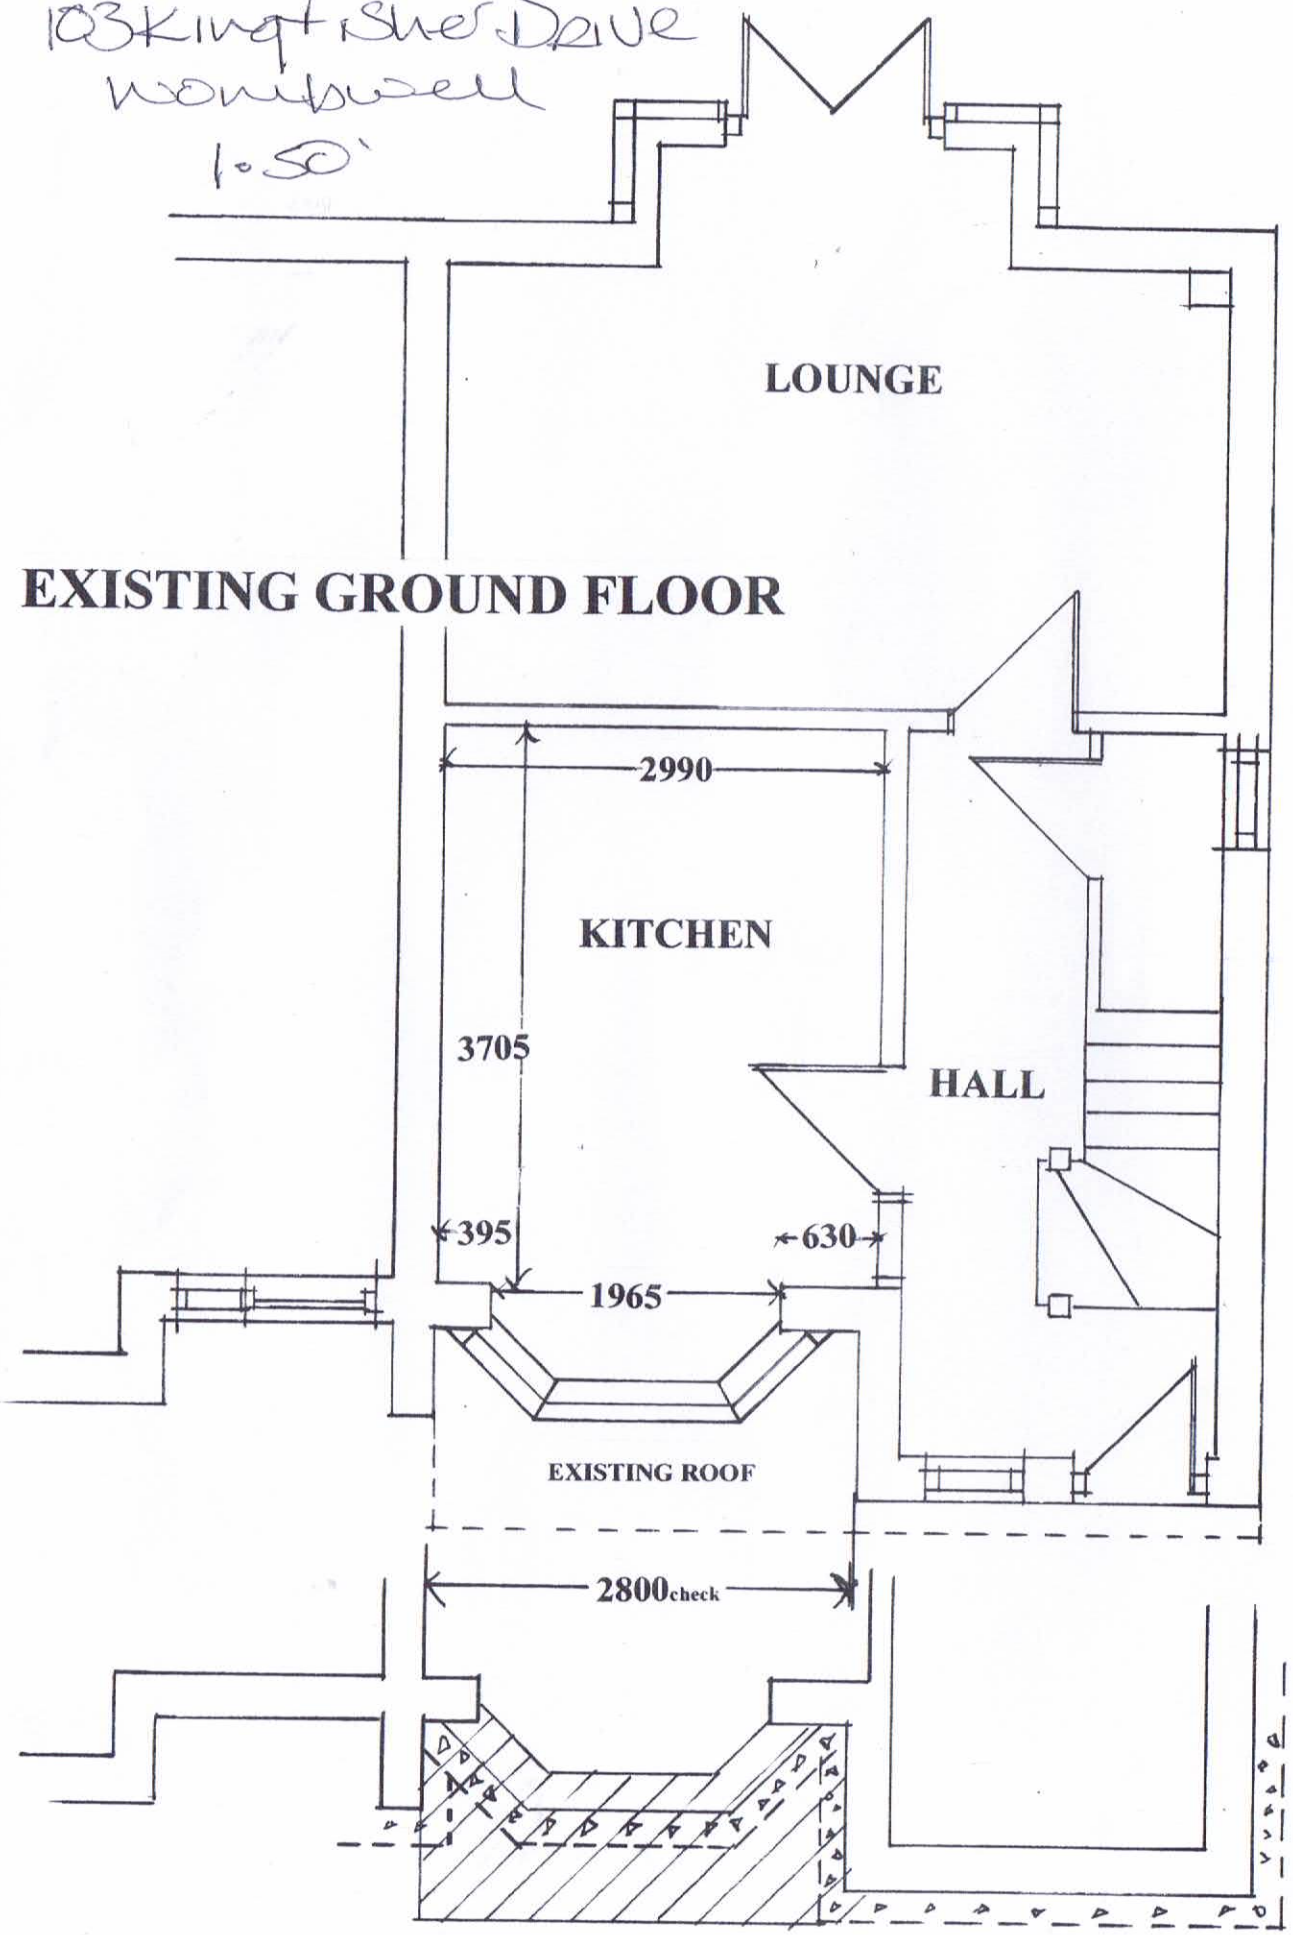

EXISTING GROUND FLOOR

FOUNDATION PLAN

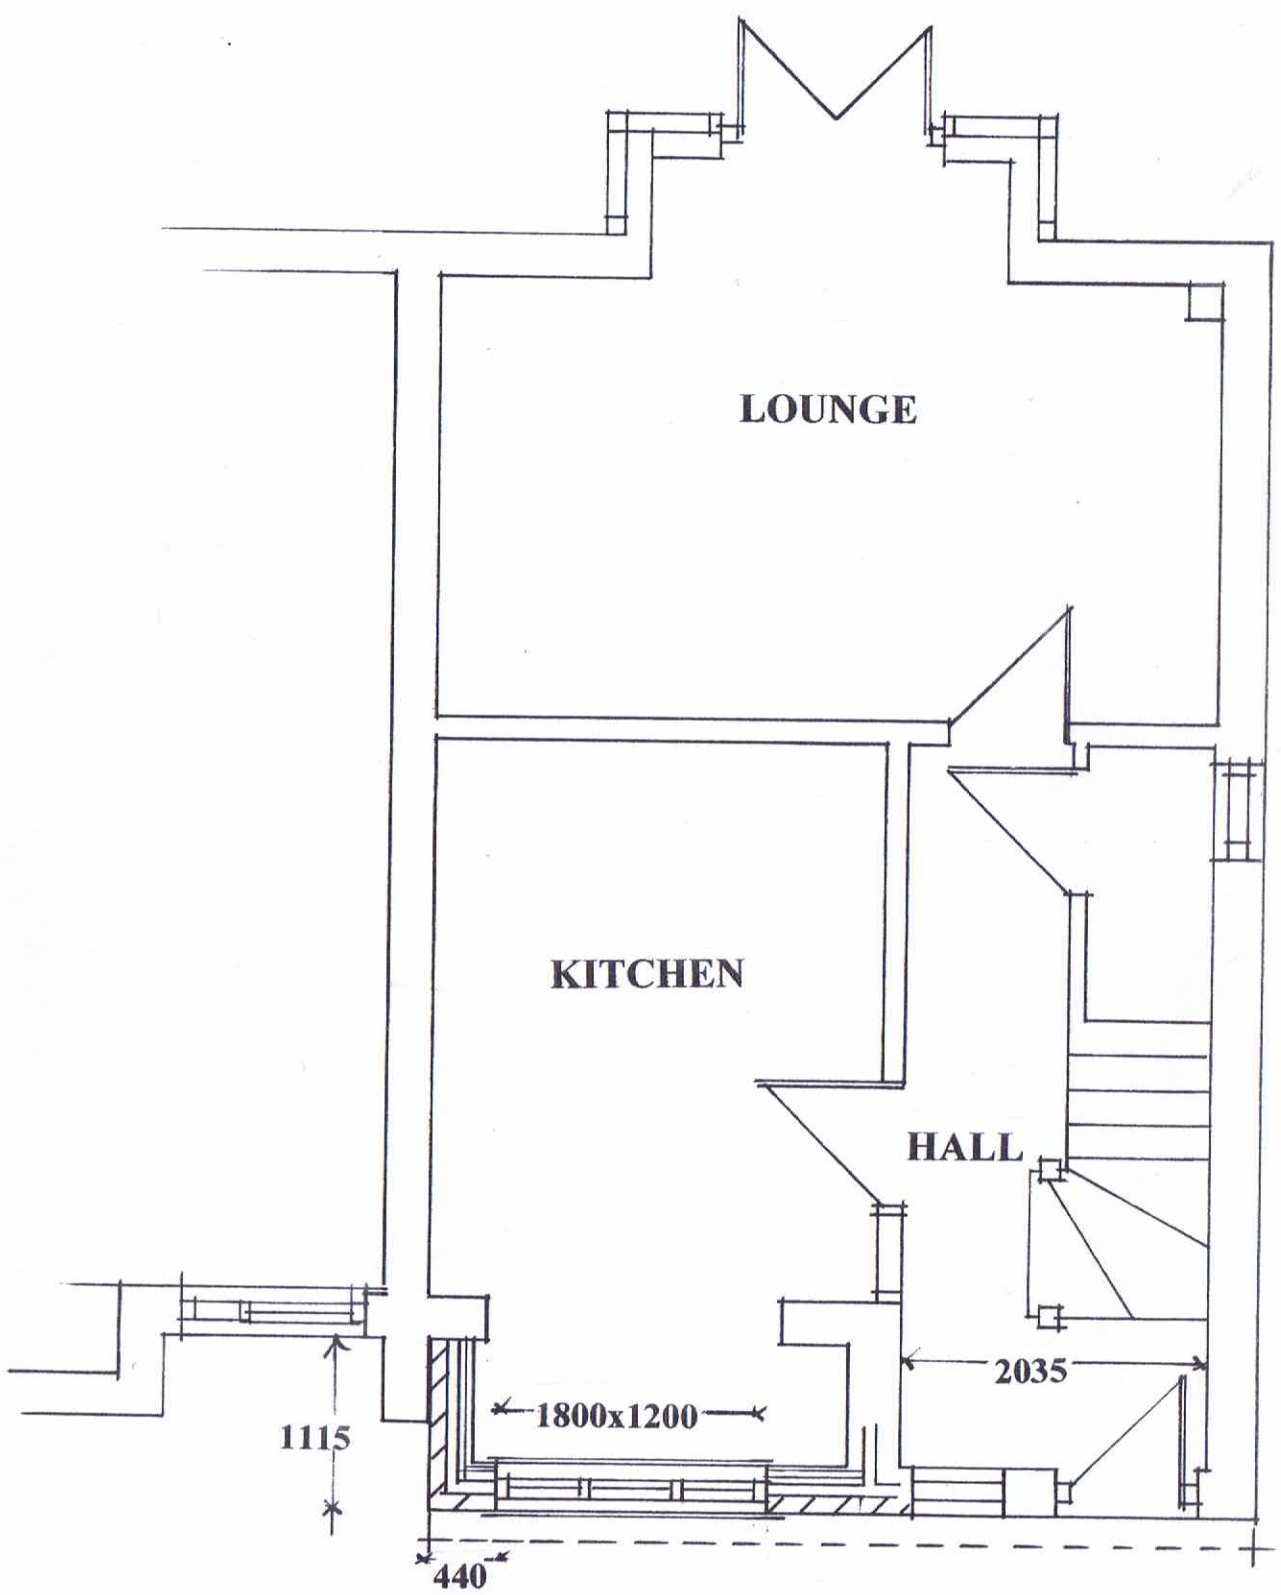

PROPOSED GROUND FLOOR