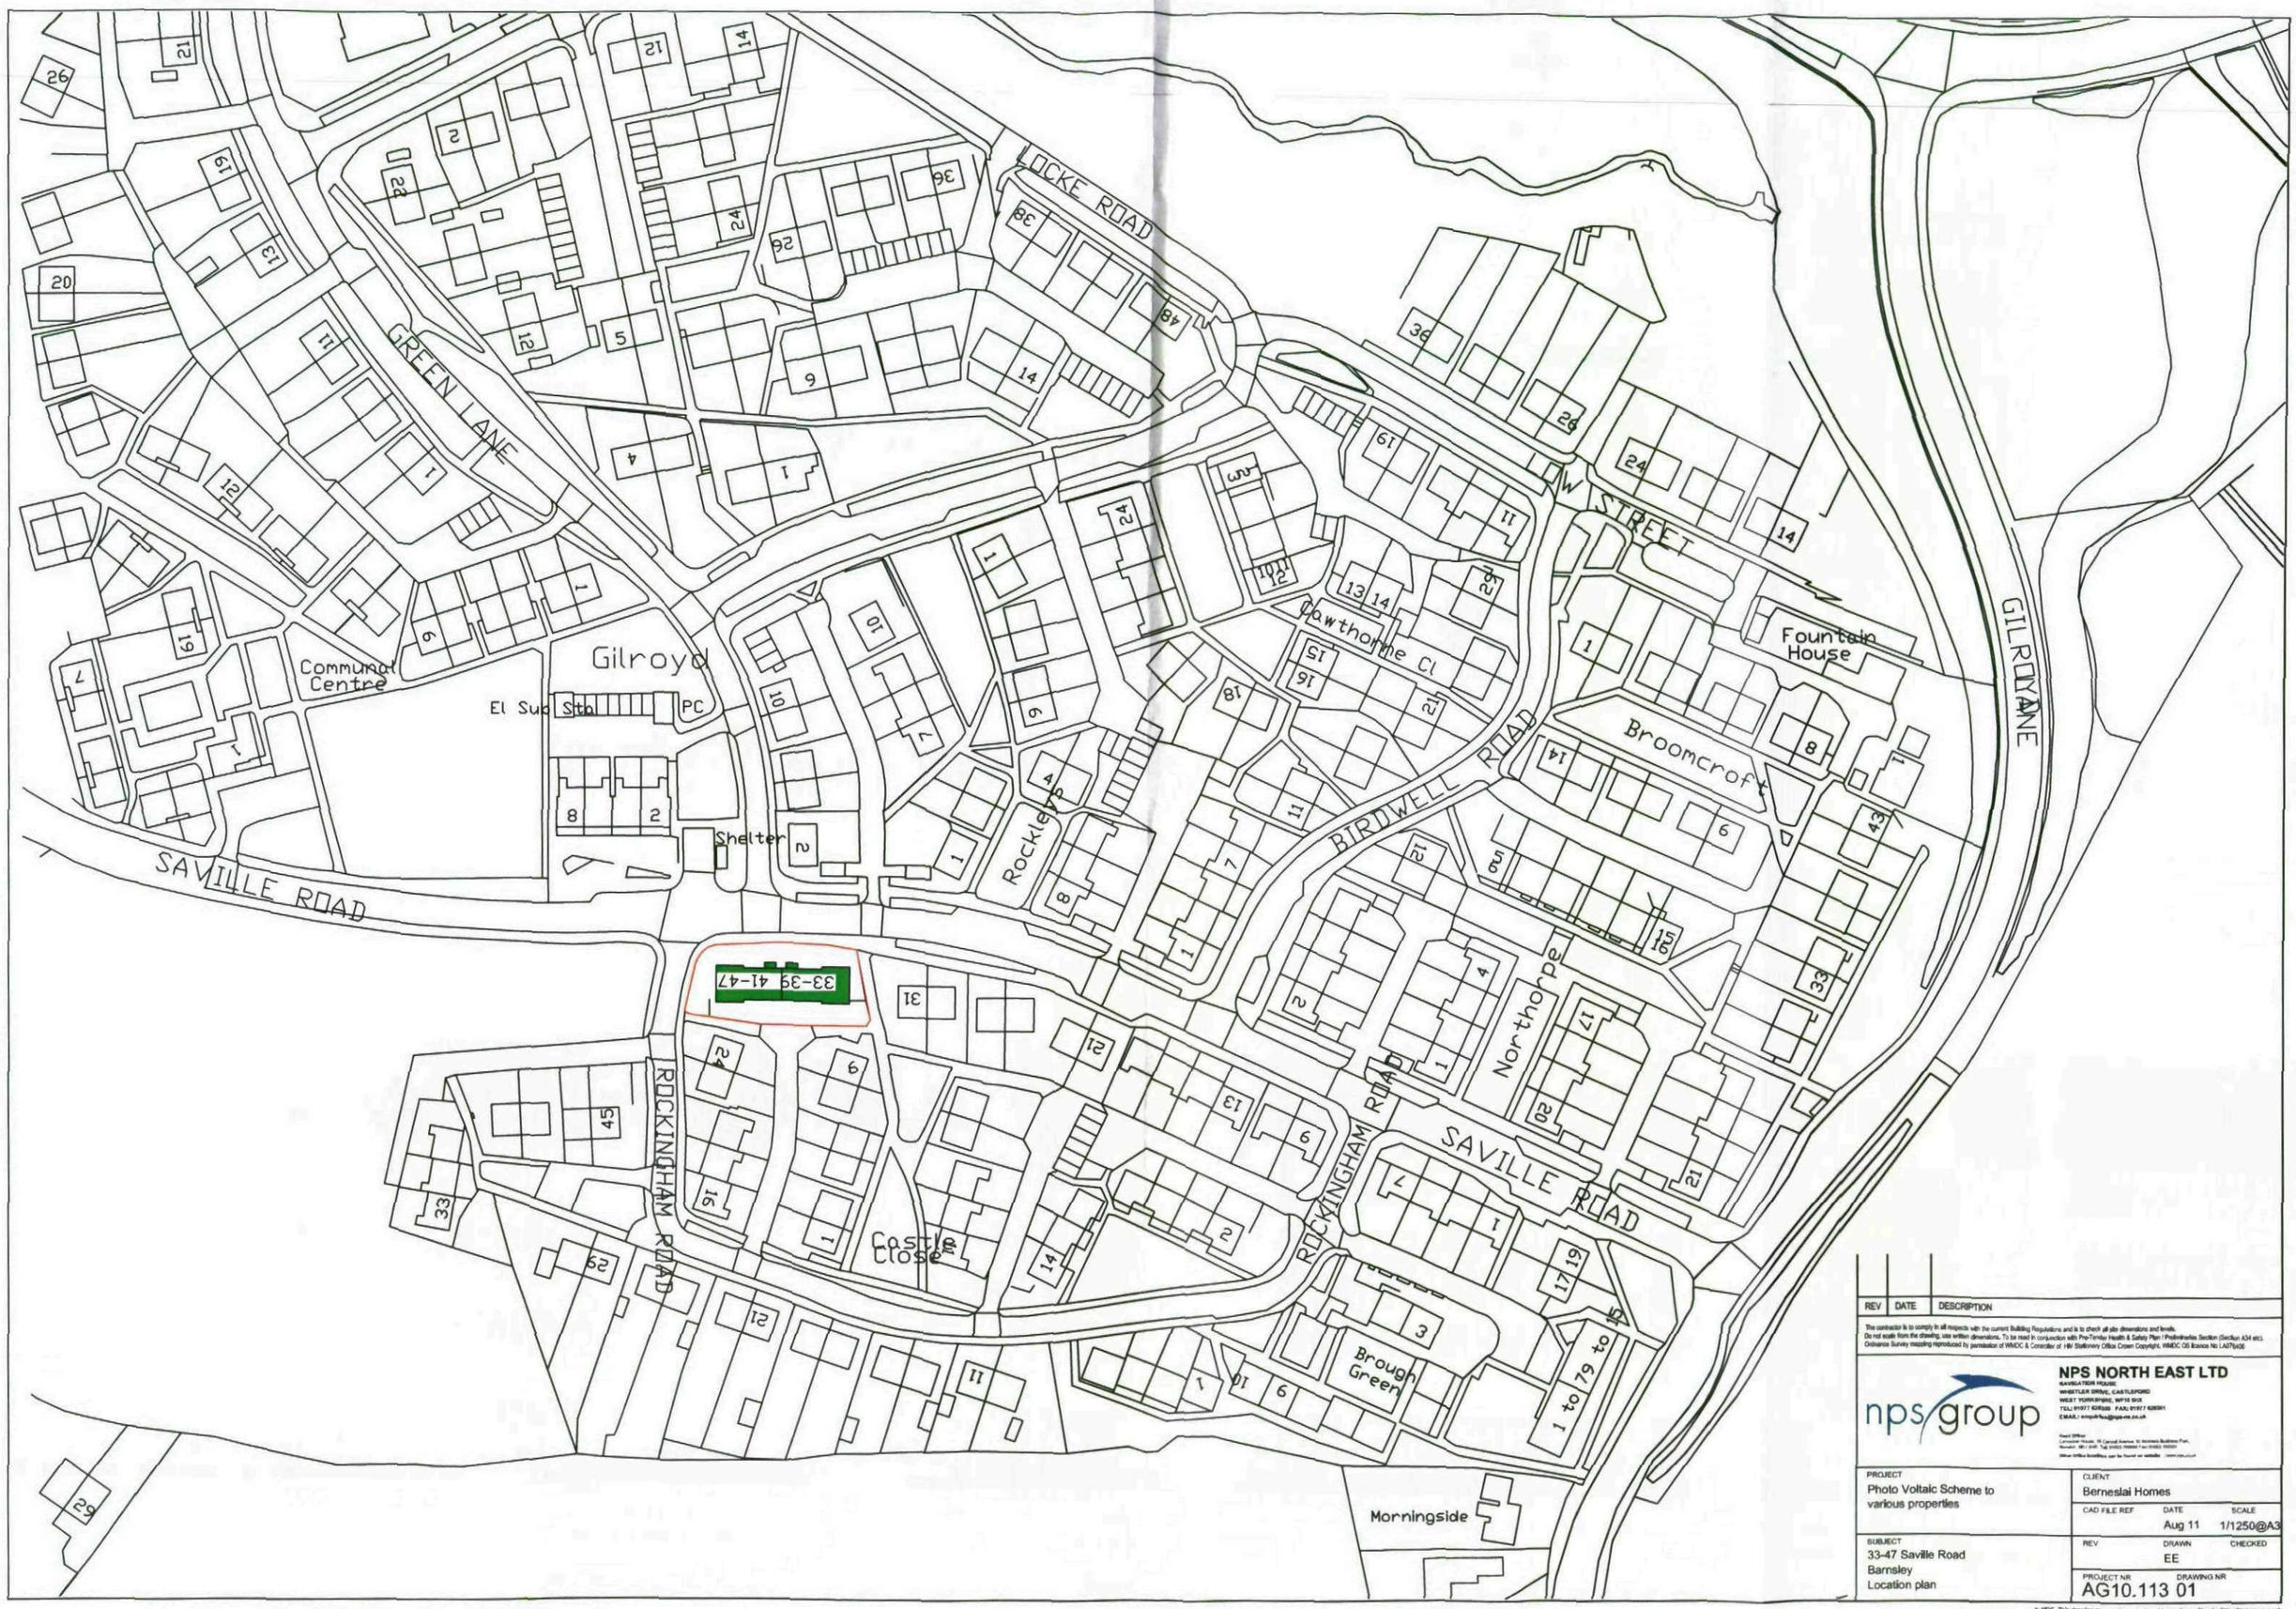


REV	DATE	DESCRIPTION

The contractor is to comply in all respects with the current Building Regulations and is to check all site dimensions and levels.
Do not scale from the drawing, use written dimensions. To be read in conjunction with Pre-Tender Health & Safety Plan / Preliminaries Section (Section A34 etc).
Ordnance Survey mapping reproduced by permission of HMDC & Controller of HM Stationery Office Crown Copyright. HMDC OS Licence No LA076406

nps group

NPS NORTH EAST LTD
NAVIGATION HOUSE
WHISTLER DRIVE, CASTLEFORD
WEST YORKSHIRE, WF10 5HX
TEL: 01977 609500 FAX: 01977 628001
EMAIL: enquiries@nps-ne.co.uk

PROJECT: Photo Voltaic Scheme to various properties	CLIENT: Berneslai Homes
	CAD FILE REF / DATE: Aug 11 / SCALE: 1/1250@A3
SUBJECT: 33-47 Saville Road Barnsley Location plan	REV / DRAWN: EE / CHECKED
	PROJECT NR: AG10.113 / DRAWING NR: 01

© NPS. This drawing may not be reproduced in any form without prior written agreement



REV	DATE	DESCRIPTION

This contractor is to comply in all respects with the current Building Regulations and is to check all site dimensions and levels.
Do not scale from the drawing, use written dimensions. To be read in conjunction with Pre-Tender Health & Safety Plan / Preliminaries section (Section A34 etc).
Ordnance Survey mapping reproduced by permission of WMDC & Controller of Her Stationery Office Crown Copyright, WMDC OS licence No LA076406

nps group

NPS NORTH EAST LTD
NAVIGATION HOUSE
WHISTLER DRIVE, CASTLEFORD
WEST YORKSHIRE, WF10 5HX
TEL: 01977 605500 FAX: 01977 605501
EMAIL: enquiries@nps-ne.co.uk

Head Office
Lampower House, 76 Central Avenue, St Andrews Business Park,
Norwich, NR7 0HR. Tel: 01603 700500 Fax: 01603 700501
Other Office Locations can be found on website - www.nps.co.uk

PROJECT	CLIENT
Phot Voltaic scheme to various properties	Bernesiai Homes
CAD FILE REF	DATE: Aug 11 — SCALE: 1/500@A3
SUBJECT: 33-47 Saville Road, Barnsley, Site Plan	REV — DRAWN: EE — CHECKED
PROJECT NR: AG10.113	DRAWING NR: 02

© NPS. This drawing may not be reproduced in any form without prior written agreement