Notes:

PLANNING DRAWINGS, NOT TO BE USED FOR BUILDING REGULATIONS OR CONSTRUCTION PURPOSES

Revision: --

Revision List:

0 10m

Project Name: 14 Mortimer Road

Drawing Title: Location & Site Plans

Drawing Number: 1053/TP/001


Scale: 1:1000 & 1:200@A3

Date: May 11


N



Location Plan 1:1000

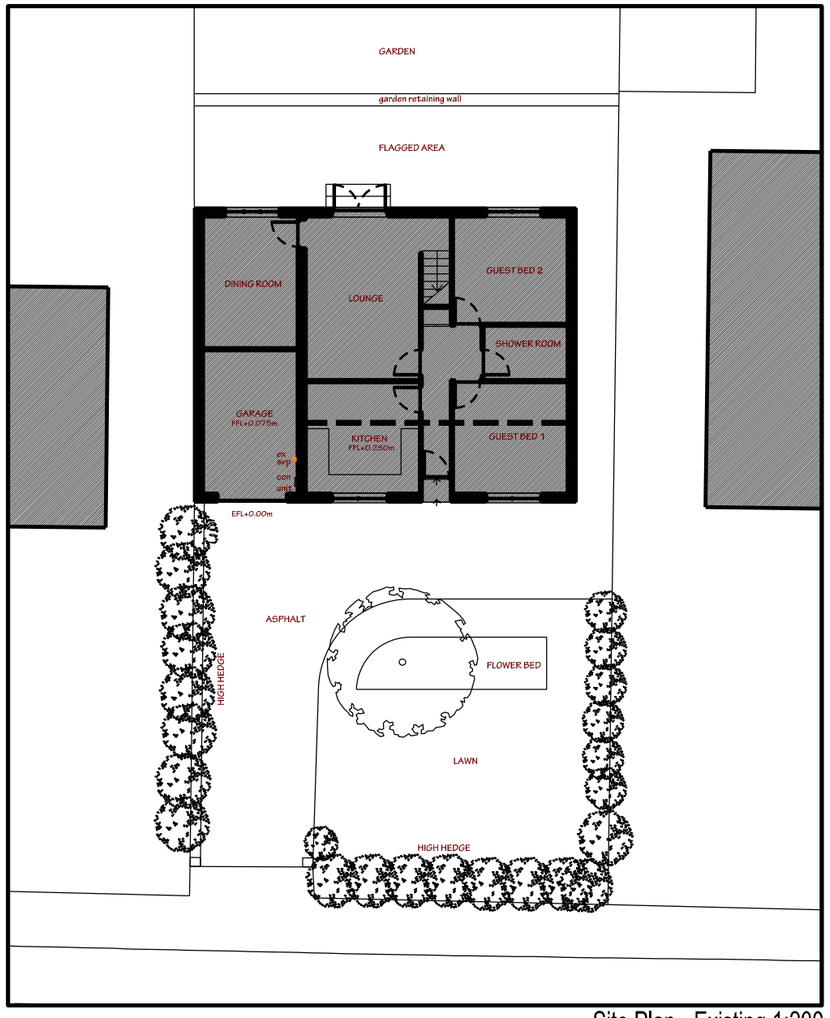

Site Plan - Existing 1:200

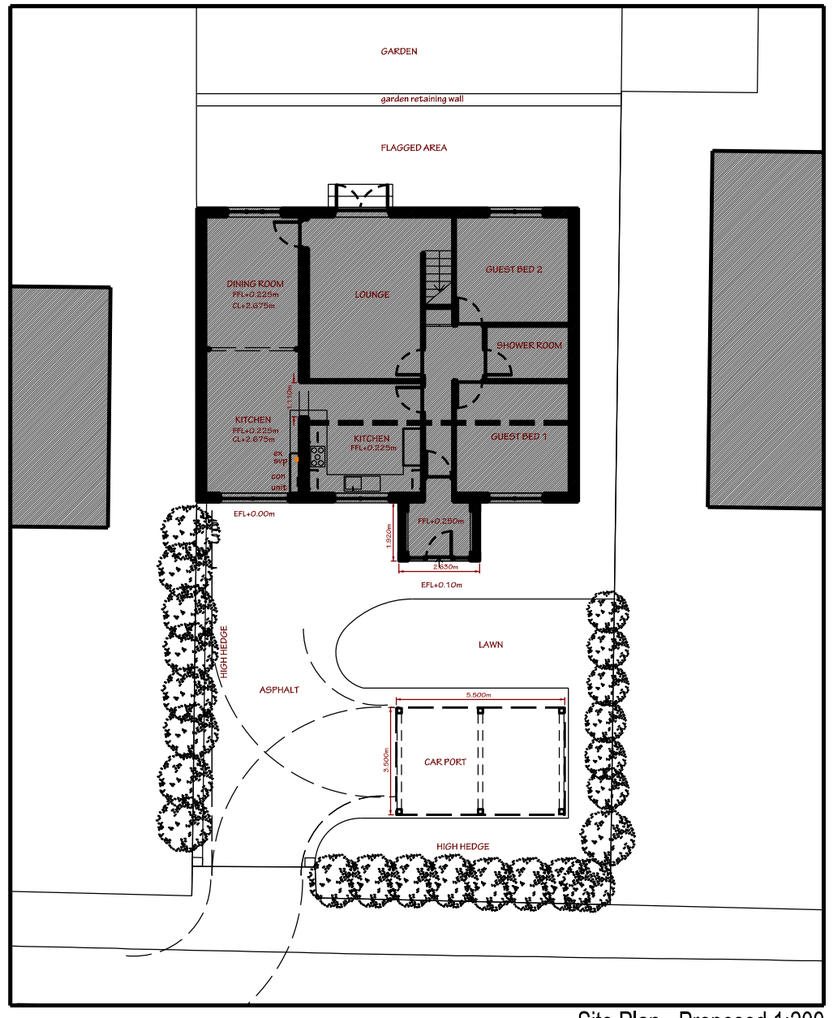

Site Plan - Proposed 1:200

DSA design space architecture t: +44 (0)1226 762697 e:info@designspacearchitects.co.uk www.designspacearchitects.co.uk