

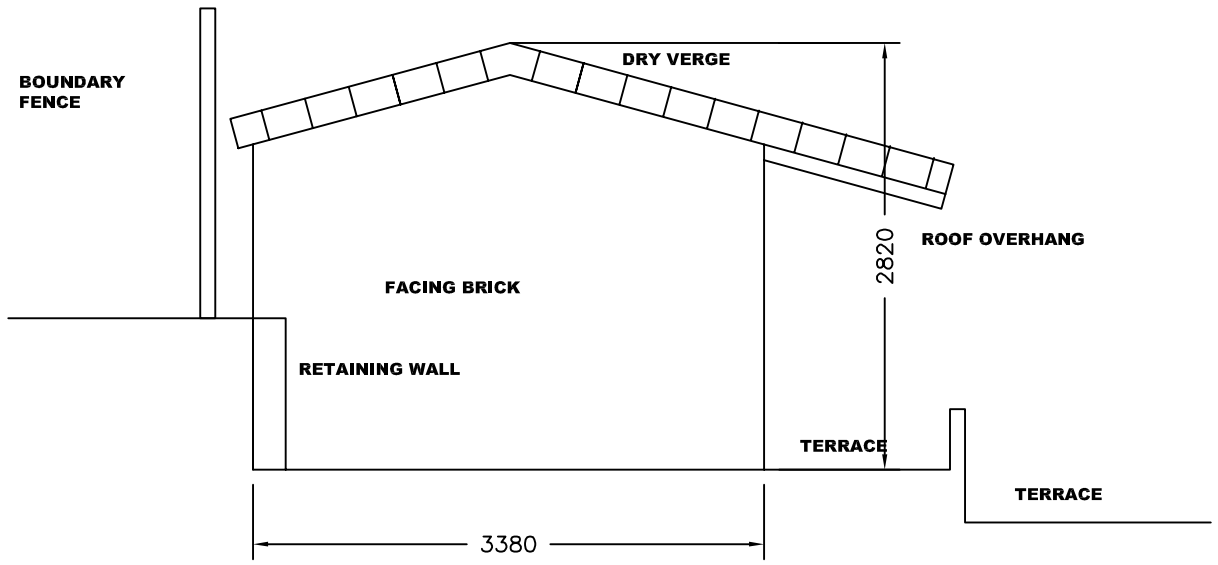



PROPOSED SIDE ELEVATION SHOWING OUT BUILDING 1:50

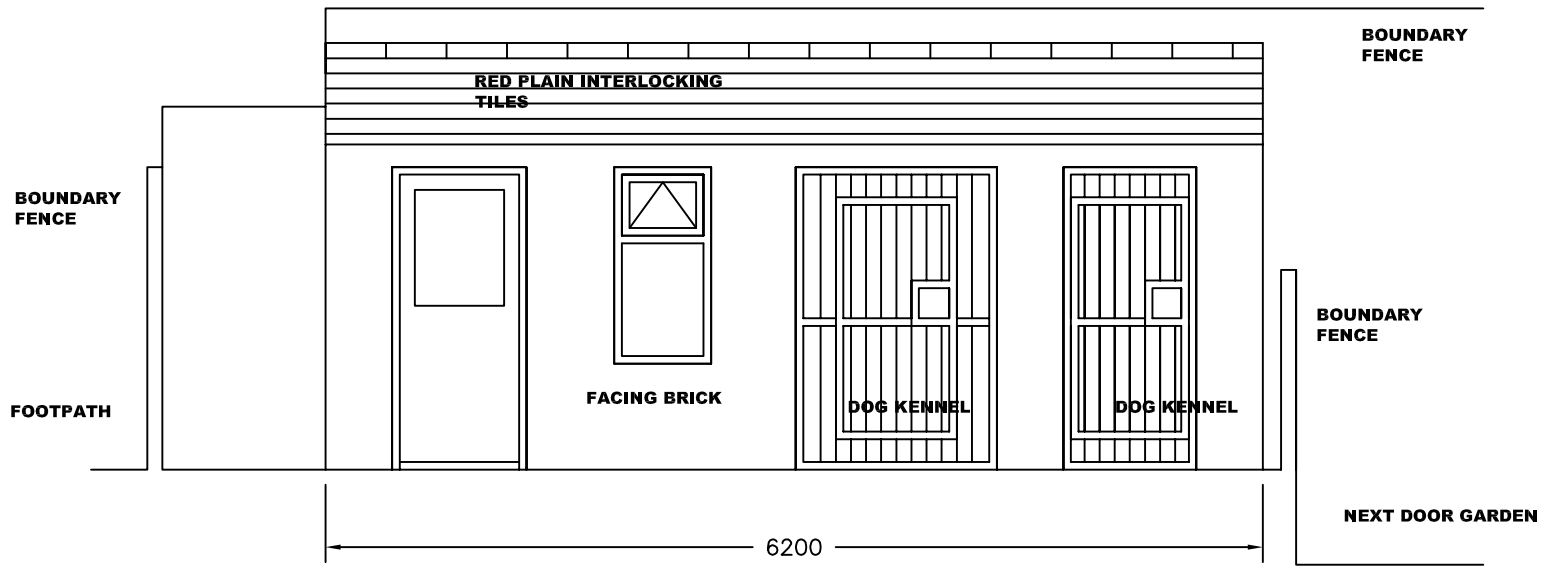

PROPOSED FRONT ELEVATION SHOWING OUT BUILDING 1:50

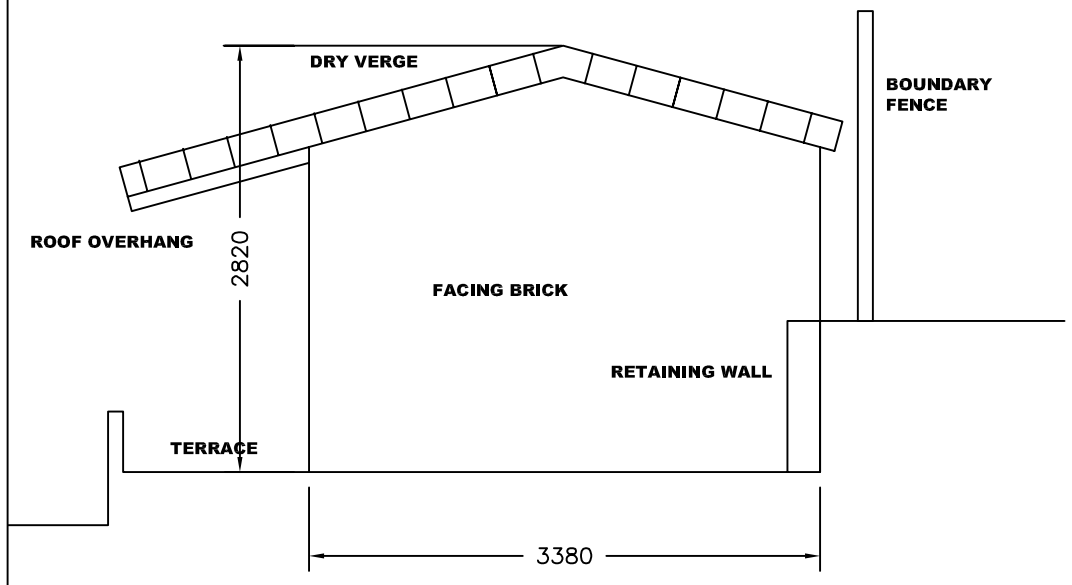

PROPOSED SIDE ELEVATION SHOWING OUT BUILDING 1:50

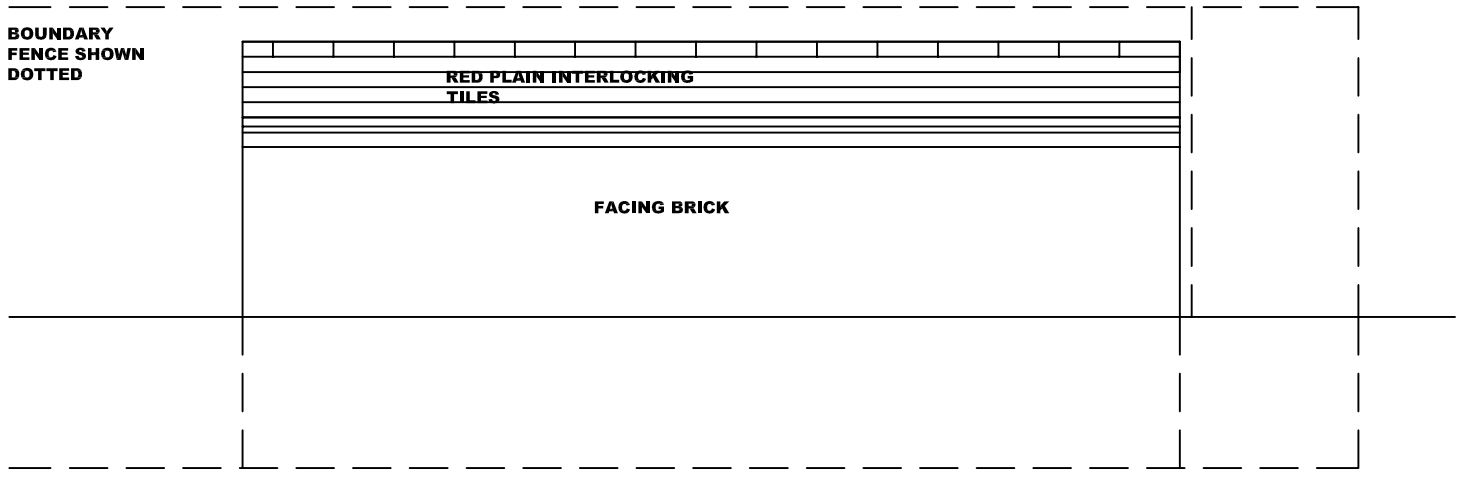

PROPOSED REAR ELEVATION SHOWING OUT BUILDING 1:50

Revisions	A. A----		00-00-00
This drawing is for planning permission only and is not a construction drawing.			
Drawing Title	PROPOSED-ELEVATIONS		
Job No. - Dwg No.	MB/2012/1	.	-
Client:	MARTIN BENSON 96 Kingsway Mapplewell Barnsley S75 6EX		
Scale.	1:50		