


Revision	Date
-	-

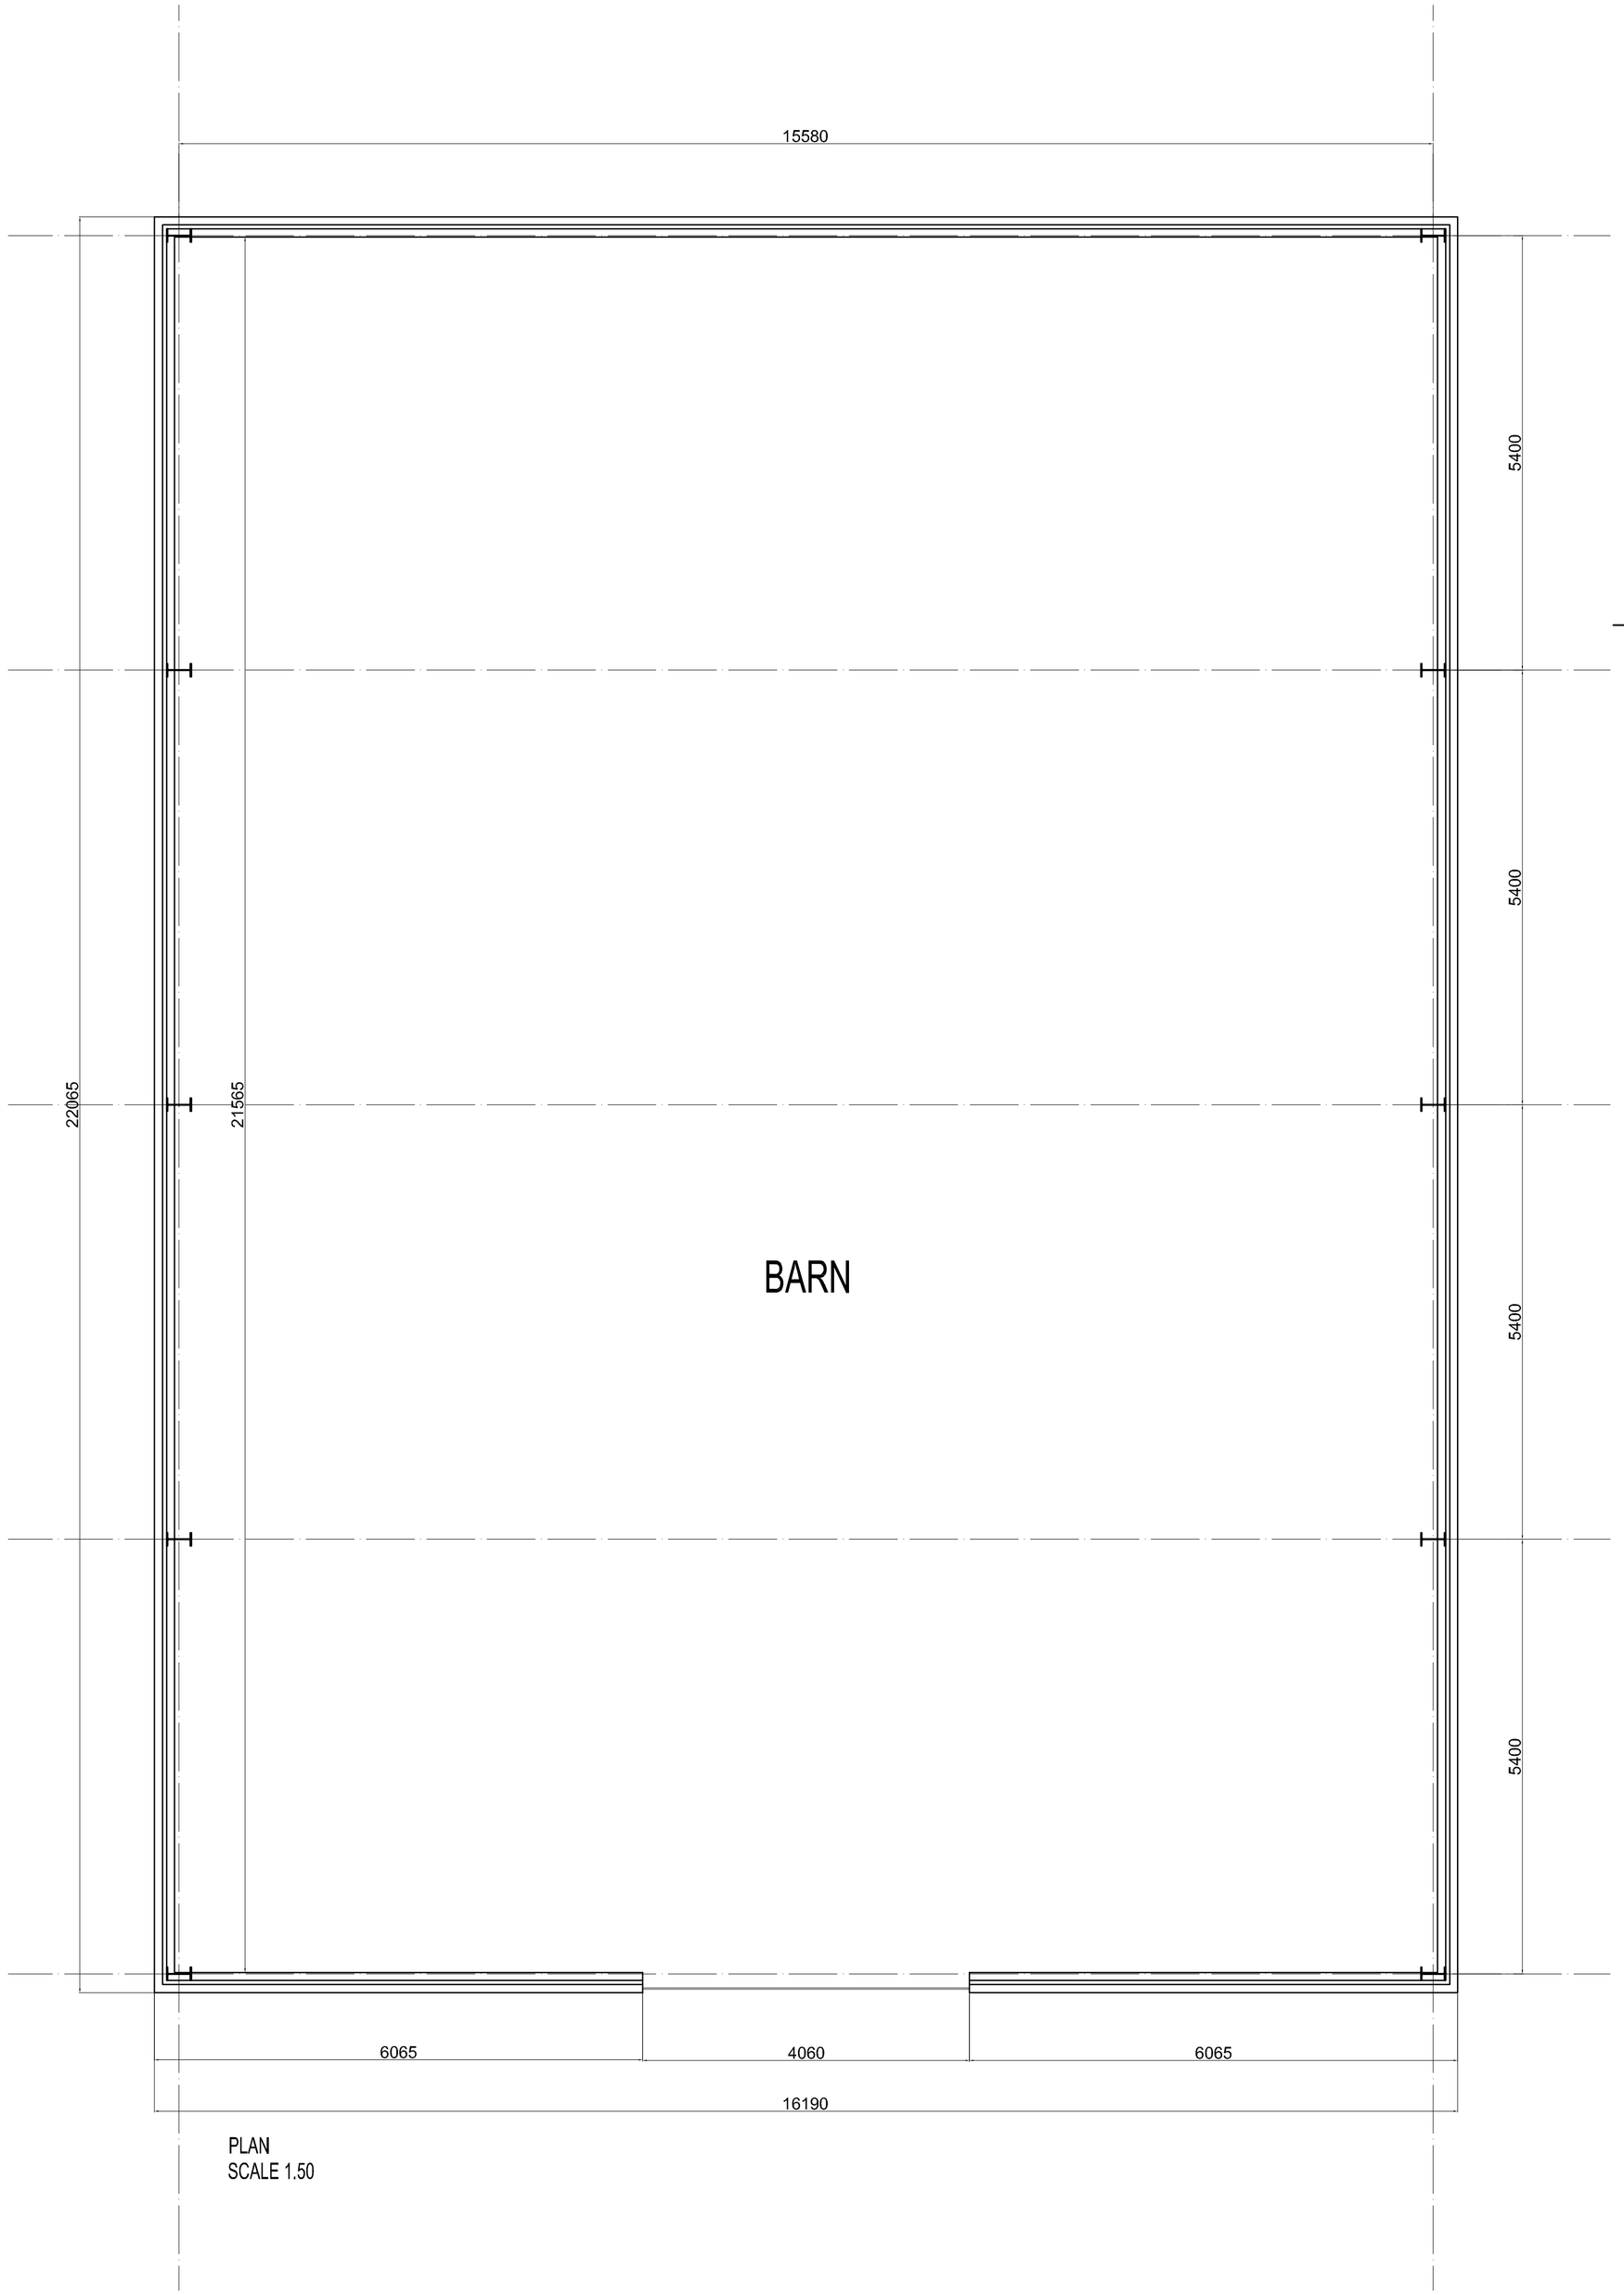


PLAN
SCALE 1.50

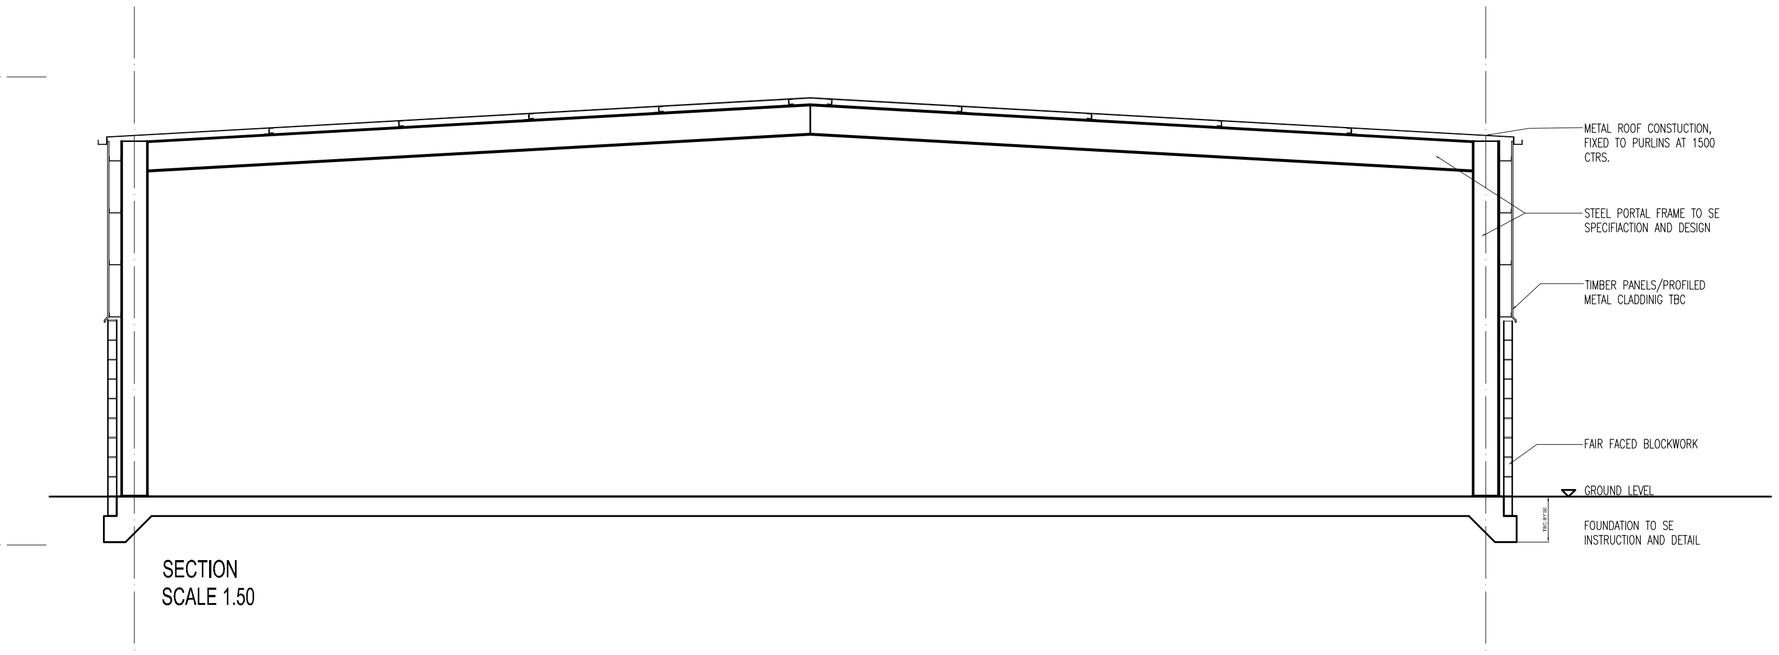


SECTION
SCALE 1.50

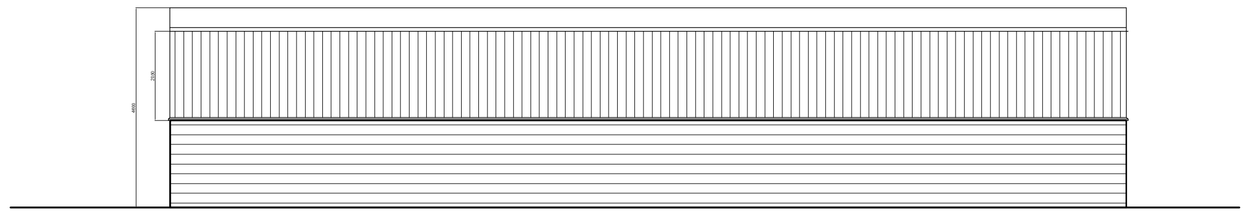


SIDE ELEVATION
SCALE 1.100

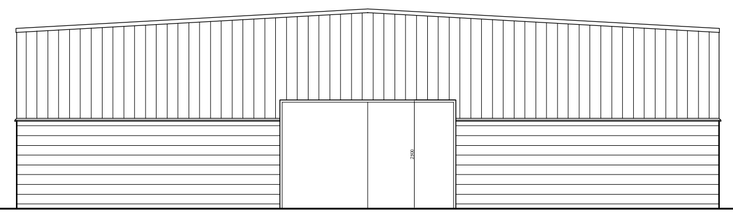

FRONT ELEVATION
SCALE 1.100

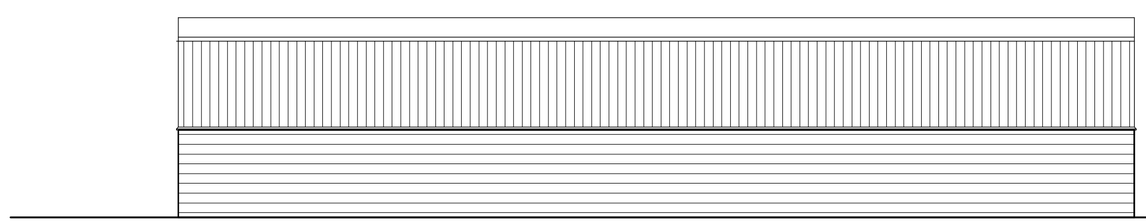

SIDE ELEVATION
SCALE 1.100

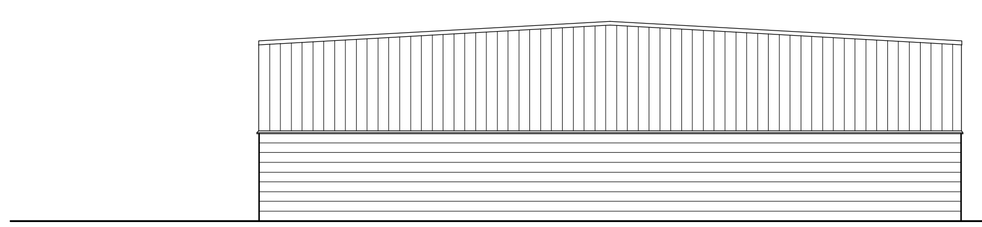

REAR ELEVATION
SCALE 1.100

Coda Studios Ltd
Hope Works, 25 Mowbray Street,
Sheffield, S3 8EL
t: 0870 990 3095 f: 0870 990 3096
e:information@codastudios.co.uk

Mr Connor	*Client*
Common Road, Barnsley	*Job*
New Barn	
Proposal	*Title*

DRAWN	CHECKED	DATE	SCALE	
SB		01/2009	A3 ISSUE:	A1 ISSUE:
			1.100	1.50
REVISION	DRAWING STATUS		DRAWING NUMBER	
-	-		*BARN - 001*	

© COPYRIGHT EXISTS ON THE DESIGNS AND INFORMATION SHOWN ON THIS DRAWING
The Contractor must verify all dimensions on site before making shop drawings or commencing work of any kind. No dimensions to be scaled from this drawing. Architect to be notified of any discrepancies in dimensions immediately.