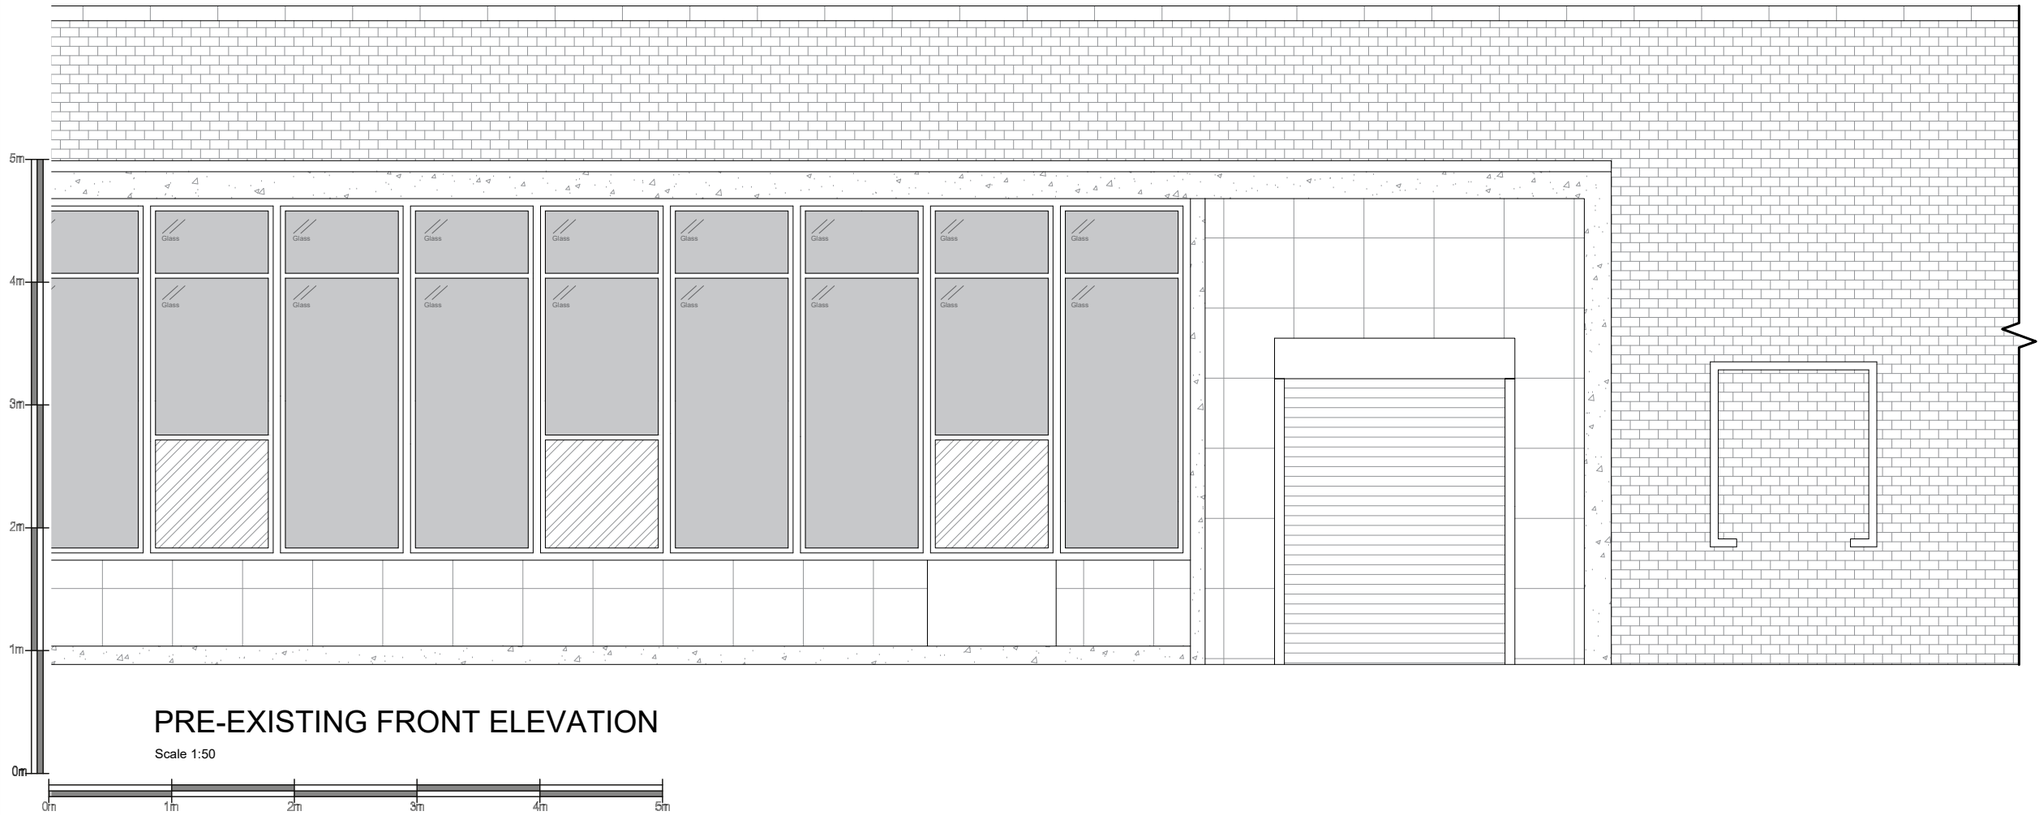

PRE-EXISTING FRONT ELEVATION

Scale 1:50

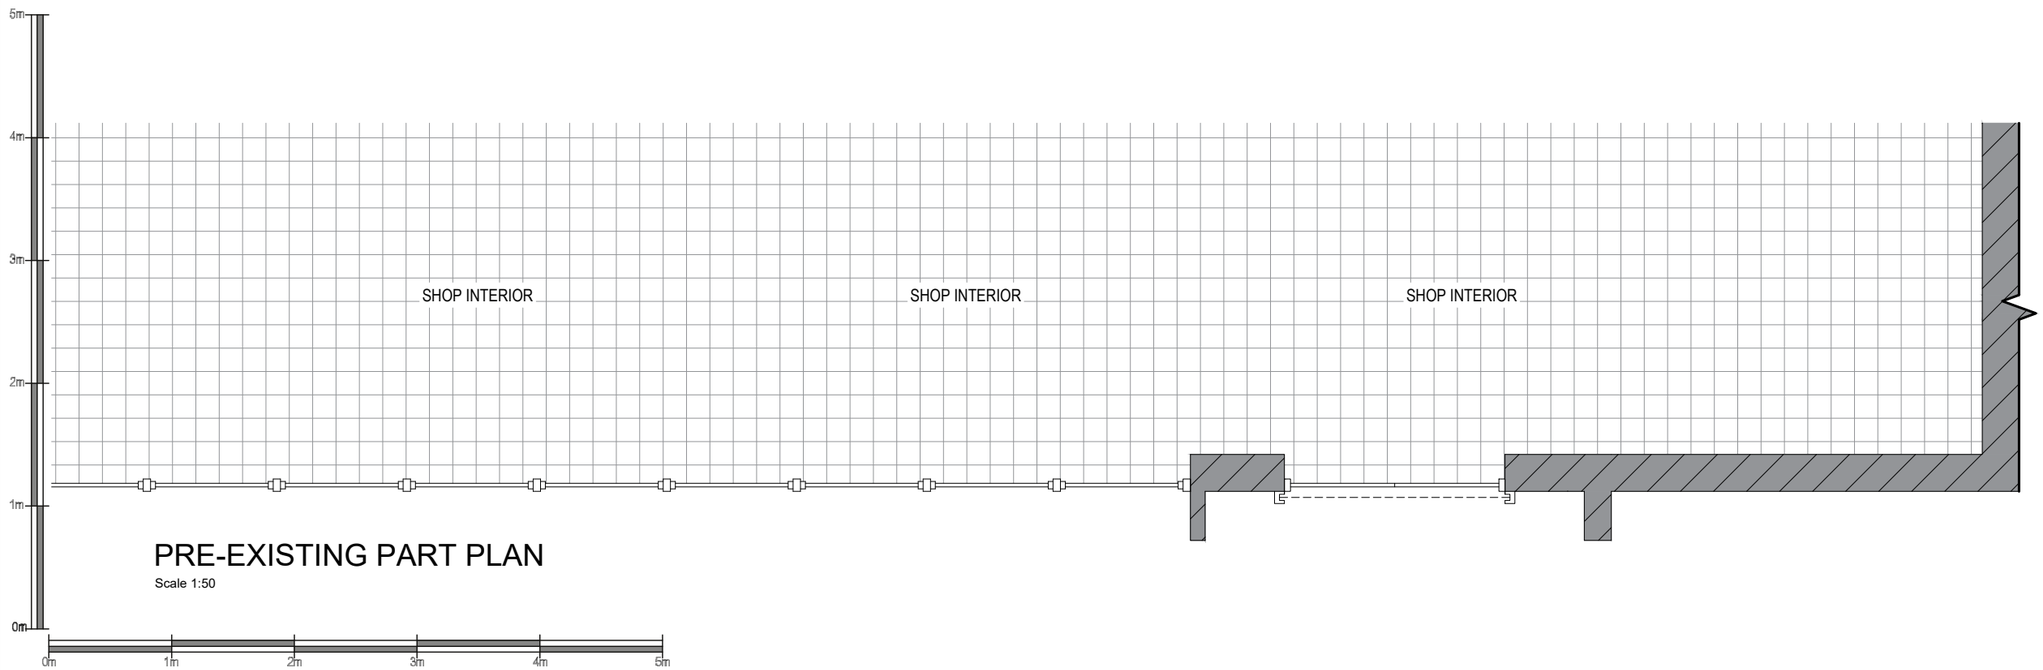

PRE-EXISTING PART PLAN

Scale 1:50

Date:	Comments:	By:

GENERAL NOTES:

1) All dimensions in millimeters unless otherwise stated.

Site:
Magical Moments,
34 High Street,
Wombwell,
Barnsley,
S73 8AA

Drawing Title:

Pre-Existing Plan and Elevation

Ref:	Date:	Rev:
T020832_PE	15/03/2022	
Scale: 1:50	Paper: A3	Date Rev: