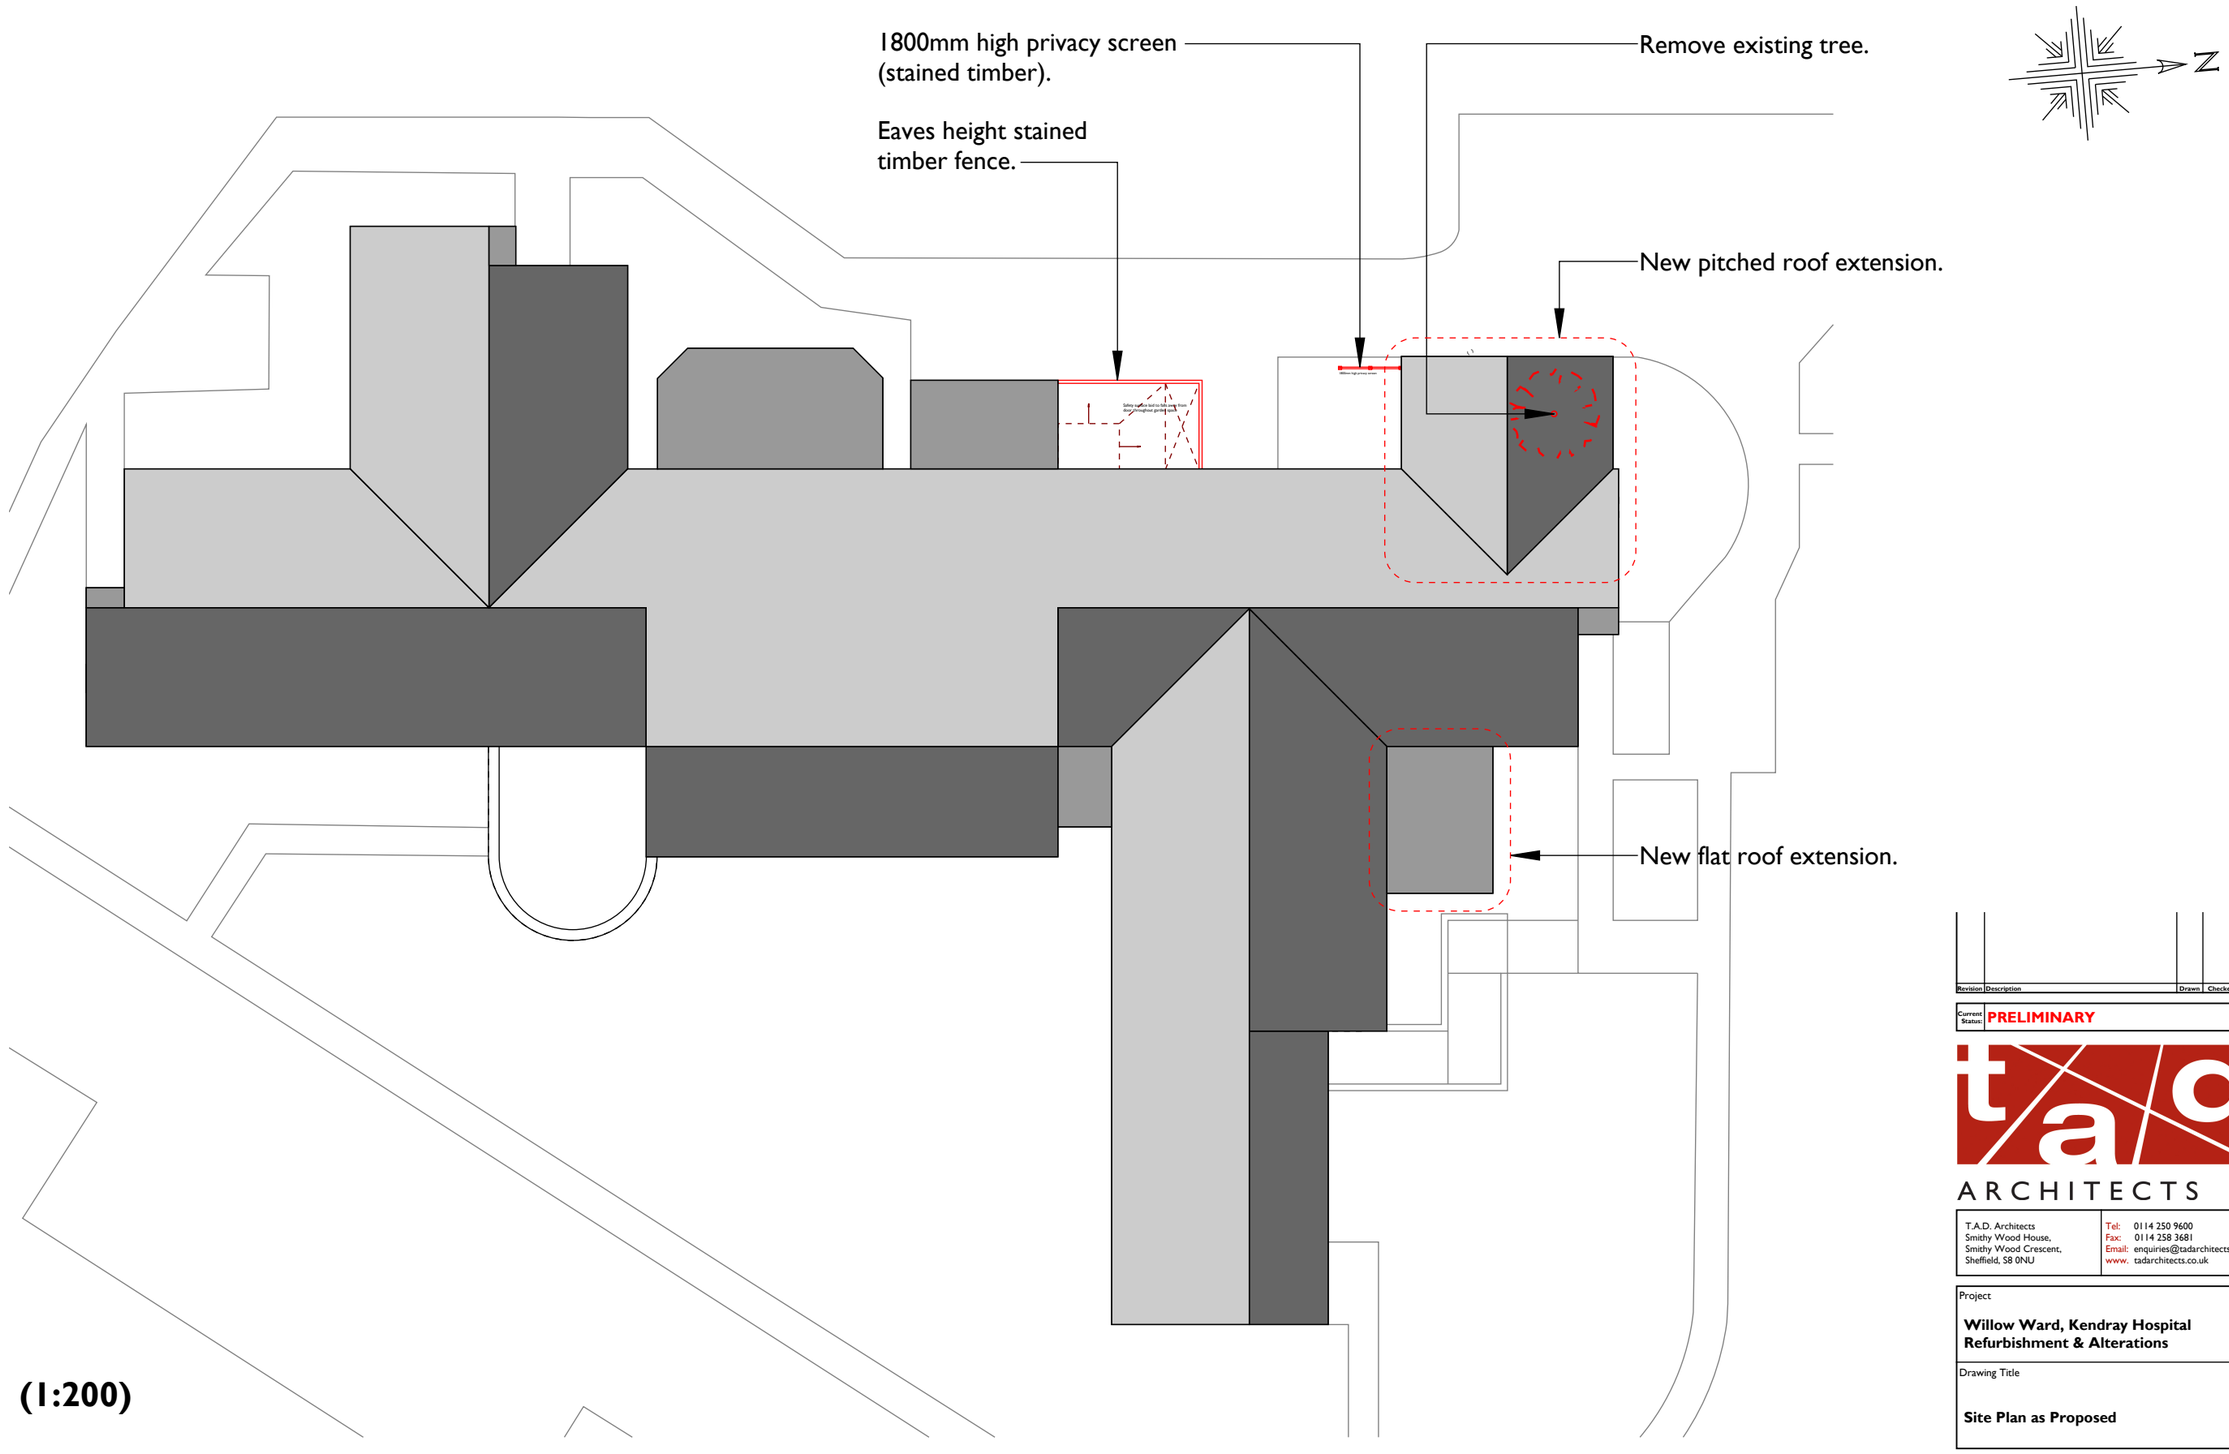


PLAN (1:200)

0 5
metres (1:200)

Revision	Description	Drawn	Checked	Date

Current Status: **PRELIMINARY**

t/a/d ARCHITECTS

T.A.D. Architects
Smithy Wood House,
Smithy Wood Crescent,
Sheffield, S8 0NU

Tel: 0114 250 9600
Fax: 0114 258 3681
Email: enquiries@tadarchitects.co.uk
www. tadarchitects.co.uk

Project

Willow Ward, Kendray Hospital Refurbishment & Alterations

Drawing Title

Site Plan as Proposed

DO NOT SCALE FROM DRAWING

Scale	Date	Drawn	Checked
1:200 @ A3	07/04/2020	pja	-

Drawing Number	Revision
2007/A/(PL)/03	**-**

CAD Reference: xxxx\GDS FILES\xxxx xxx.rpt

© T.A.D. Architects