Drawing No.	Rev No.
MGD001 -004	C

Scale 1:100

0 1 2 3 4 5 10 15

DO NOT SCALE: Contractor to check all dimensions and report any omissions or errors

NOTES

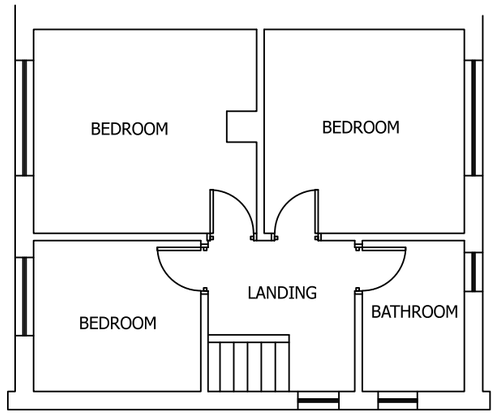

EXISTING FIRST FLOOR PLAN
SCALE 1:100 AT A3

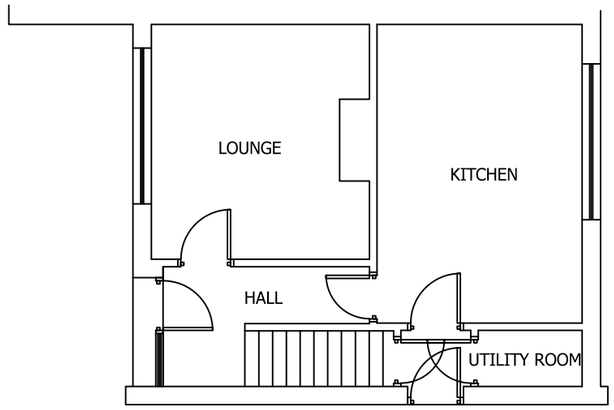

EXISTING GROUND FLOOR PLAN
SCALE 1:100 AT A3

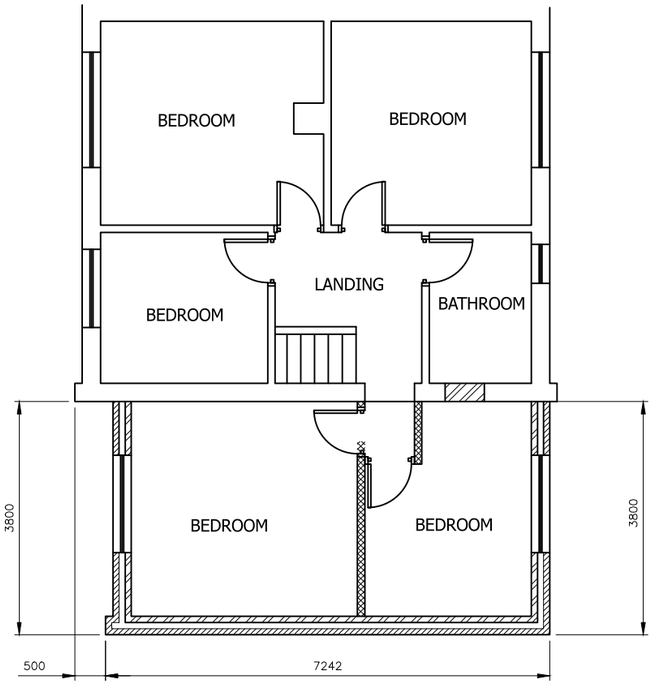

PROPOSED FIRST FLOOR PLAN
SCALE 1:100 AT A3

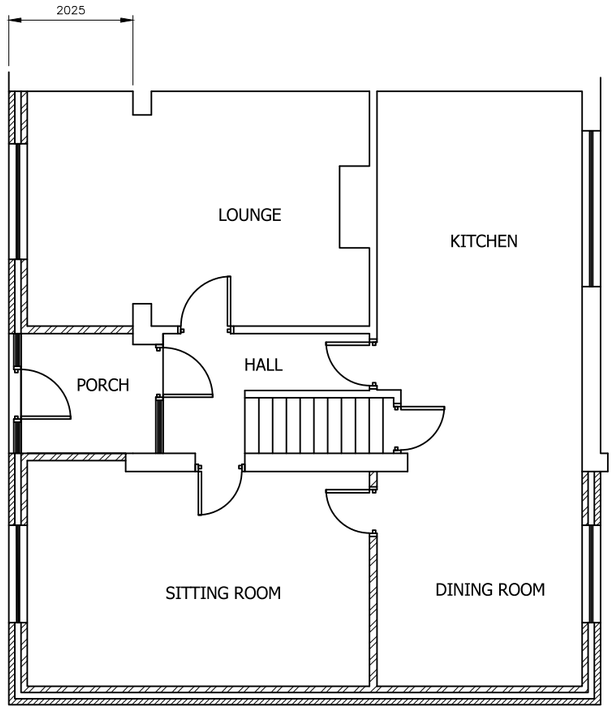

PROPOSED GROUND FLOOR PLAN
SCALE 1:100 AT A3

Rev	Description	By	Chk	App	Date
C	Width reduced	JRB			09/05/23
B	Rear extension removed	JRB			23/03/23
A	Dining room reduced in size	JRB			13/02/23

JRB DESIGNS Ltd
1 Saville Road
Cudworth
Barnsley
S72 8LT
Tel: 01226 383542
Fax: 01226 380078
Mob: 07970 541192
Email: john@jrbdesigns.co.uk

This drawing is copyright. © jrbdesigns Ltd.

Client

MR. G DARN

Drawing Title

PROPOSED PLANS

Address

16 POULTON STREET
MONK BRETTON
BARNSLEY
S71 2SE

Project Title:

PROPOSED TWO STOREY SIDE & REAR & SINGLE FRONT EXT

Purpose of Issue:

PLANNING

Drawing Status

FIRST ISSUE

Scale at A3	Drawn By	Date
AS SHOWN	JRB	26/10/2022
Checked By	Date	Approved By / Date
	26/10/2022	26/10/2022
Project No.	Drawing No.	Revision
MGD001	004	C

APPROVAL [X] INFORMATION [ ] TENDER [ ] CONTRACT [ ] CONSTRUCTION [ ]