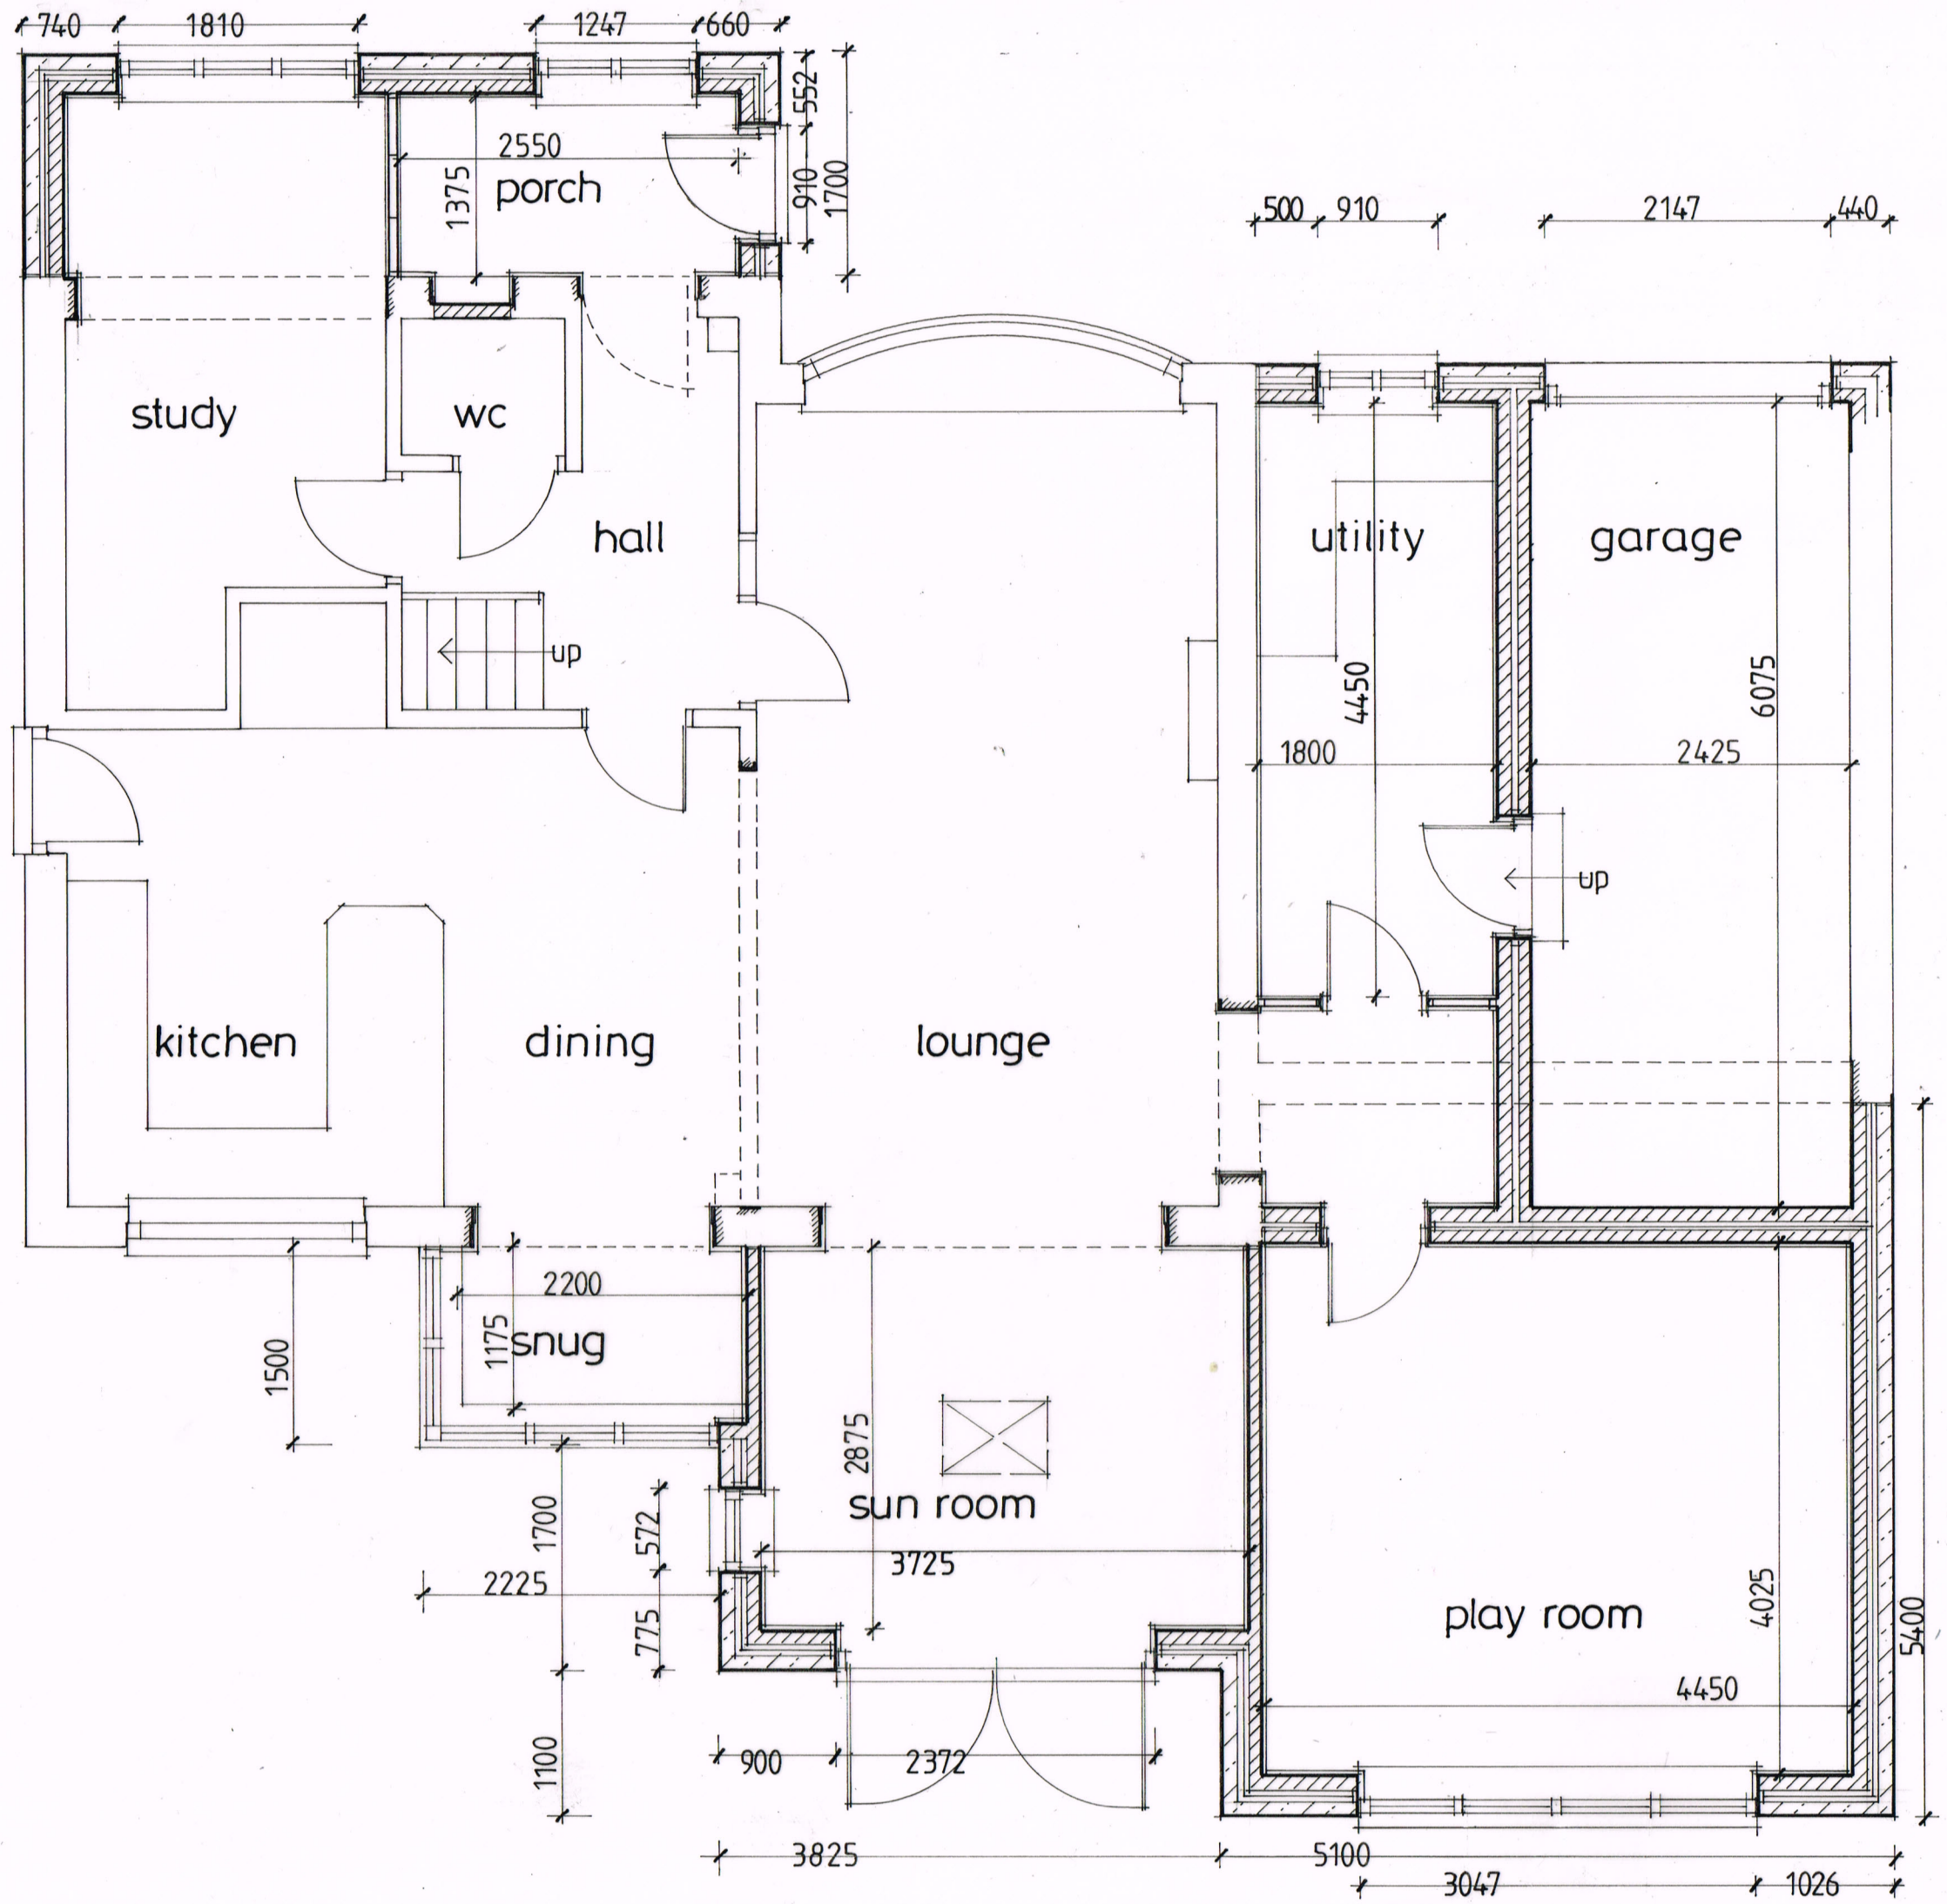


rev.	description	date
A	side extension reduced	05:15

The contractor shall check all dimensions on site and report discrepancies before work commences.
No dimension shall be scaled off this drawing.
©copyright of this drawing is retained by A L Turner

client	**J. & R. Chambers**
project	**7 Whinmoor Way, Silkstone, Barnsley, S75 4JE**
title	**Ground Floor Plan as Proposed**

A L Turner + Associates
CHERRY TREE HOUSE, LEVISHAM, NORTH YORKSHIRE, YO18 7NL.
tel / fax: 01751 460007 mob: 07976 397307
tonyturner829@btinternet.com
www.yorkshirearchitectural.co.uk

date:	scale:	size:	drawn:
03.2015	1:50	A3	ALT

drawing no.	rev.
2265:4	A