

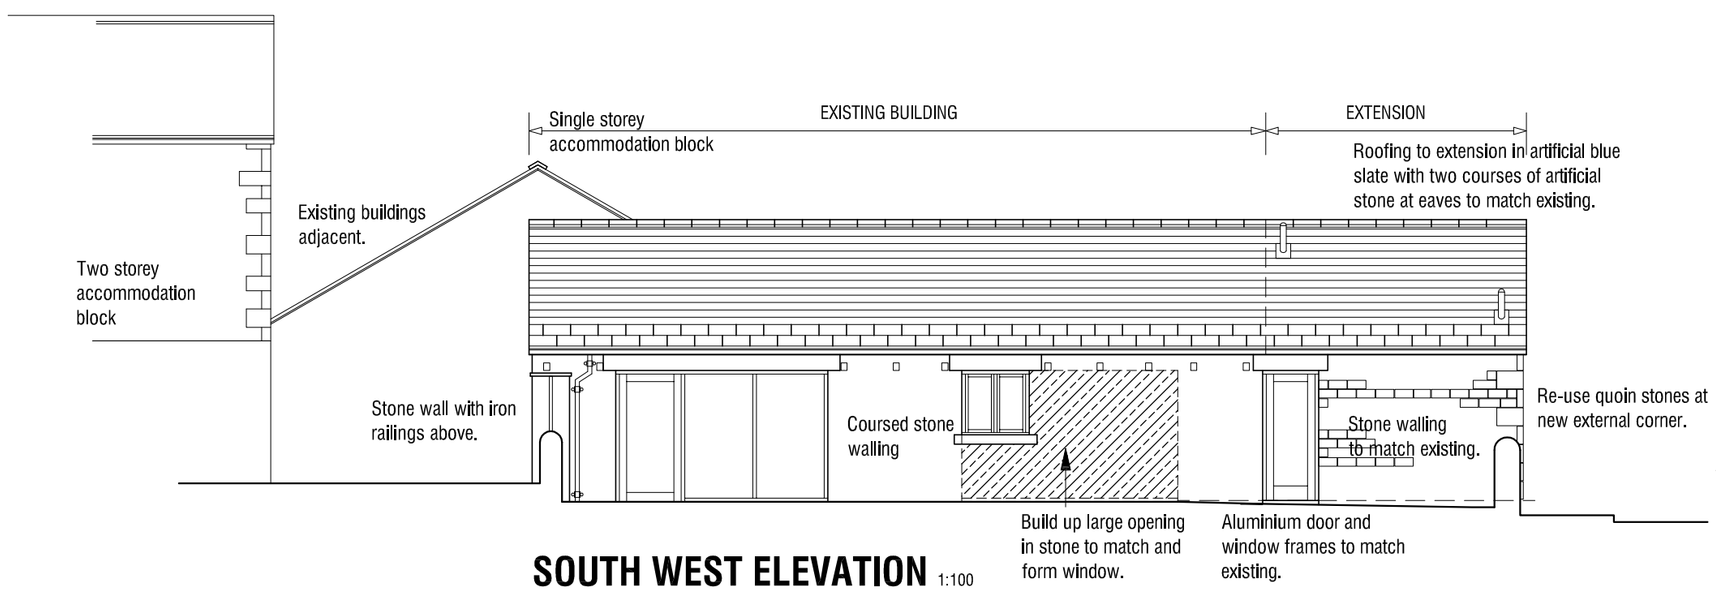



SOUTH WEST ELEVATION 1:100

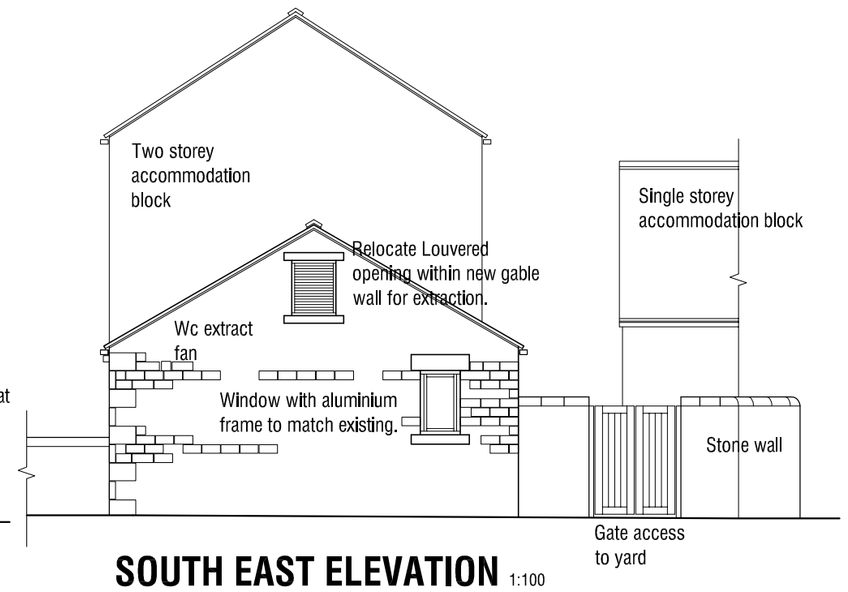

SOUTH EAST ELEVATION 1:100

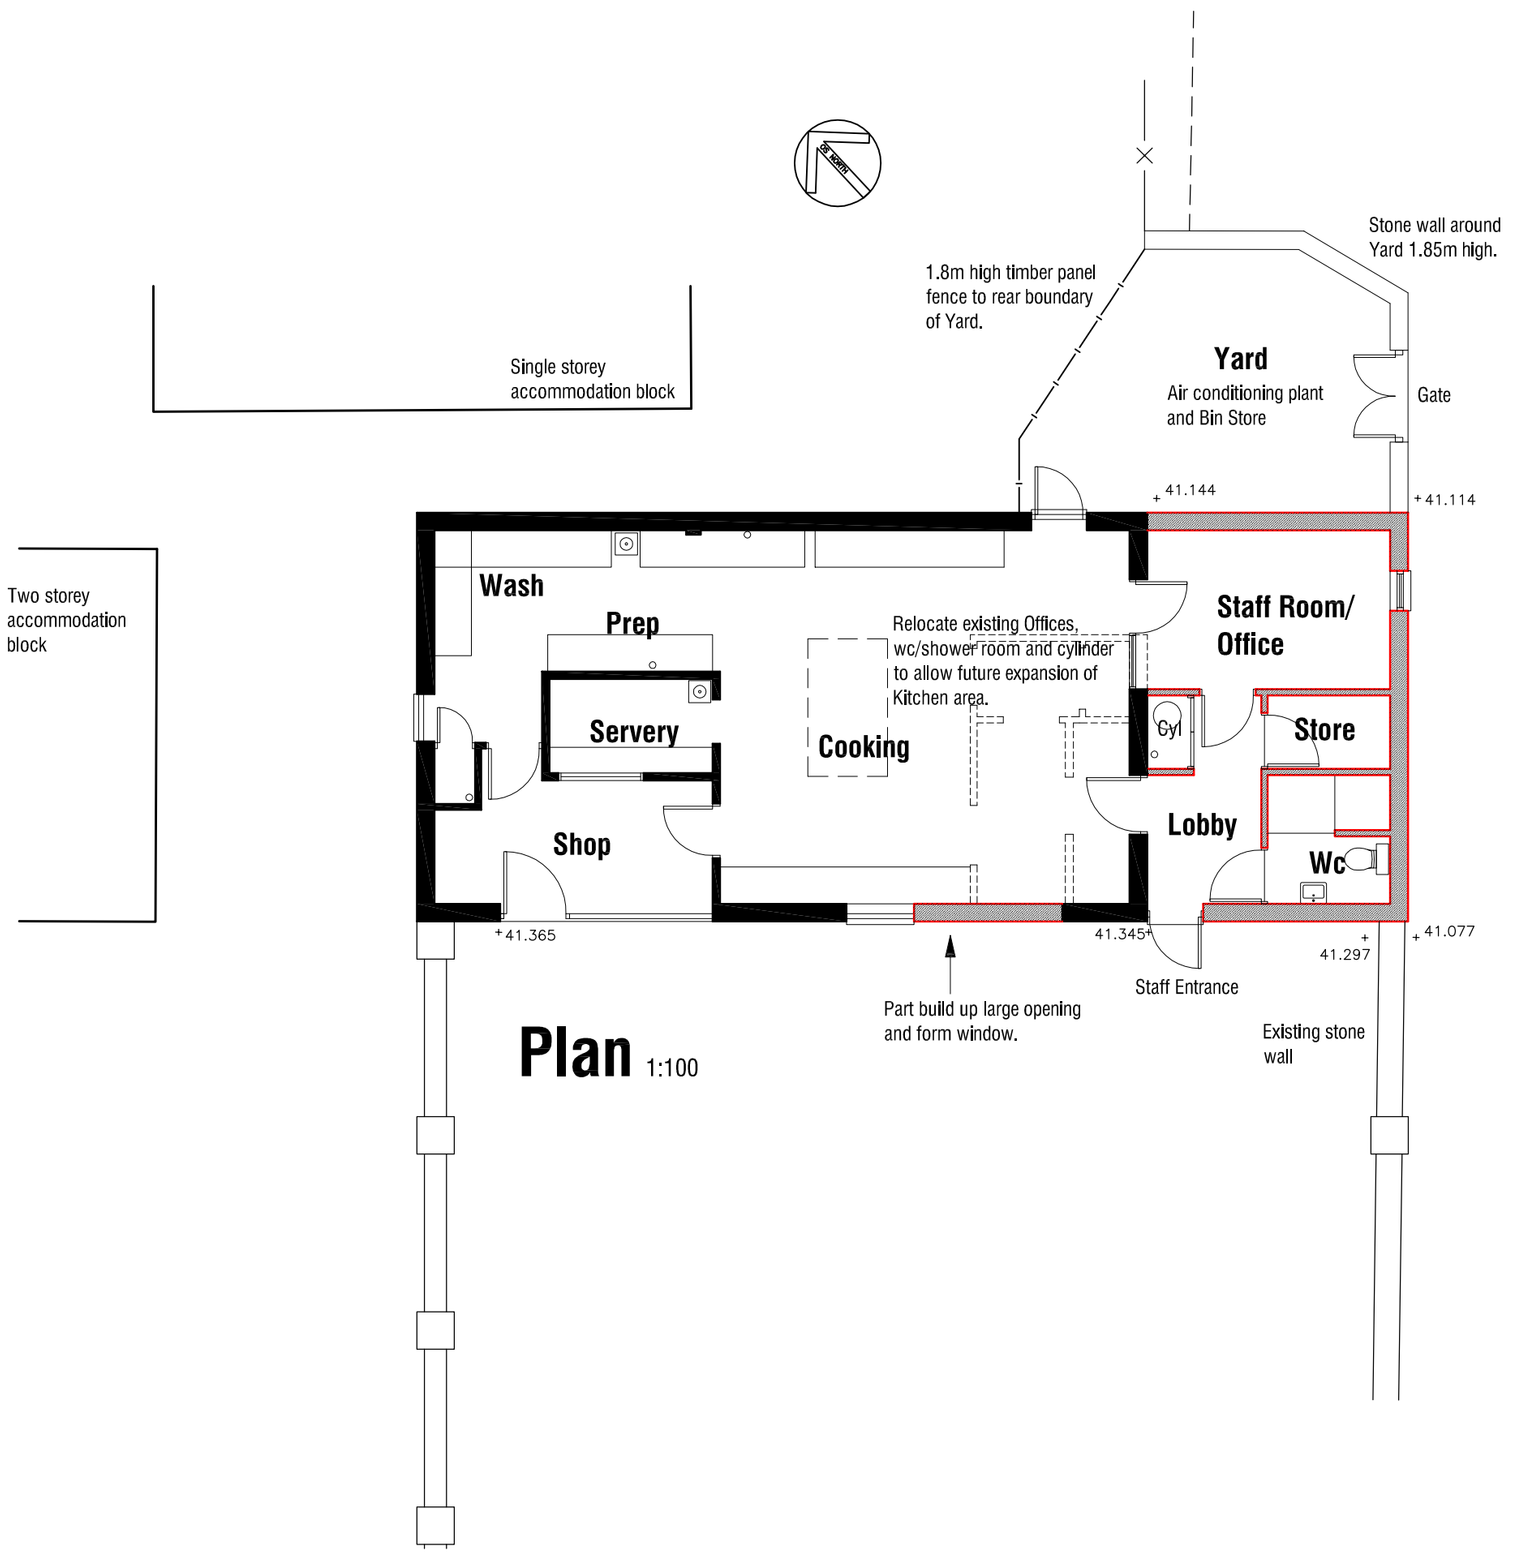

Plan 1:100

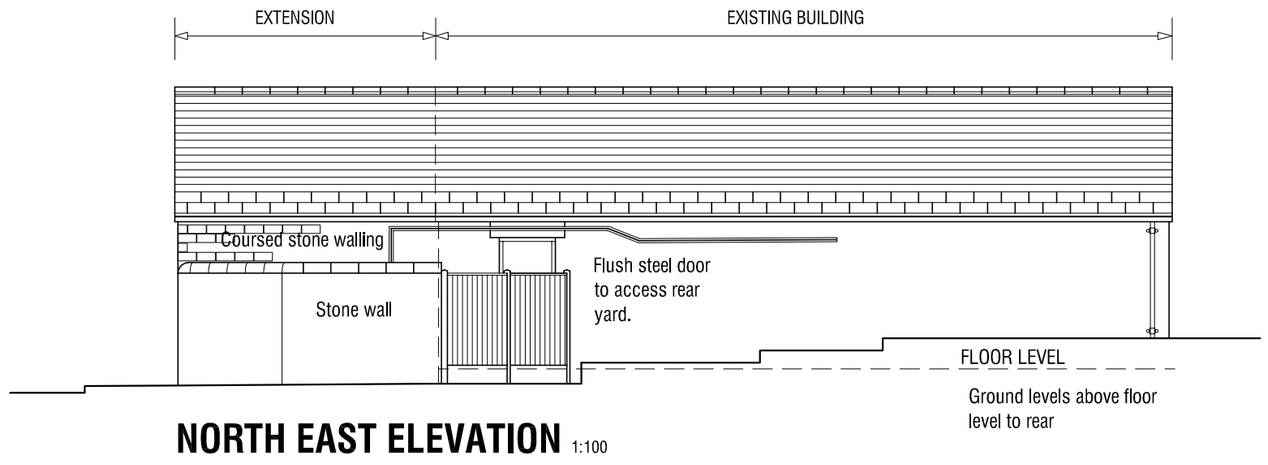

NORTH EAST ELEVATION 1:100

LOW LAITHES VILLAGE
OLD FARM LANE
WOMBWELL
BARNSLEY

BUILDING SURVEY

SITE B - EXTENSION OF CENTRAL KITCHEN

mboothdesign
architectural design and building consultants

Fairfield House Berneslai Close
Barnsley S75 2LU
T: 01226 286256
M: 07881898300
E: mboothdesign@btconnect.com

Scale	1:100 @ A2	Drawn	MJB
Date	December 2014	Ref.	14.02
Dwg No.	P11	Rev.	

0cm | 2cm | 4cm | 6cm

Copyright mboothdesign. All dimensions in millimeters unless otherwise stated. Dimensions for setting out in existing buildings are to be checked and verified on site.