

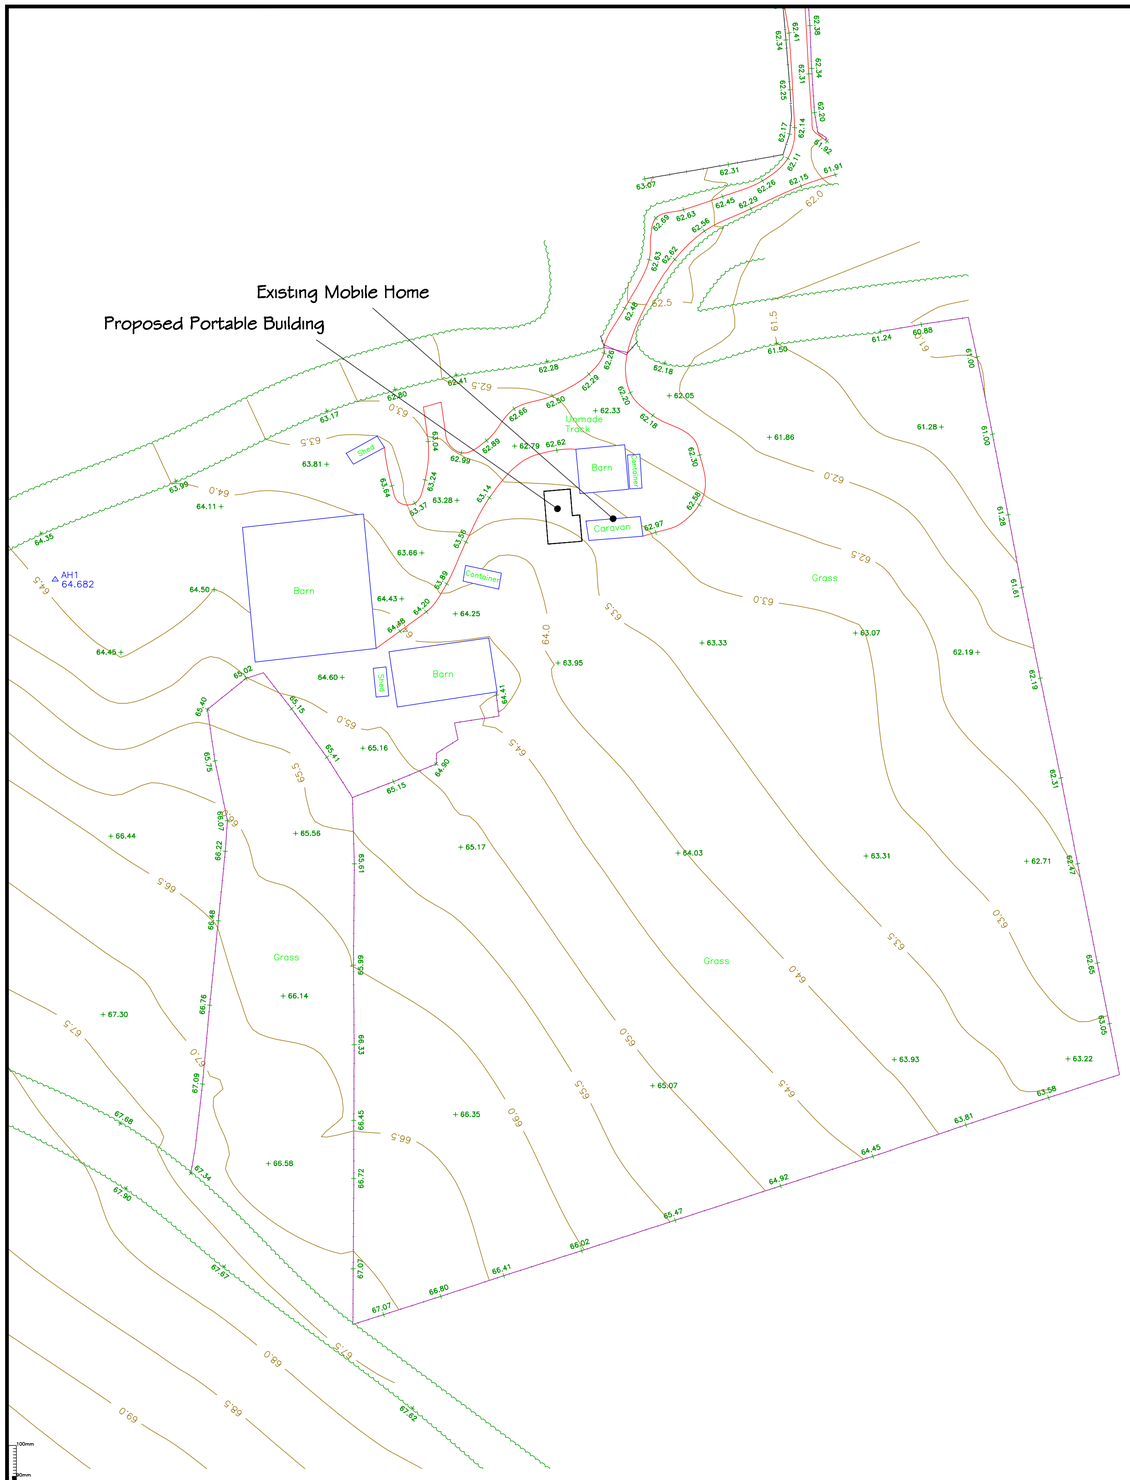


Site Layout 1:500

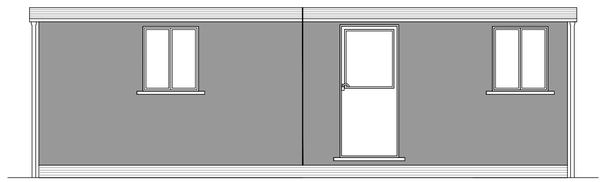


Front Elevation

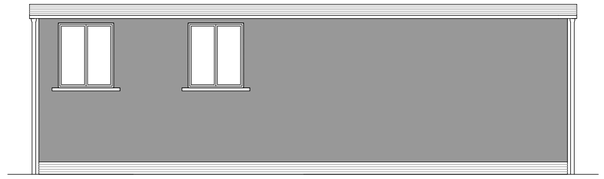

Rear Elevation

Side Elevation

Side Elevation

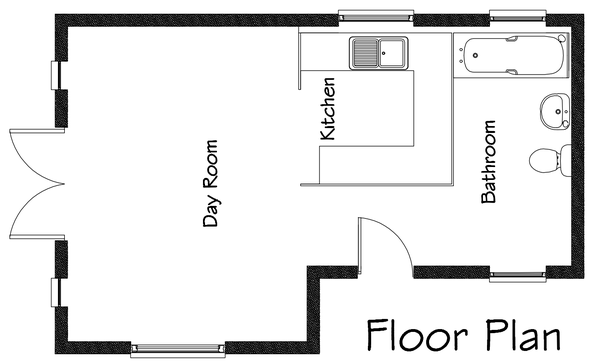

Floor Plan

Utility/Day Room 1:50

© Stamford Geomatics Ltd 2014

Notes:

1. The accuracy and content of this drawing are dependent on the surveyed scale and survey specification, care should be taken when working with other plotted scales or from CAD.

Station Co-Ordinates:

AH1	435486.195	411002.391	64.682
AH2	435426.759	410976.985	67.407

Survey Control Data:

Datum for Levels: OS GPS Datum (OSGM02)
Bench Mark: AH1
Value: 64.682m
Grid: Local Grid Based on OSGB36(02) at AH1

Standard Symbols:

MH	Manhole Cover
IC	Inspection Cover
WOH	Water Outlet Hydrant
FH	Fire Hydrant
SV	Stop Valve
GV	Gas Valve
WM	Water Meter
UC	Unidentified Cover
BT	Telecom Cover
LP	Lamp Post
TP	Telegraph Pole
EP	Electricity Pole
SIGN	Sign Post
BUS	Bus Stop
FP	Flag Pole
RTS	Road Traffic Sign
TL	Traffic Light
CB	Control Box (Traffic)
G	Gully
RE	Rodding Eye
BH	Borehole
TrP	Trial Pit
JB	Junction Box
BOL	Bollard
LB	Litter Bin
PB	Pillar Box
TCB	Telephone Call Box
MILE	Milestone
MP	Marker Post
EC	Electricity Cable
GP	Gas Pipe
RWP	Rain Water Pipe
SVP	Soil and Vent Pipe
SP	Soil Pipe
VP	Vent Pipe
WP	Waste Pipe
S/COB	Stone Cobbles
SPS	Stone Paving Slabs
CPS	Concrete Paving Slabs
B/S	Brick Setts
ELEC	Electricity Cover
OhW	Overhead Wire
FL	Floor Level
SL	Step Level
CL	Cover Level
IL	Invert Level
B/W	Barbed Wire
C/B	Close Boarded
C/L	Chain Link
W/P	Wood Paling
H/R	Hand Rail
I/R	Iron Railing
I/W	Interwoven
O/B	Open Boarded
WP/R	Wood Post and Rail
CP/R	Concrete Post and Rail
CP/T	Concrete Post and Timber Panel
P/W	Post and Wire
CP/D	Concrete Post and Dropper
PAL	Palisade
T/S	Tube Steel
R/W	Retaining Wall
EH	Eaves Height
RH	Ridge Height
TH	Tree Height
SH	Sill Height
WH	Wall Height

Existing Contour
Existing Tree
Tree Stump
Canopy Line

Rev	Description of revision	Date

Stamford Geomatics Ltd
LAND SURVEYING AND VOLUMETRICS
Onward Business Park
Ackworth, Pontefract
WF7 7BE
Tel: 01977 613042, 07710 349592
email: surveys@stamfordgeomatics.co.uk

Site Name:
Grange Road, Royston, South Yorkshire.

Surveyed:	Drawn:	Checked:
AH	AH	CSm

Title:
Proposed Utility/Dayroom.

Plotted Scale:	Date:	Sheet Size:
As Shown	09 Jan 14	A1

Drawing No.	Revision
1695/002	C