

# RUGGEN HOUSE, HONBROOK

PROPOSED LAYOUT

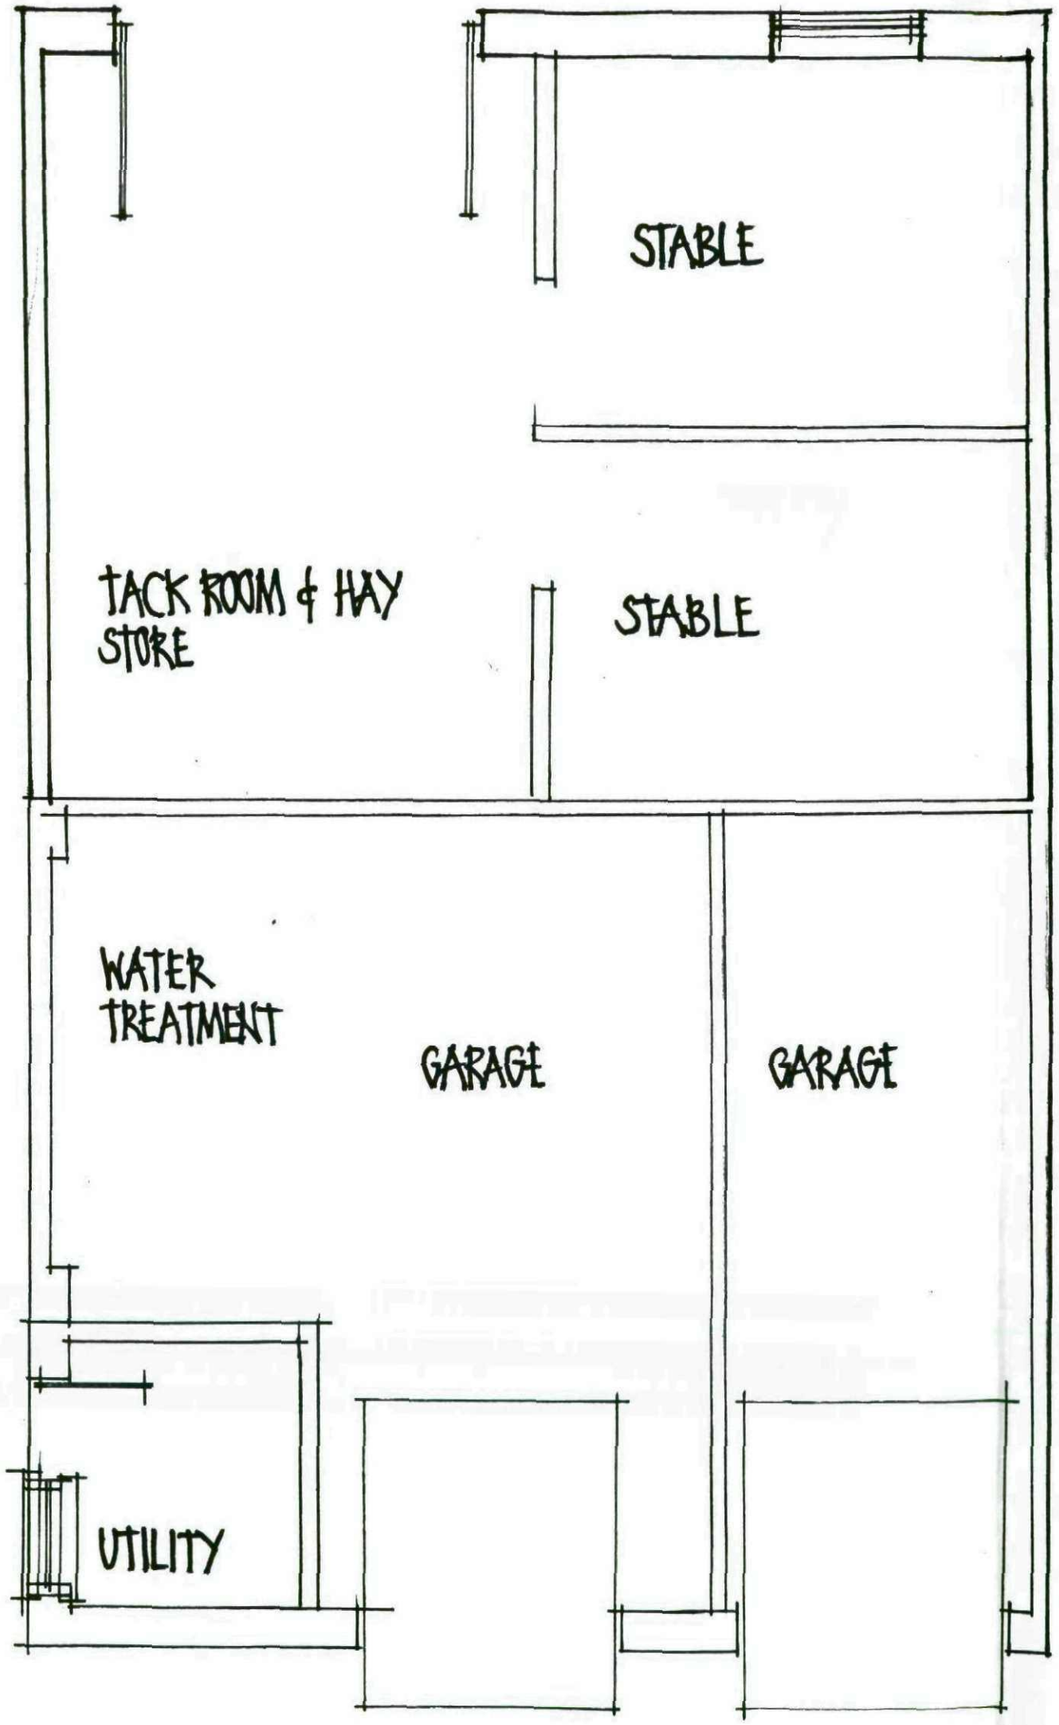




PROPOSED ELEVATIONS

SIDE

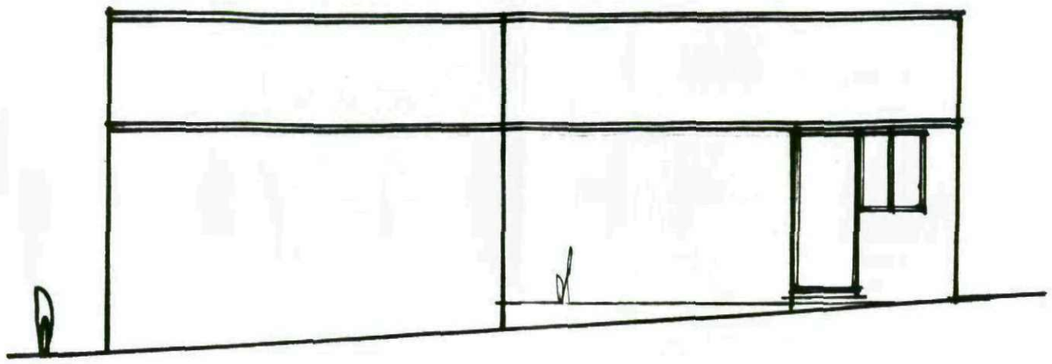


SIDE

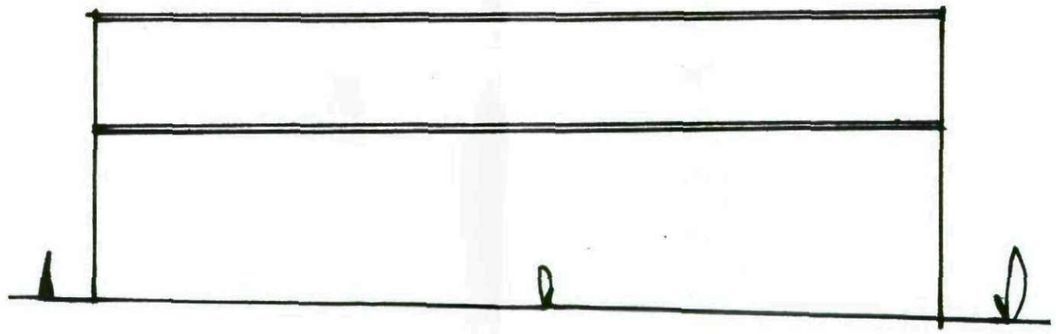

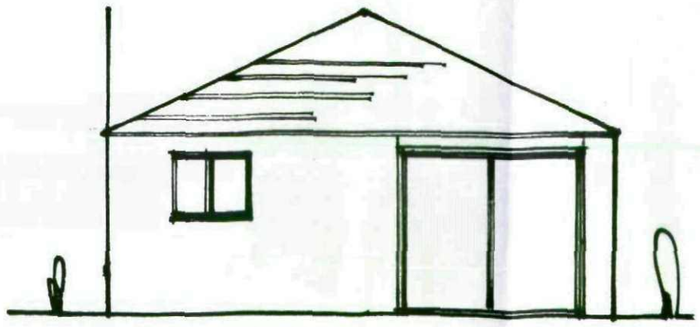


REAR


SCALES 1:50 1:100

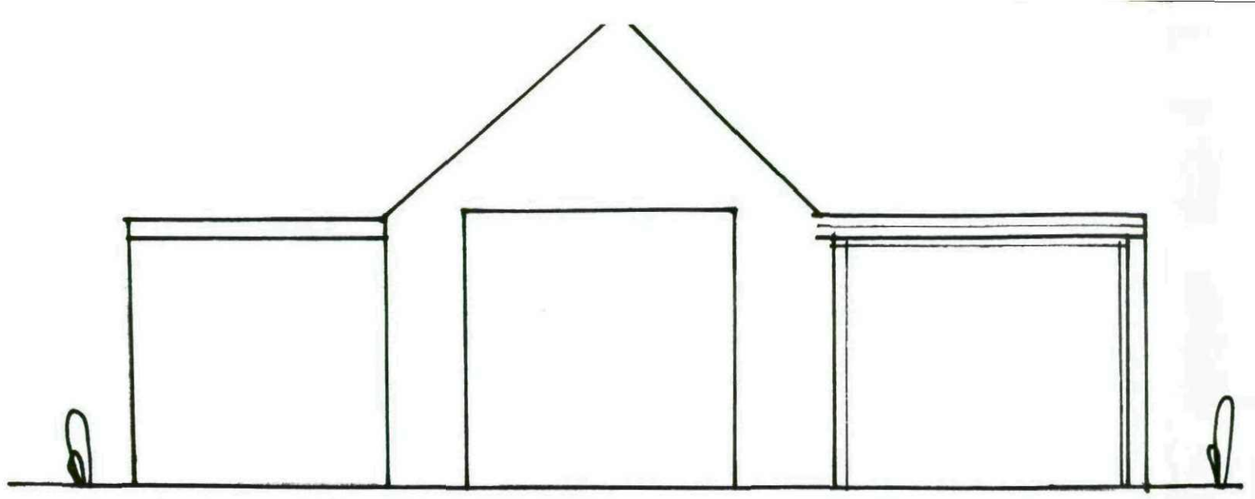


EXISTING FRONT ELEVATION

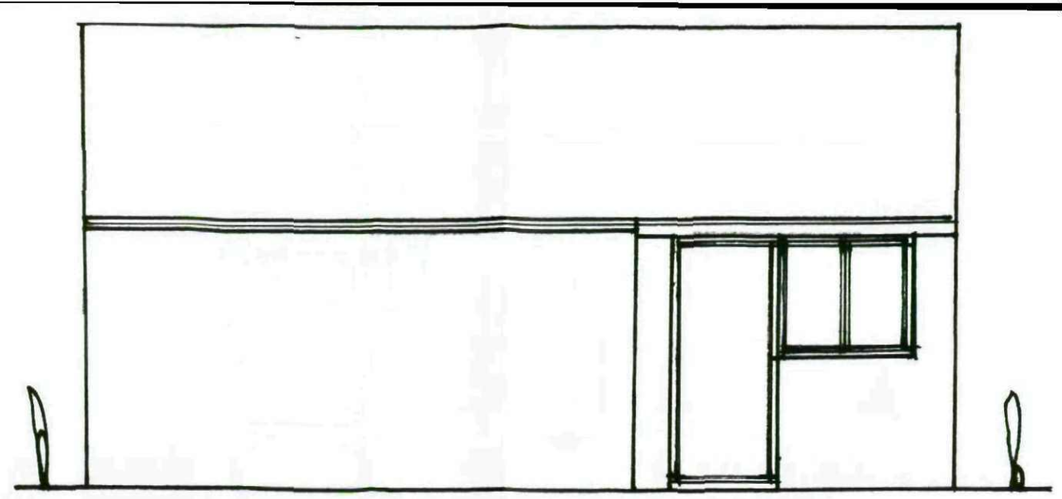

EXISTING SIDE ELEVATION

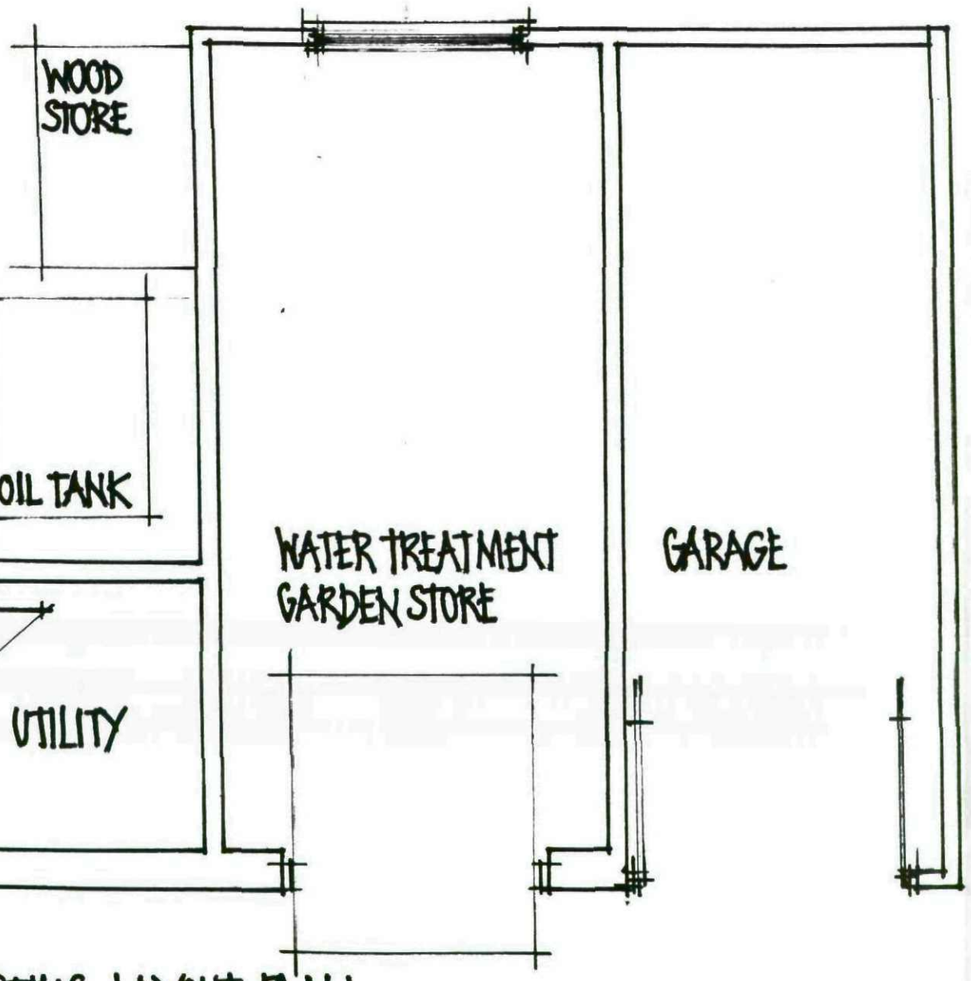


EXISTING LAYOUT PLAN

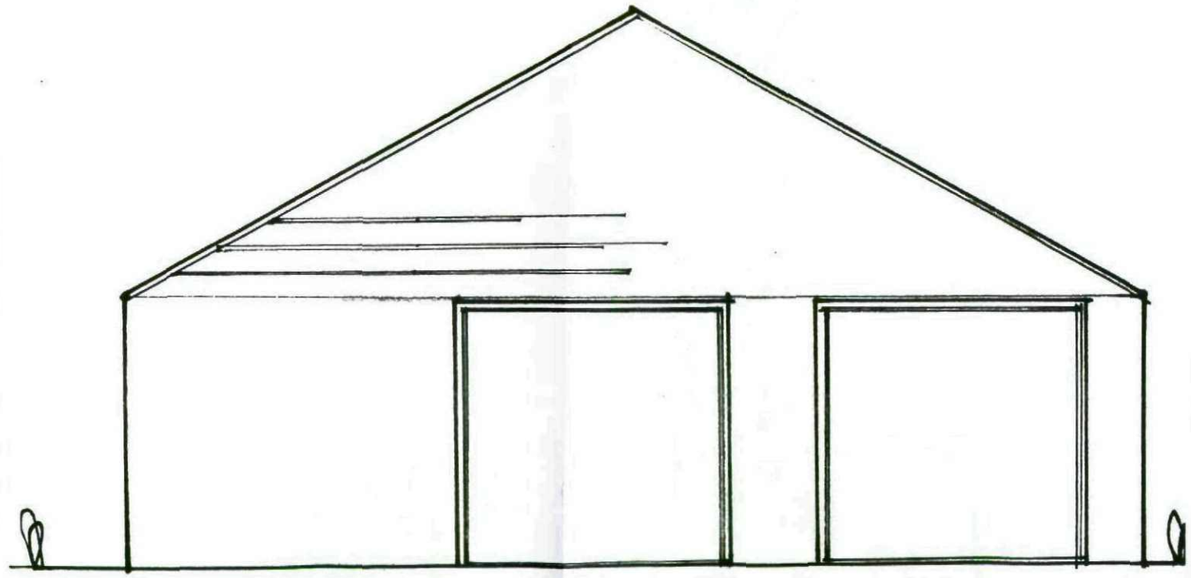

PROPOSED FRONT ELEVATION

PROPOSED EXTENSIONS TO EXISTING GARAGE
at RUGGEN HOUSE, HOWBROOK

SCALE 1:50