

A3

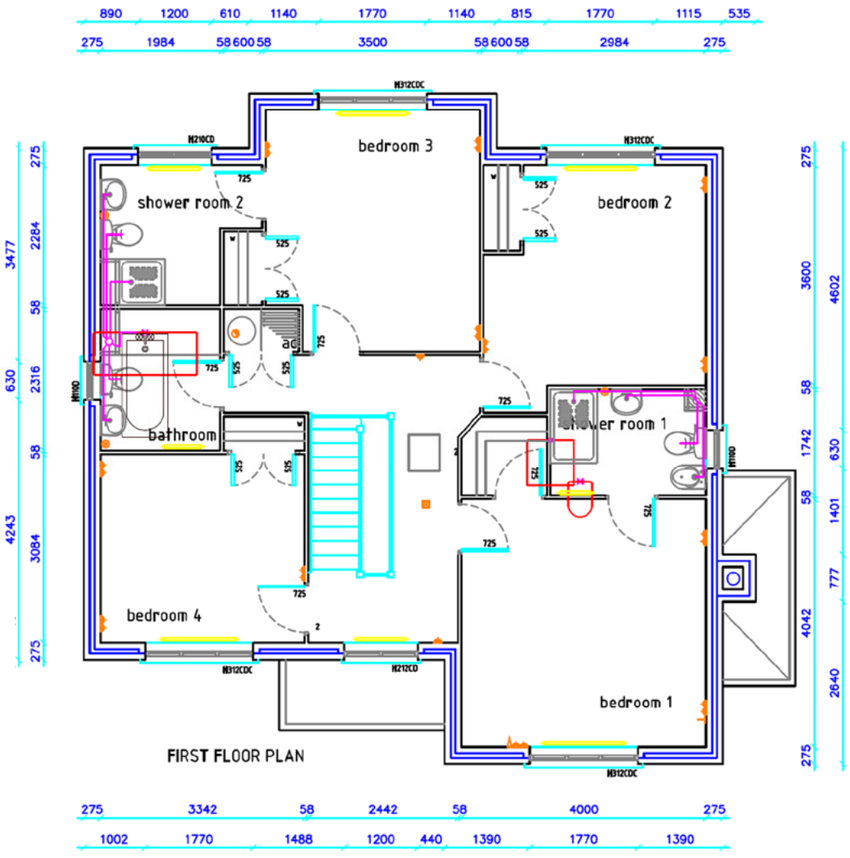

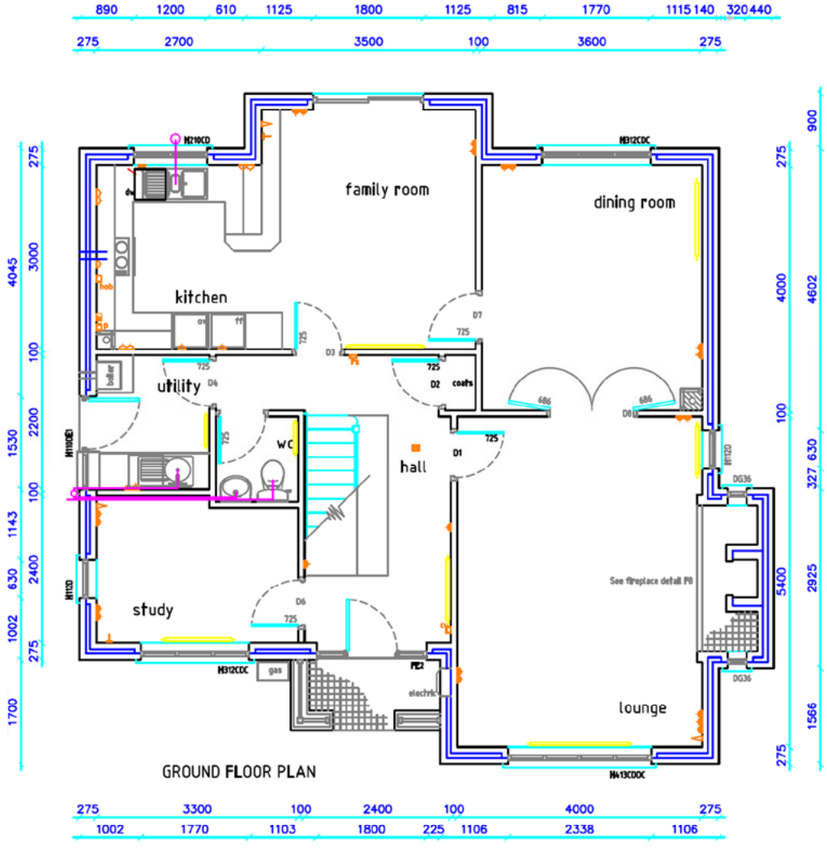

House Design II
Land in Churchfield Lane
Kexborough
Barnsley

Project	Drawing: Proposed Floor Plans	Scale: 1:100@A3	Drawing No.
	Date: January 2015	Drawn: TH	