


Plot 6
2B3P Bungalow

Plot 5
2B3P Bungalow


Plot 4
2B3P Bungalow

Plot 3
2B3P Bungalow

Front elevation facing south east
1 : 100

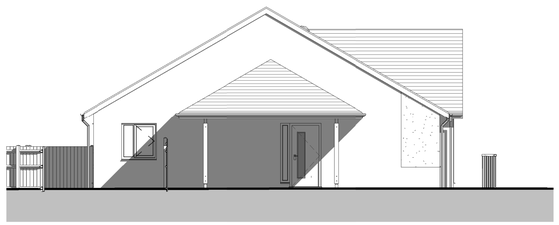

Side elevation facing south west
1 : 100

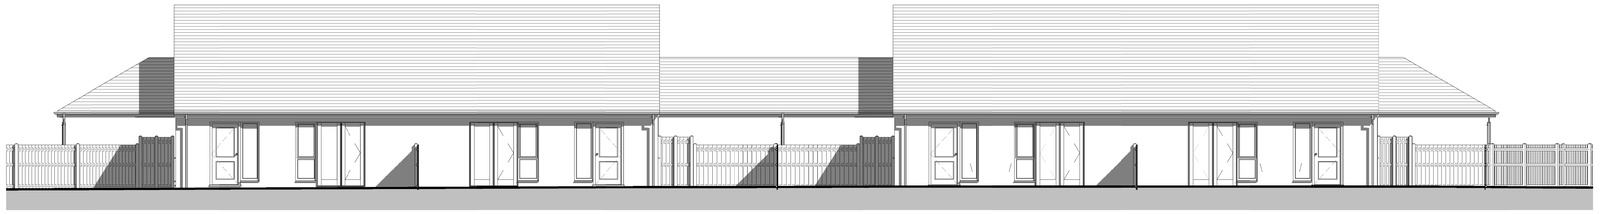


Plot 6
2B3P Bungalow

Plot 5
2B3P Bungalow


Plot 4
2B3P Bungalow

Plot 3
2B3P Bungalow

Rear elevation facing north west
1 : 100

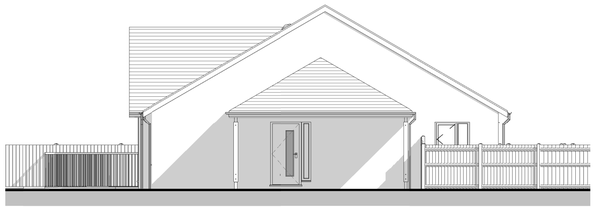

Side elevation facing north east
1 : 100

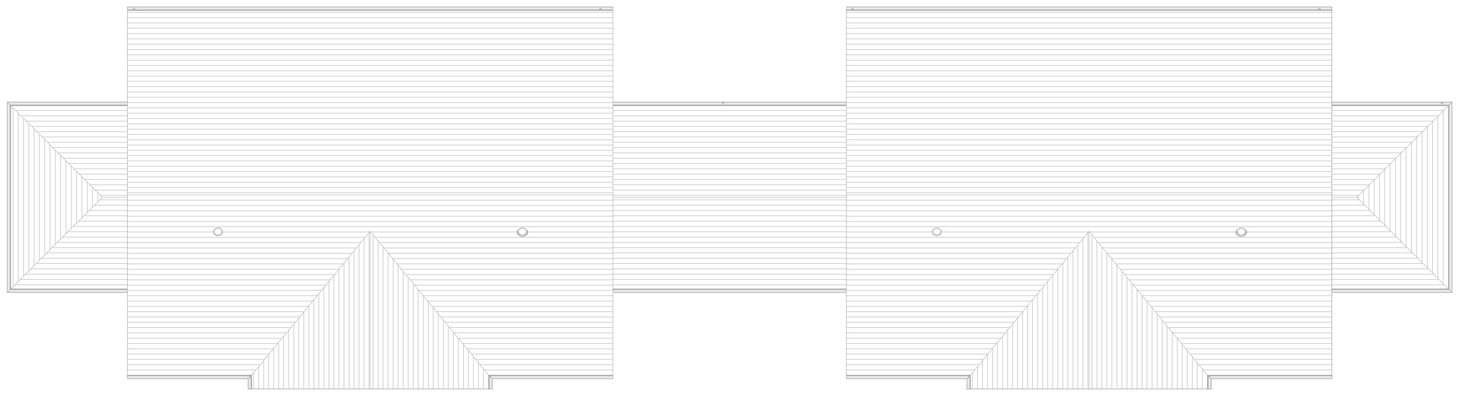


Plot 3
2B3P Bungalow

Plot 4
2B3P Bungalow

Plot 5
2B3P Bungalow

Plot 6
2B3P Bungalow

Roof Plan

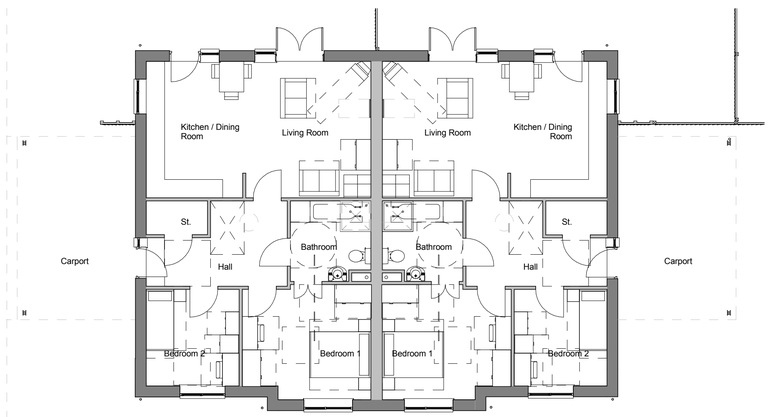

Ground floor Plan

Materials Schedule

1. Red facing Brickwork.
2. Interlocking concrete roof tiles, Redland Richmond or similar thin edged tile.
3. Through coloured render - Sto / Weber - colour 'chalk' or similar approved.
4. UPVC windows, white externally, white internally.
5. PAS 24 standard external door set compliant with SBD, Door & frame black externally, white internally.
6. White UPVC downpipes (circular profile) & white UPVC half round gutters.
7. White UPVC Fascias.
8. Raking eaves detail: white T&G UPVC soffit.
9. 350mm diameter proprietary sunpipe, Glidevale or similar approved.

Key

Obscure Glazing - type to be confirmed.

Lookalike Glazing - 100 % obscure type to be confirmed with blockwork internally.

1 0 1 2 3 4 5
SCALE 1:100 m

© Acanthus WSM Architects Ltd.

The general contractor is responsible for the verification all dimensions on site and the architect is to be informed of any discrepancy.

The status of information contained in a computer copy of this drawing shall be limited to that conveyed by the paper copy.

Design Criteria

Site to comply with the following design criteria subject to confirmation of the form of construction and assessment by an external accredited assessor.

Design and Quality Standards (W)
Wheelchair user.
Code for Sustainable Homes Level (3)

BREEAM Rating (NA)

Lifetime Homes - (NA)

BREEAM Rating (NA)

Secure By Design - (S)
Buildings and Site

Revisions:

Rev	Description	Date	Issued by

S:\2358.18 Saltersbrook - Barnsley Road, Goldthorpe\Drawings\Design Information\Revit\2358.18.151 - Plots 3-6.rvt

09/04/2014 12:23:44

YORKSHIRE HOUSING

Drawing Status			
☐	preliminary	■	planning
☐	information	☐	tender
☐	comment	☐	construction
☐	approval	☐	record/as built

Scale @ A1	As indicated
Date	March 2014
Drawn\Checked	JR / JRW
Dwg.No	2358.18 .151

GA plans & elevations Plots 3-6

Barnsley Road
Saltersbrook/Goldthorpe

Acanthus WSM Architects

Woodhall, 56 Woodhall Lane, Leeds LS28 5NY. TEL - 0113 239 3414. FAX - 0113 256 9688. E-Mail - architects@acanthuswsm.com