

Drawing No.	Rev No.
MVA001 -004	

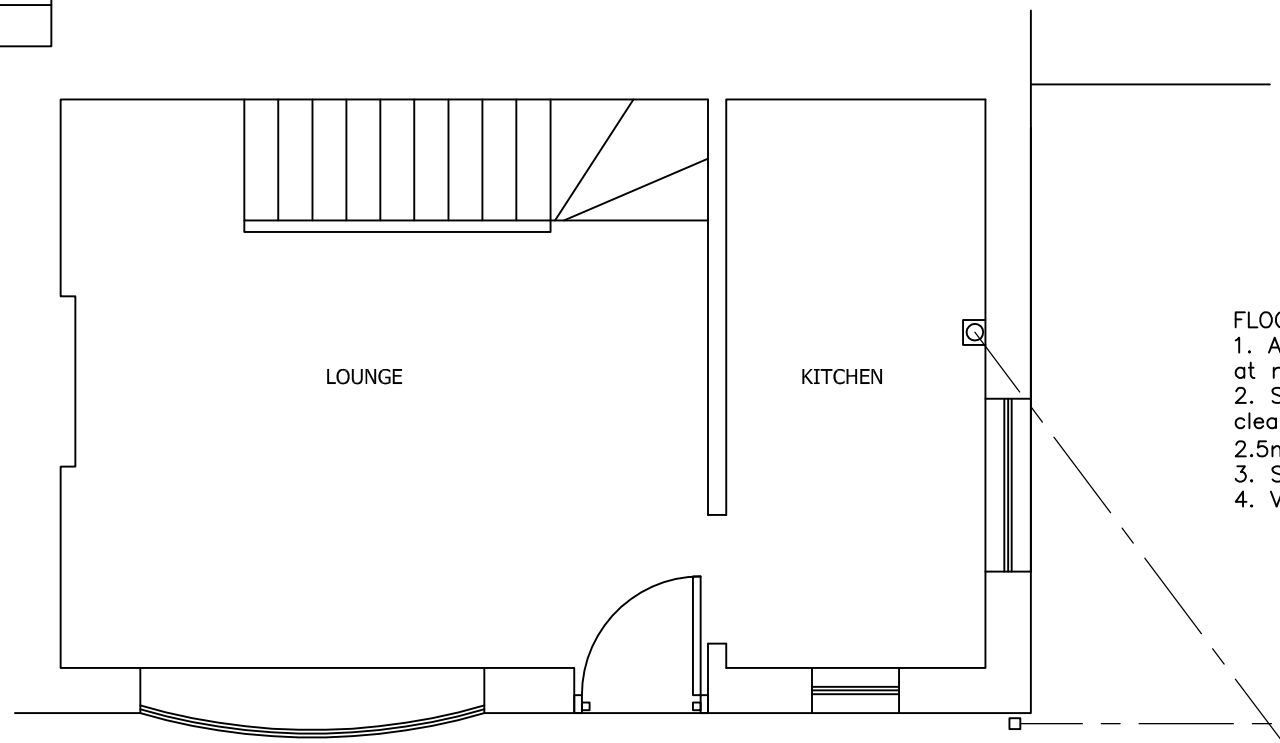

EXISTING GROUND FLOOR PLAN
SCALE 1:50 AT A3

FLOOR CONSTRUCTION
1. All floor joists to be grade C16, unless noted otherwise at max 600 pitch hung with joist hangers.
2. Strutting required to all floor joists at mid-span with clear spans less than 2.5m. Where spans are in excess of 2.5m, strutting is required at 1/3rd intervals.
3. Struts to be solid timber 38mm x 0.75 depth of floor joist.
4. V313 grade chipboard T&G flooring, 2400x600x19mm thick.

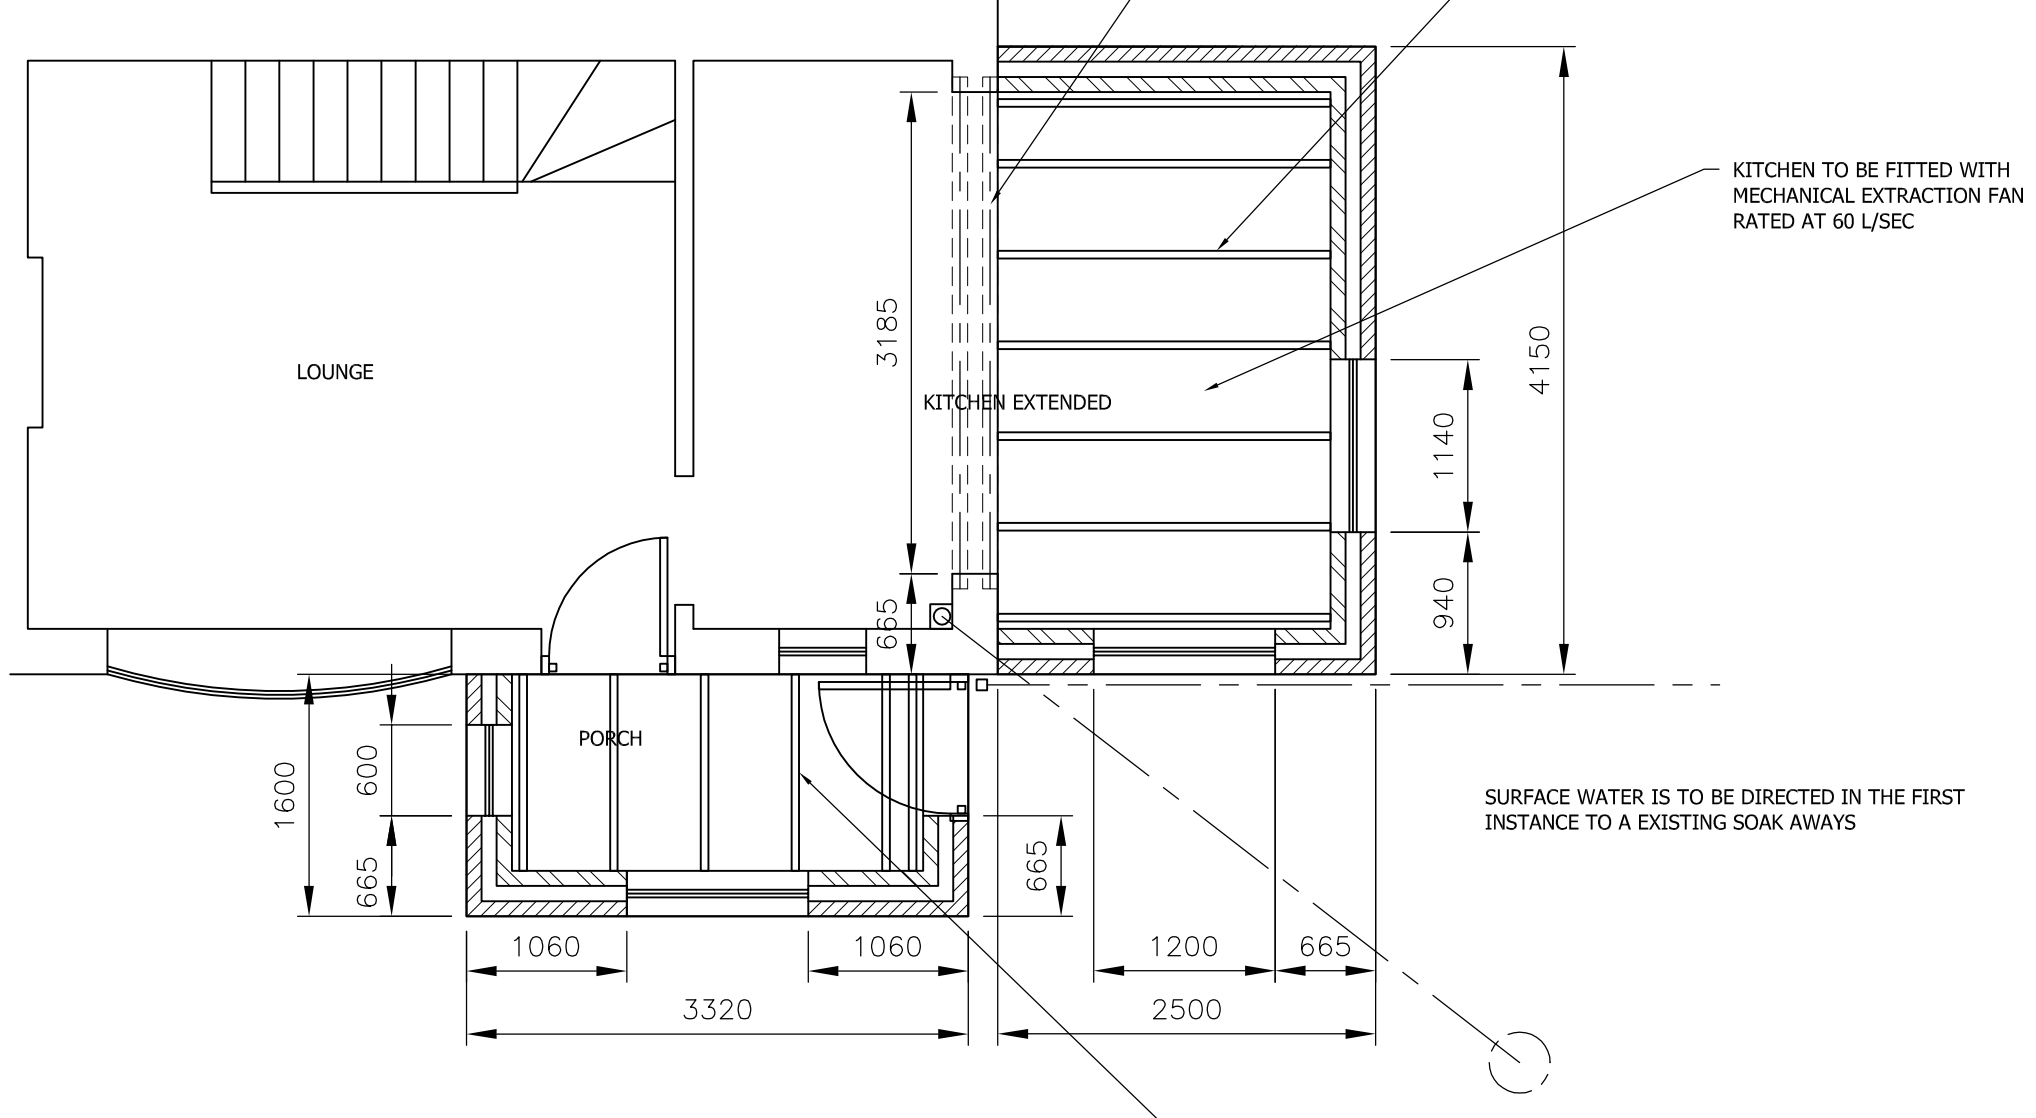

PROPOSED GROUND FLOOR PLAN
SCALE 1:50 AT A3

DO NOT SCALE: Contractor to check all dimensions and report any omissions or errors

NOTES

Rev	Description	By	Chk	App	Date

JRB DESIGNS Ltd
1 Savile Road
Cudworth
Barnsley
S72 8LT
Tel: 01226 383542
Fax: 01226 380078
Mob: 07970 541192
Email: john@jrbdesigns.co.uk

This drawing is copyright. © jrbdesigns Ltd.

Client
MRS V ANGLESEA

Drawing Title
PROPOSED PLANS

Address
56 LUNN ROAD
CUDWORTH
BARNSLEY
S78 8DW

Project Title:
PROPOSED SINGLE STOREY FRONT & SIDE EXTENSIONS

Purpose of Issue:
PLANNING

Drawing Status
FIRST ISSUE

Scale at A3	Drawn By	Date	
AS SHOWN	JRB	11/06/2014	
Checked By	Date	Approved By	Date
	11/06/2014		11/06/2014
Project No.	Drawing No.		Revision
MVA001	004		-

APPROVAL [X] INFORMATION [ ] TENDER [ ] CONTRACT [ ] CONSTRUCTION [ ]