ANDREW LOCKWOOD

BUILDING DESIGN LTD

64 Hallowes Lane

Dronfield

S18 1ST

Telephone - (01246) 410694 or 07800569489

E-mail - lockwood_andrew1@sky.com

Mr and Mrs A Lee

2 Bromley Cottage

Pea Fields Lane


Wortley

Proposed Detached Double Garage


Scale 1.50

Date November 2012


Drawing No. AJL/792/1

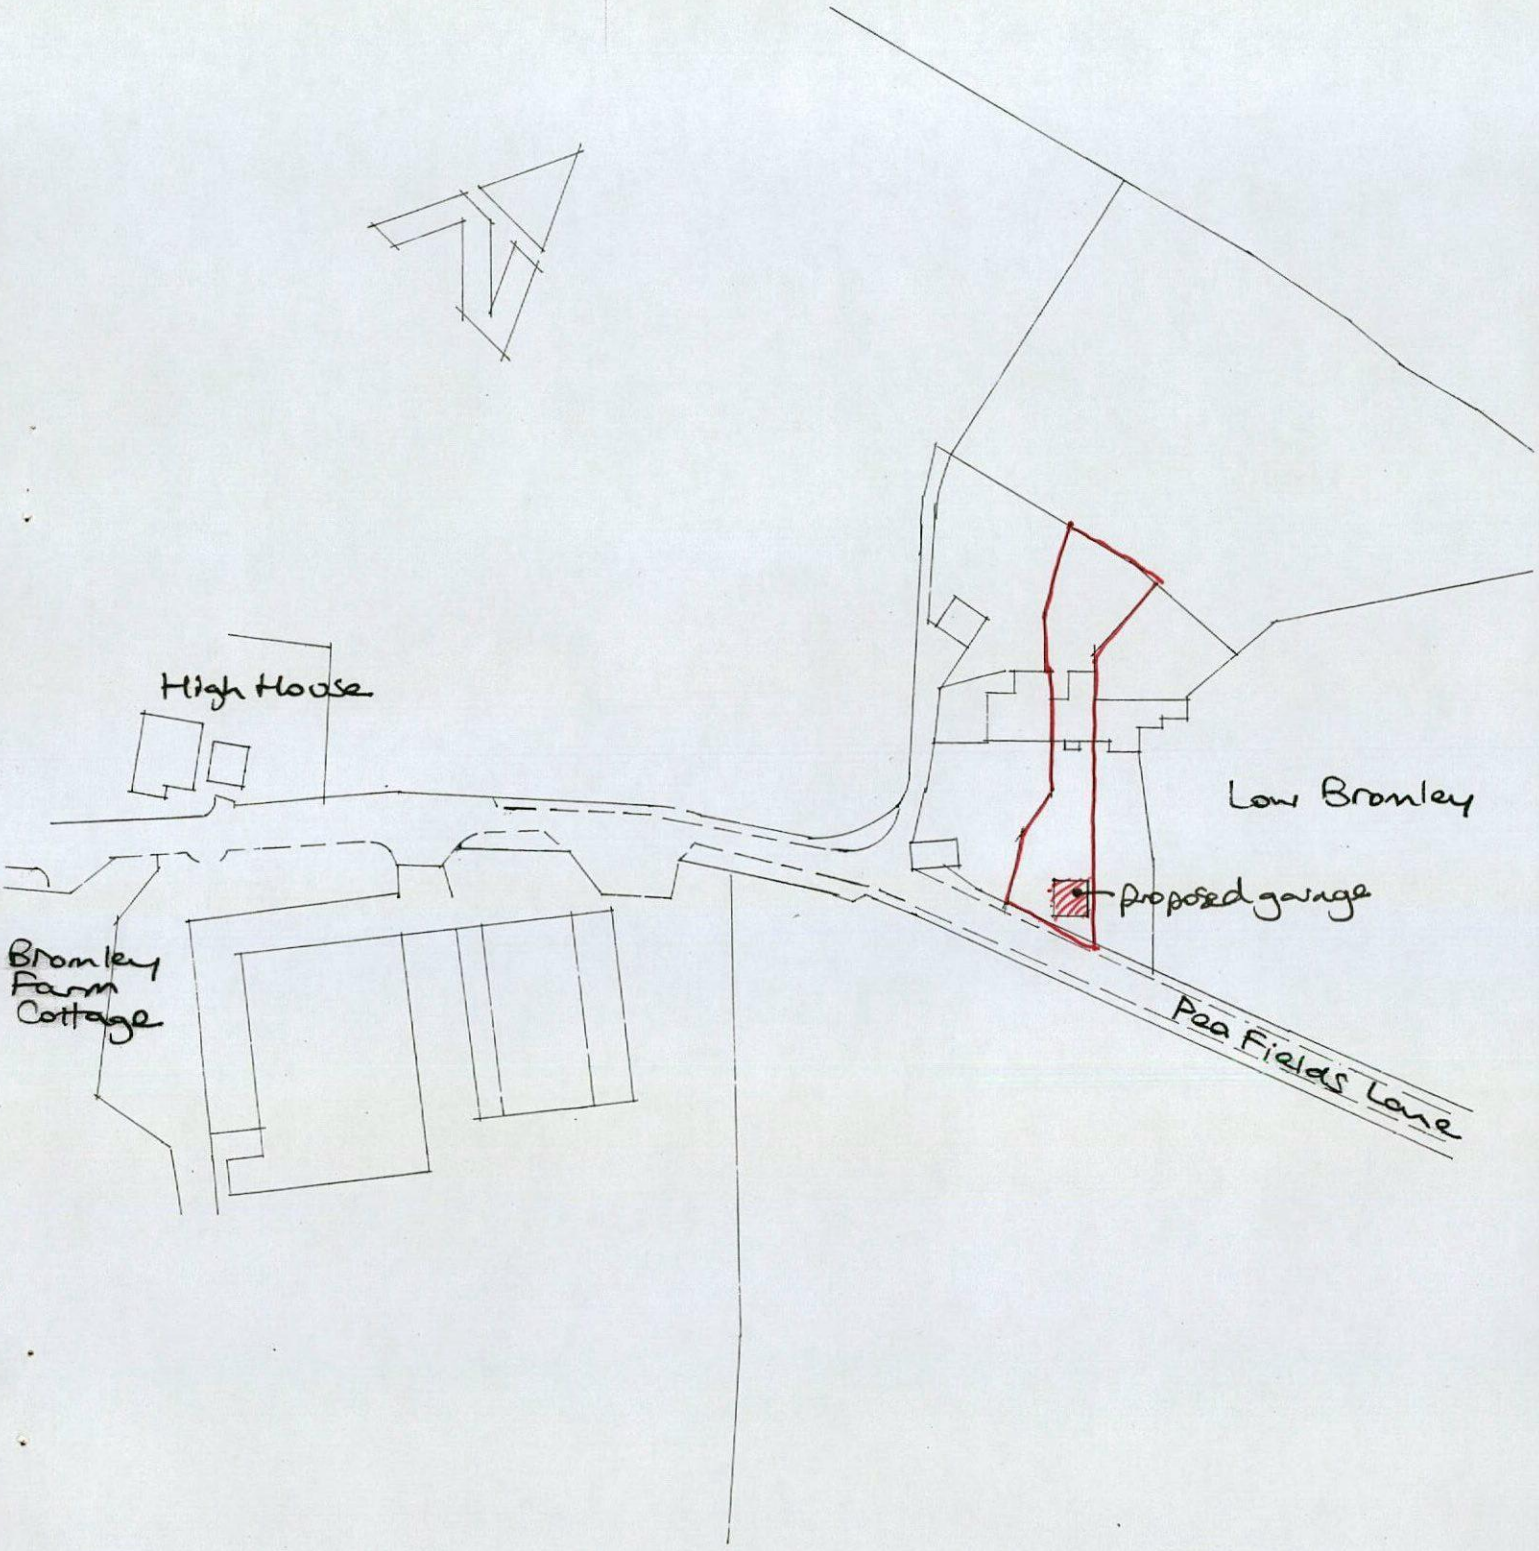


Location Plan scale 1:1250

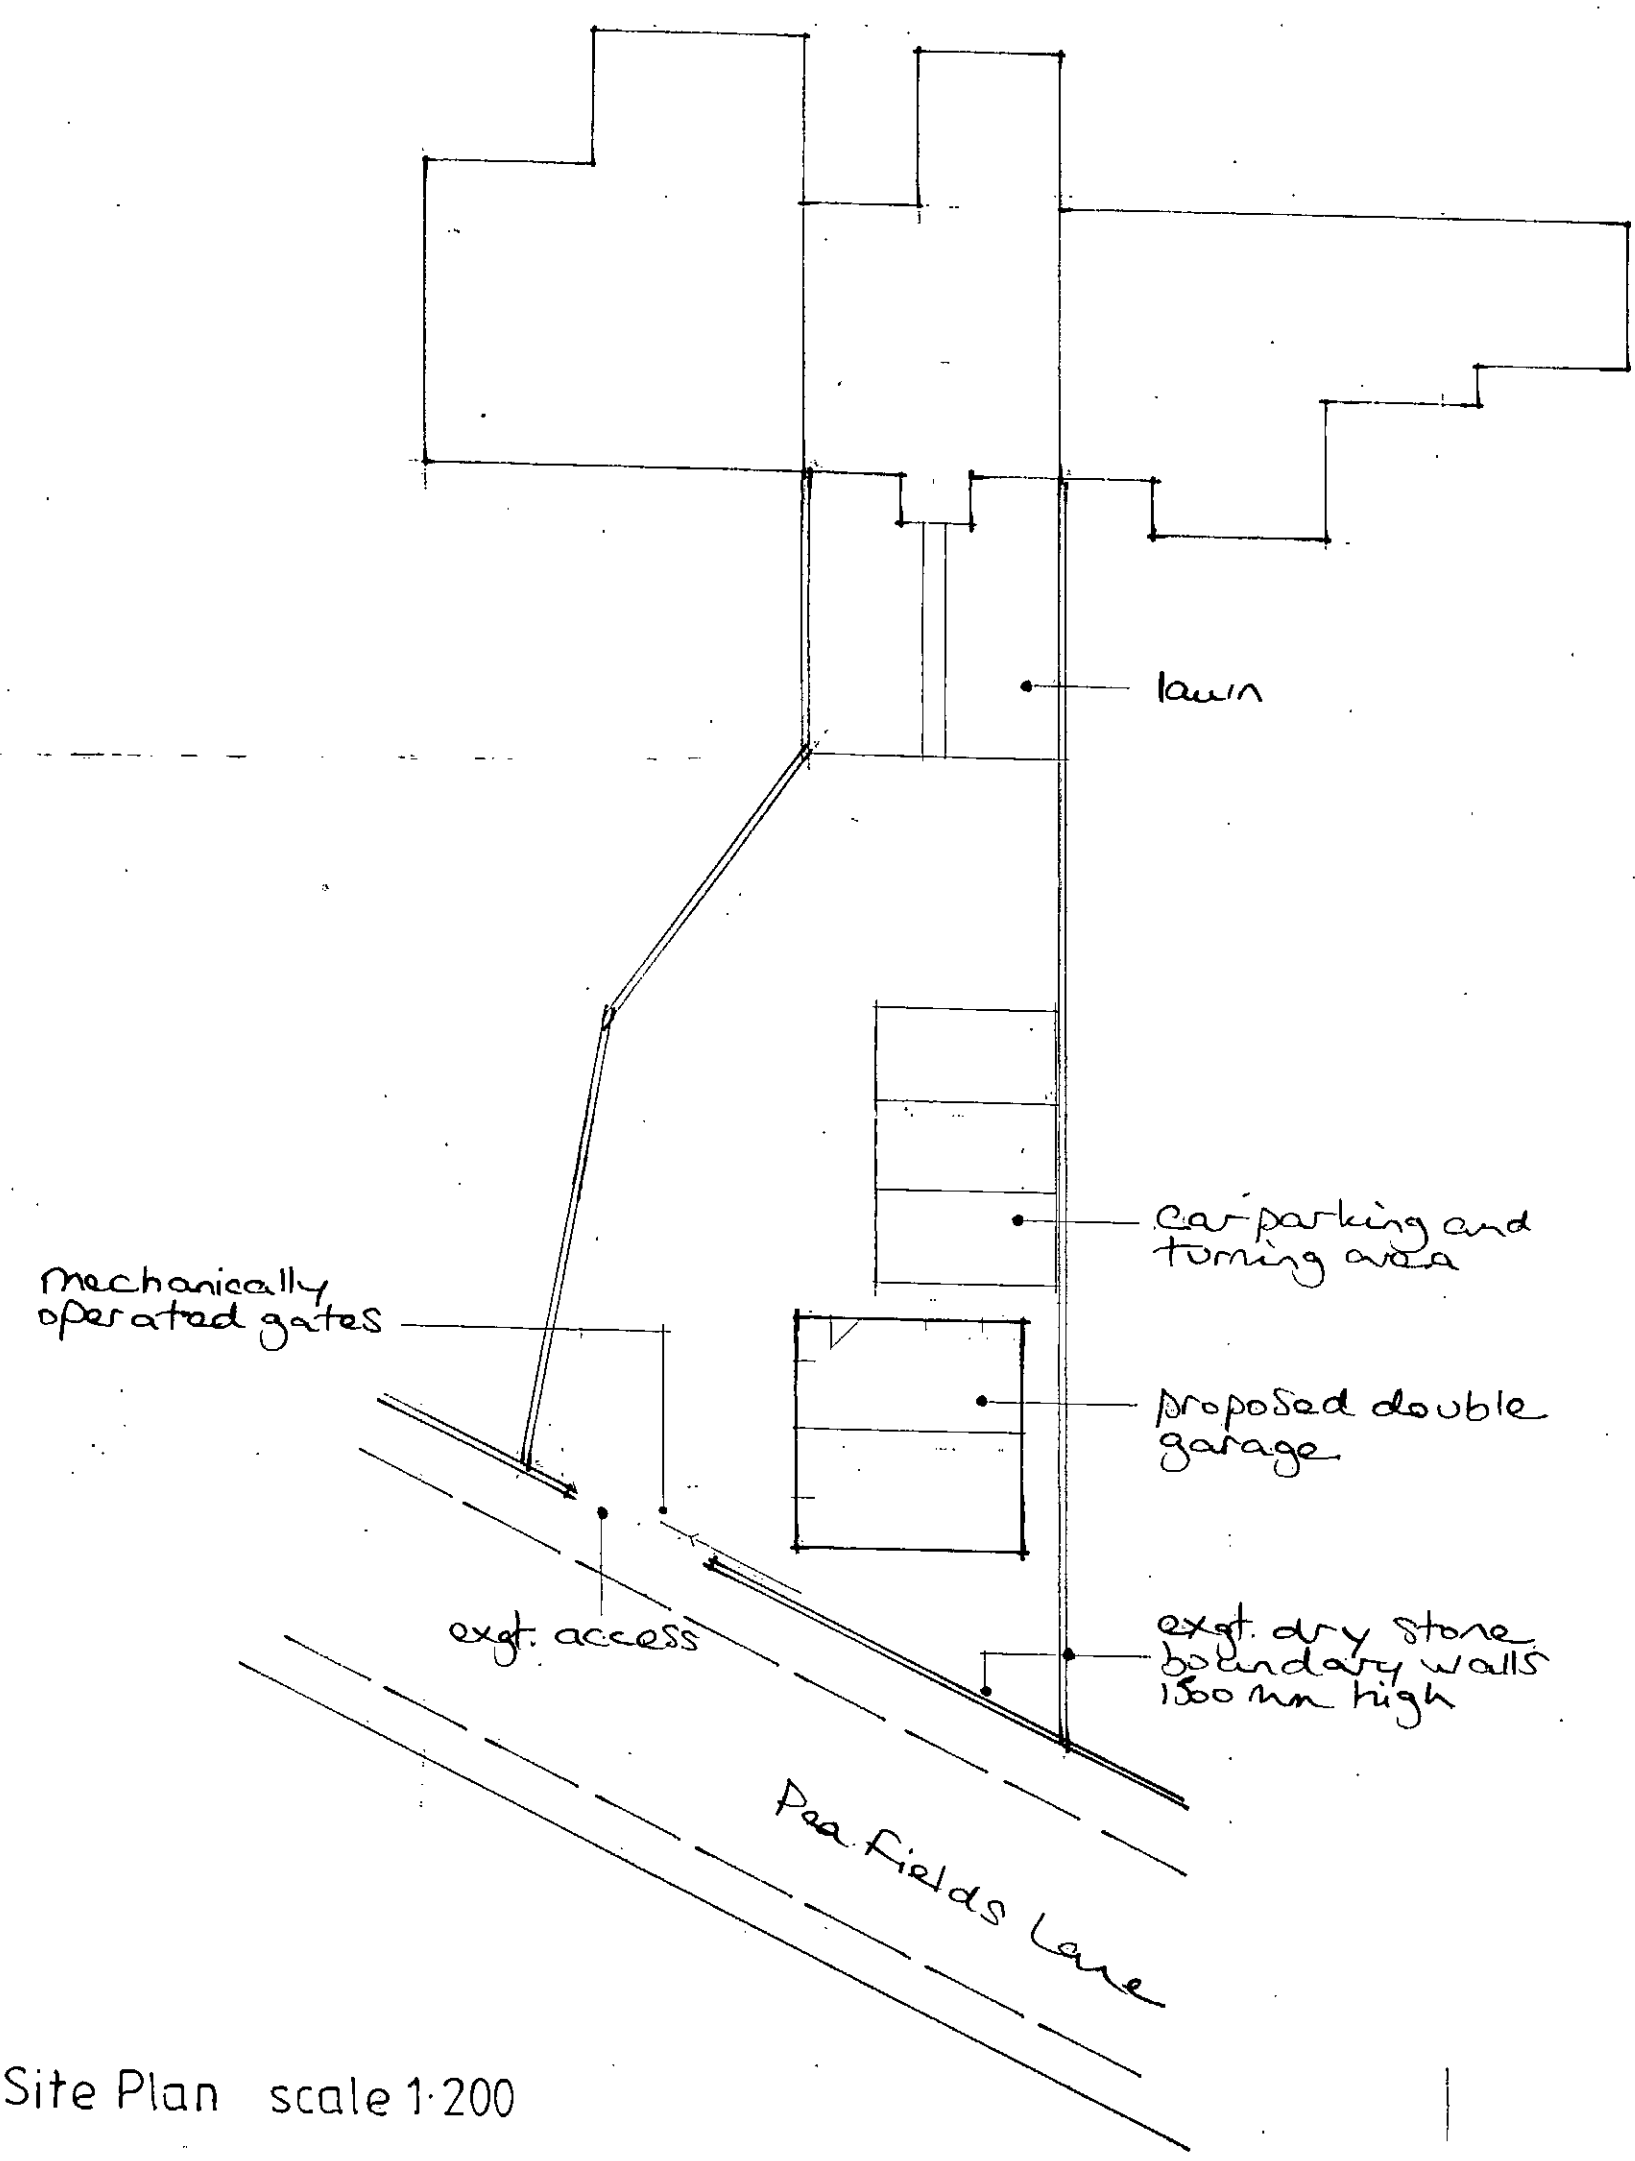


Site Plan scale 1·200

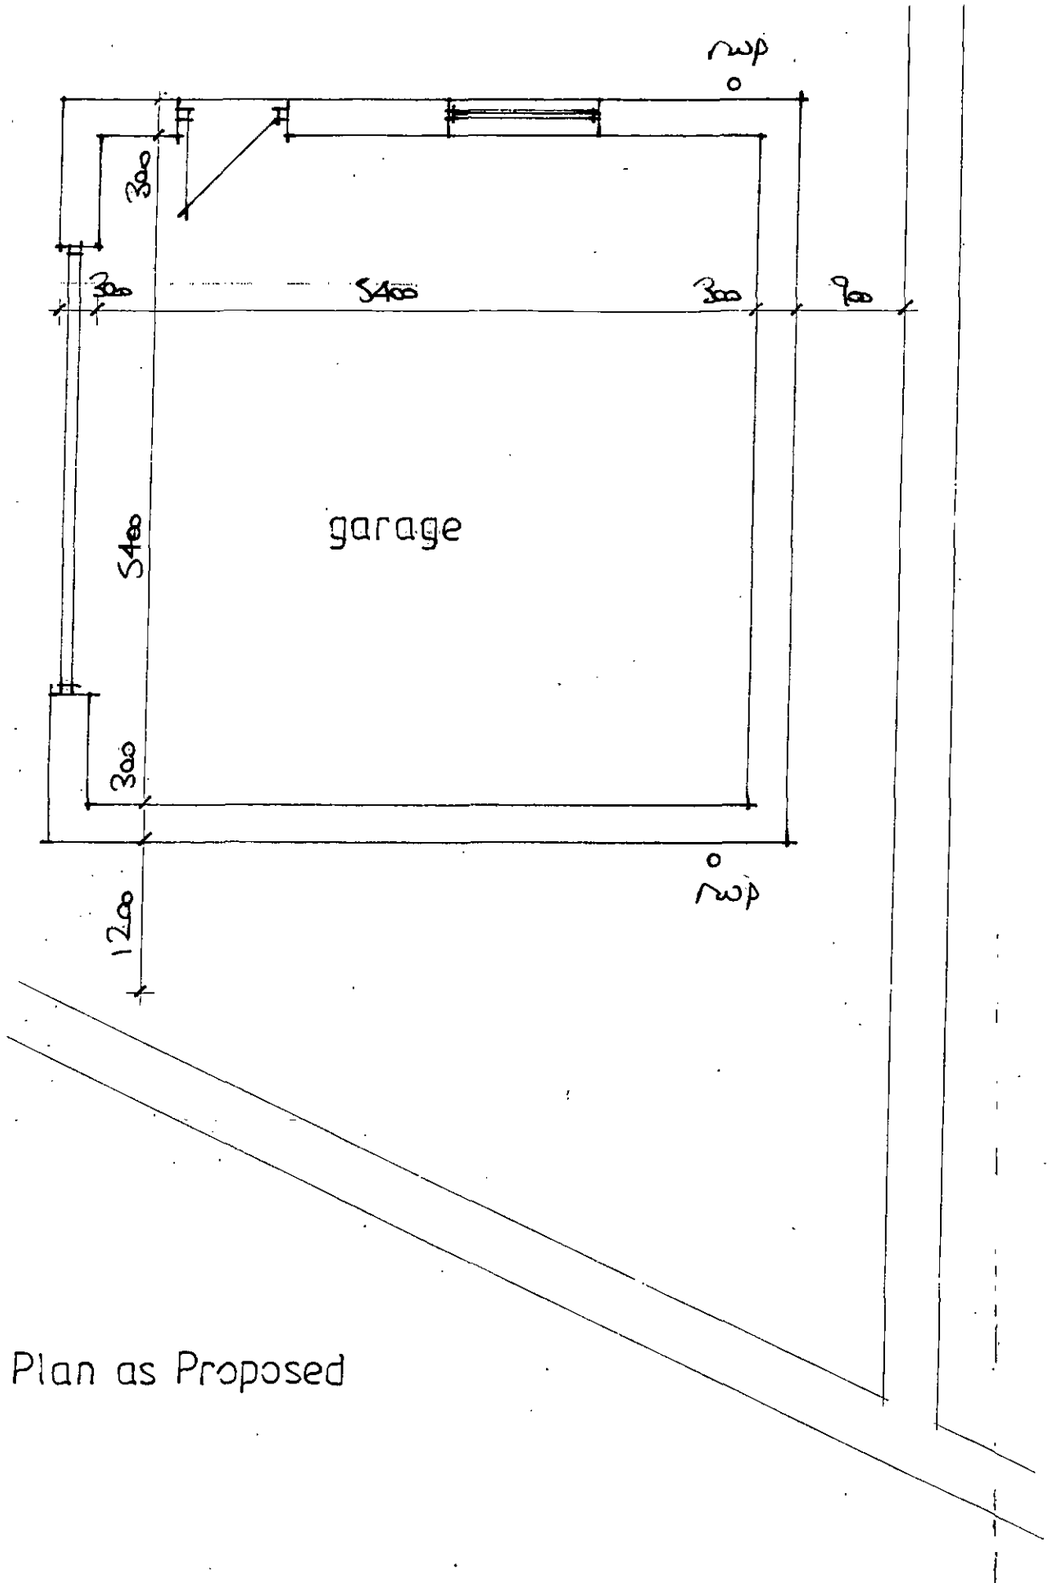


Plan as Proposed

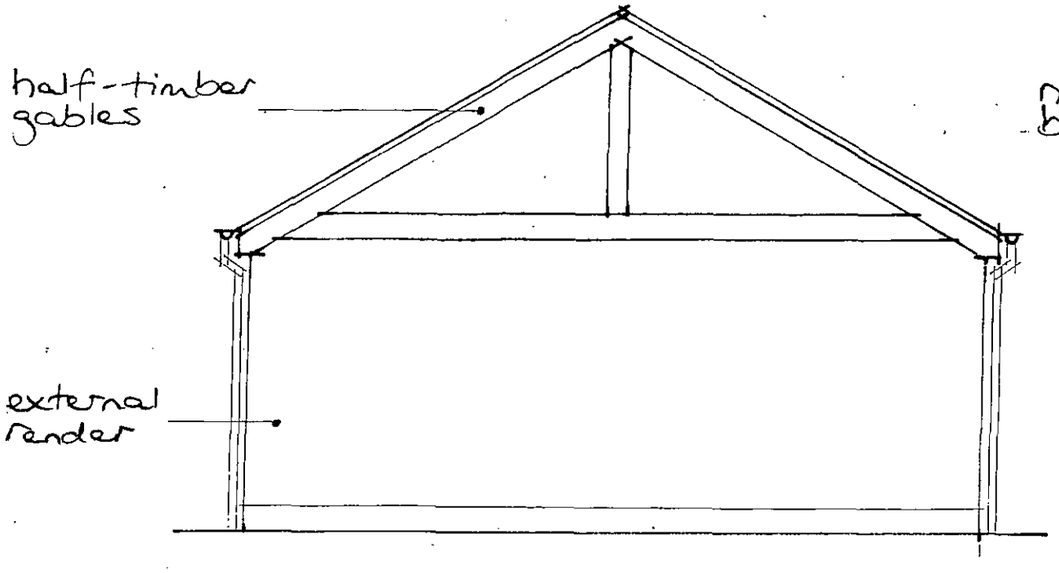


East Elevation

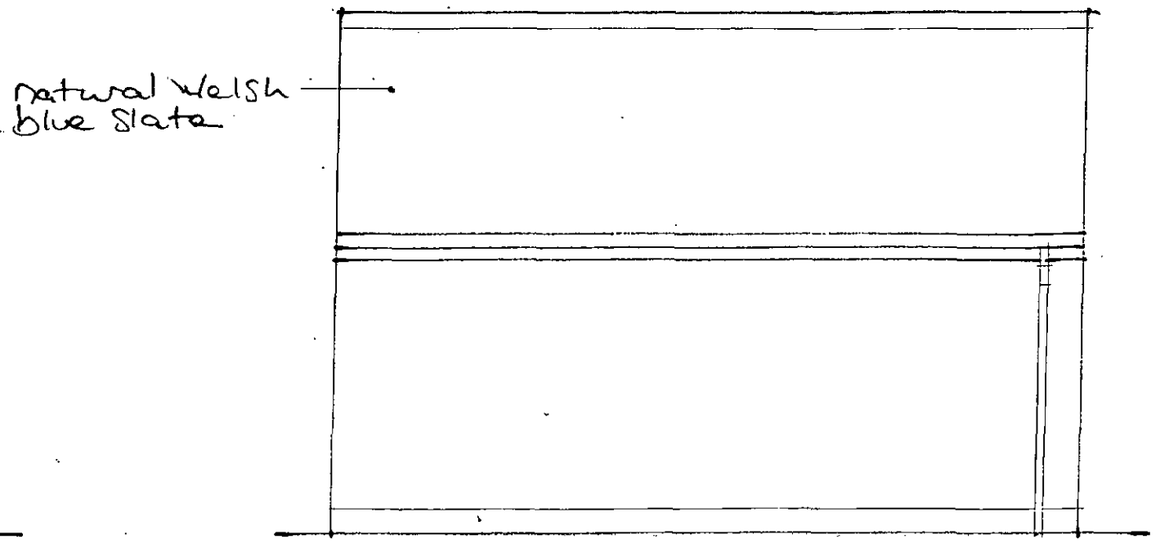

South Elevation

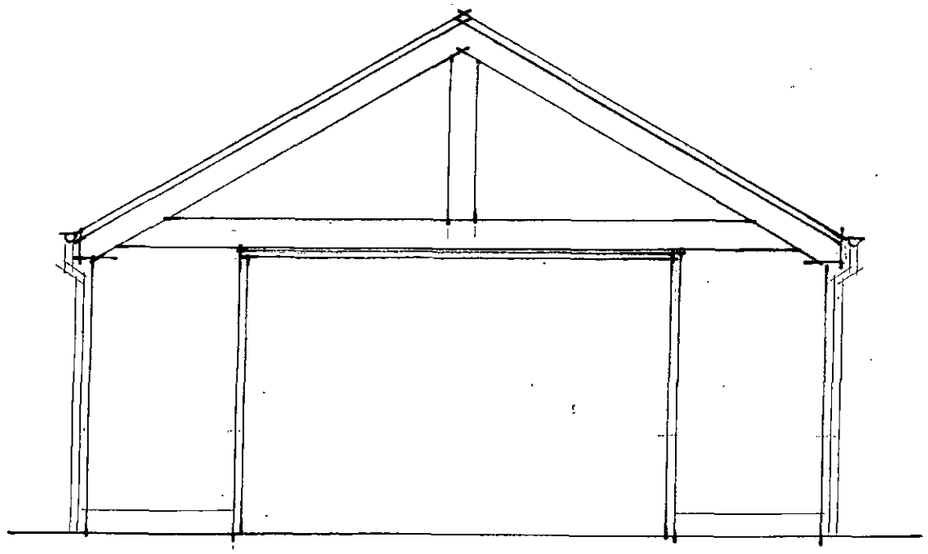

West Elevation

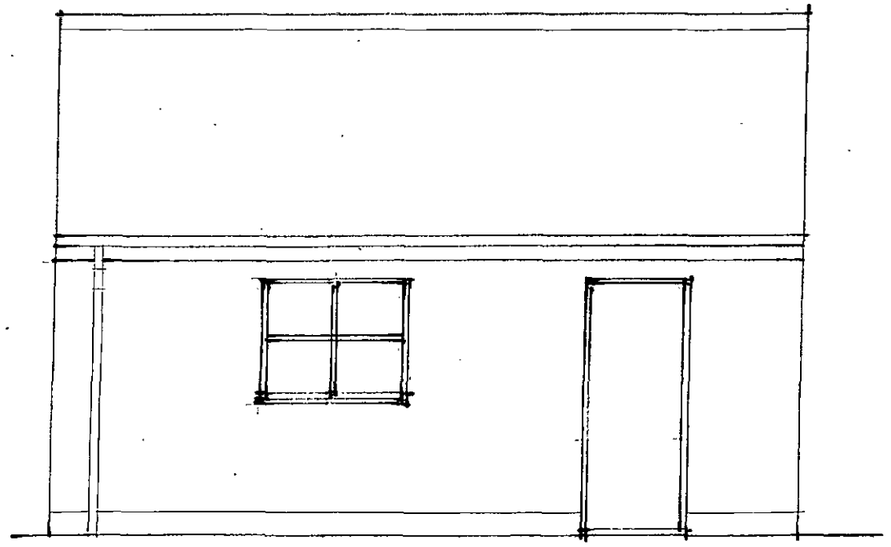

North Elevation