



Existing Rear Elevation

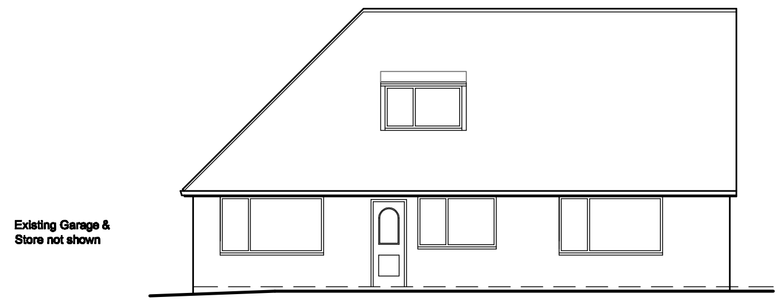


Existing Side Elevation

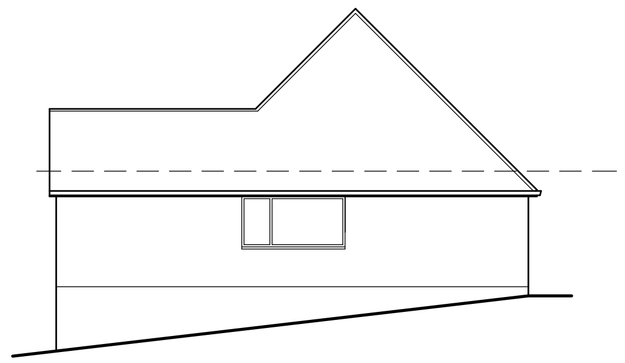


Existing Front Elevation




Proposed Rear Elevation

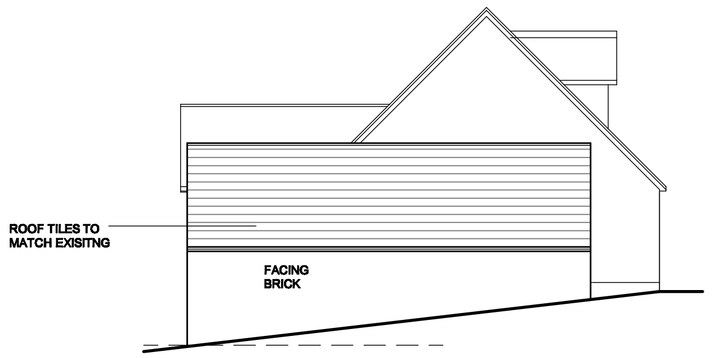


Proposed Side Elevation

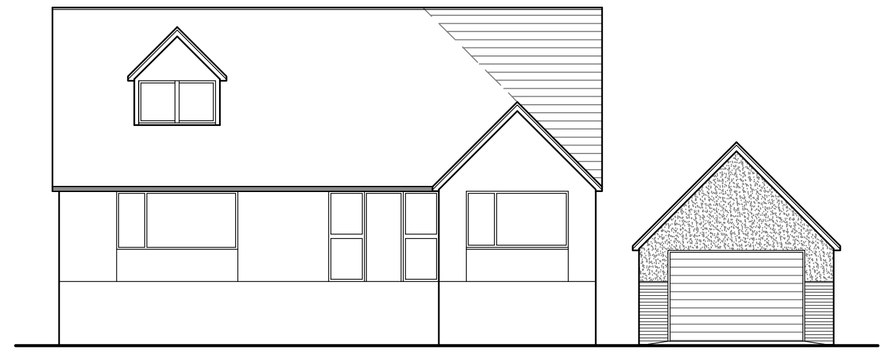


Proposed Front Elevation

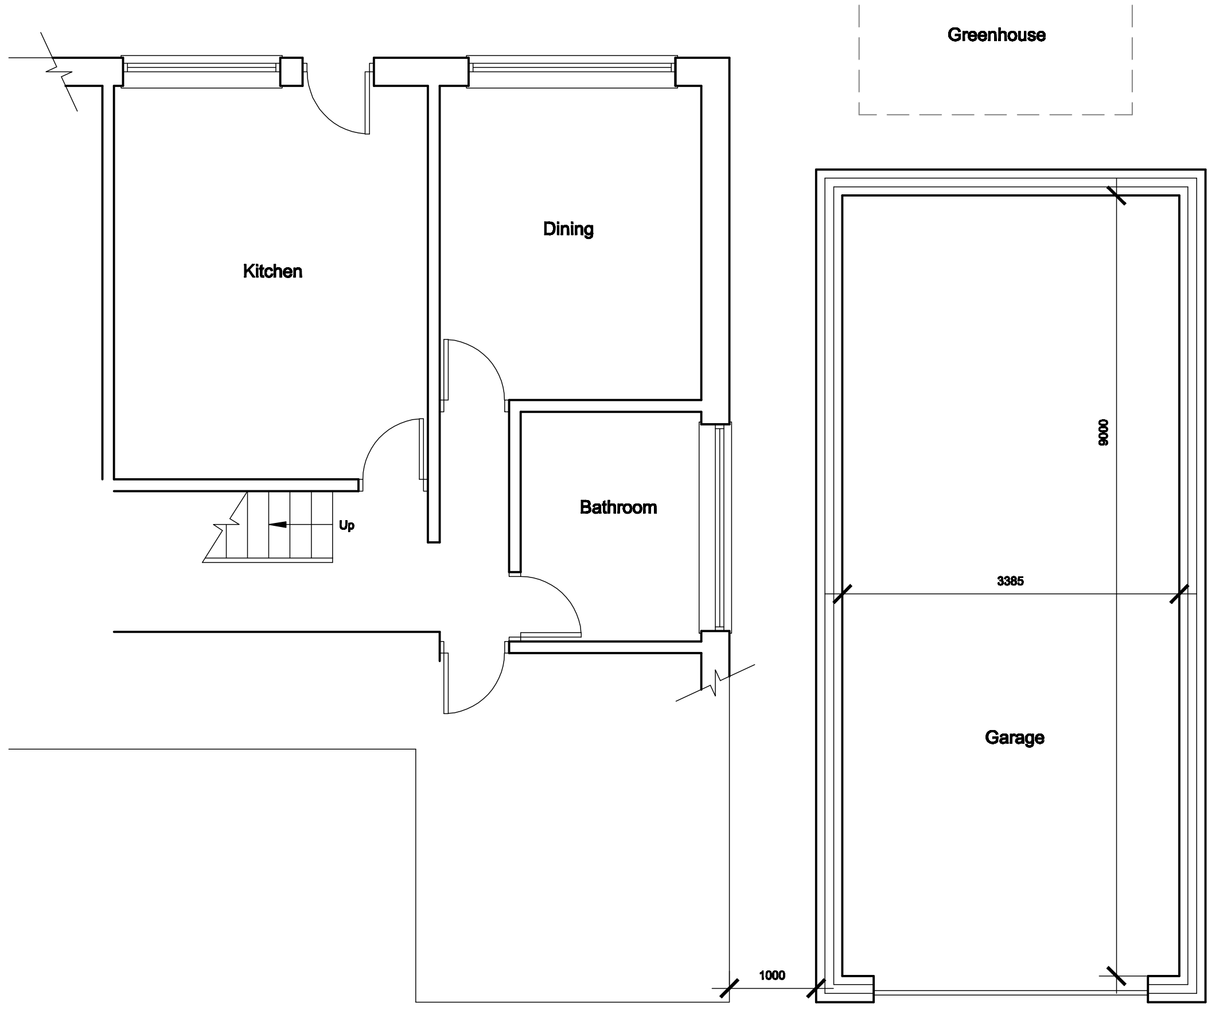


Proposed Ground Floor Plan

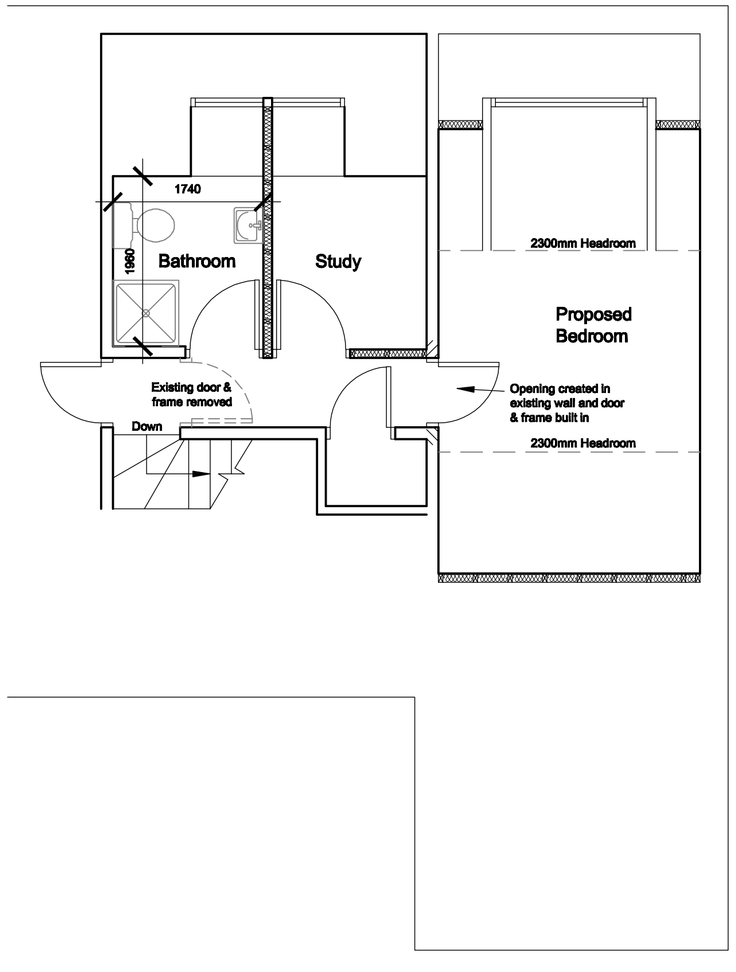

Proposed First Floor Plan

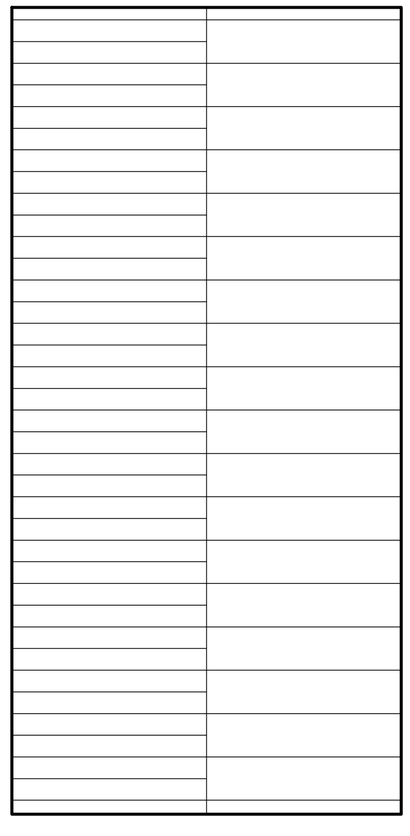

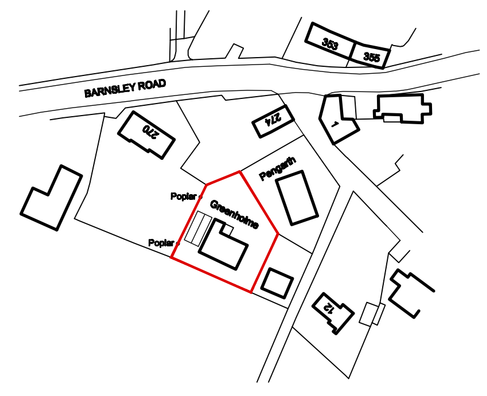

Location Plan
Scale 1:1250

Note: All dimensions are to be checked on site

White Agus Partnership
128B, NEW ROAD,
STAINCROSS,
BARNSLEY.
S75 6PP
PHONE/FAX. 01226 206482
E mail: agus@btinternet.com
CHARTERED SURVEYORS AND BUILDING DESIGN CONSULTANTS

Project. PROPOSED ROOF-REMODELLING & GARAGE AT GREENHOLME, SKINPIT LANE HOLANDSWAINE, S36 7JY	Client. MR S. TOTTY
Drawing Title. PLANS & ELEVATIONS	Date. SEPT 2009 / Scale. 1:50 & 1:100
	Ref. 09–054 / Dwg. No. 01 / Rev. D

Date	Suffix	Description	Date	Suffix	Description
21/09/09	A	REVISED TO CLIENTS REQUEST			
26/11/09	B	REVISED FOR PLANNING			
30–11–09	C	FURTHER REVISIONS TO GARAGE			
07/01/2010	D	GARAGE 2M LONGER			