



FRONT ELEVATION




FRONT ELEVATION

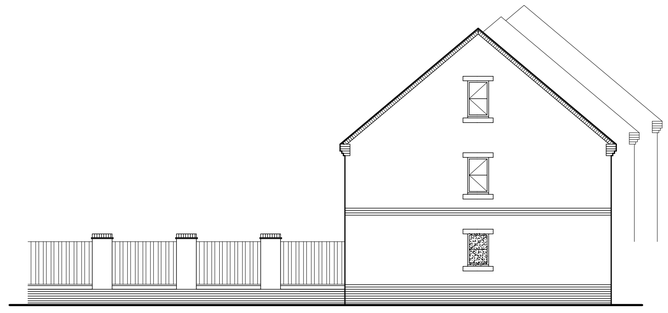


SIDE ELEVATION

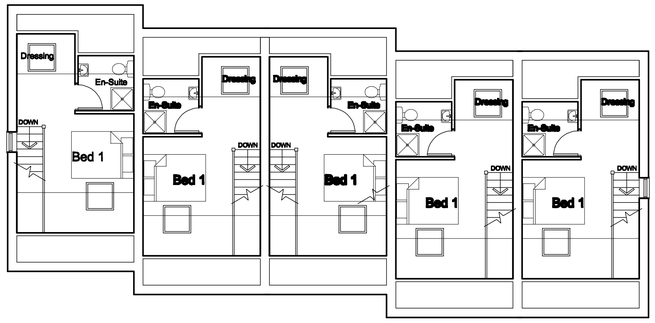


SECOND FLOOR PLAN

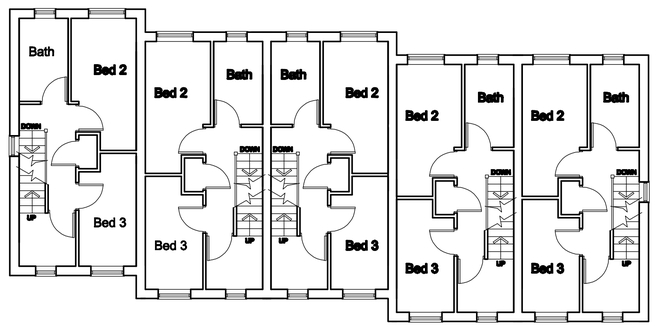


FIRST FLOOR PLAN

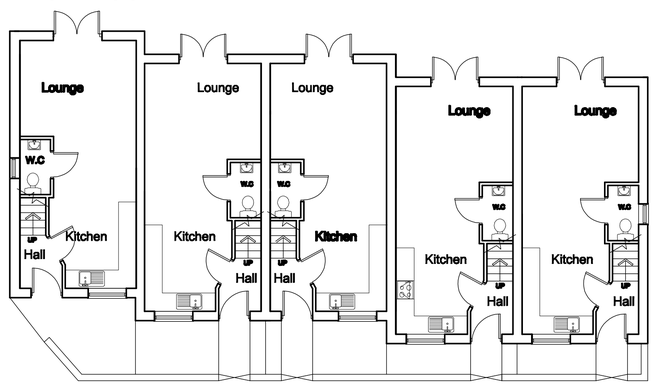

GROUND FLOOR PLAN

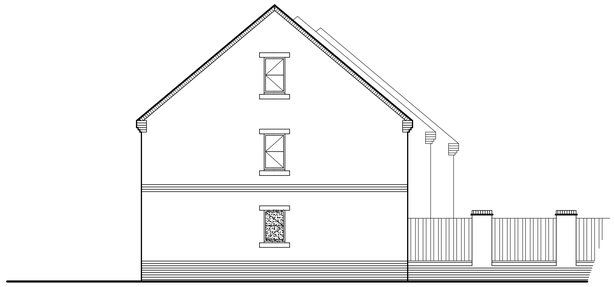


SIDE ELEVATION

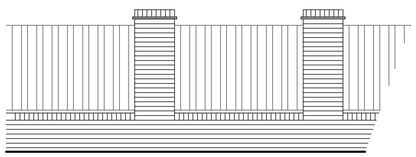

DARK STAINED TIMBER FENCING WITH DWARF WALL & PIERS IN FACING BRICKWORK TO MATCH DWELLINGS

FENCE TYPE A

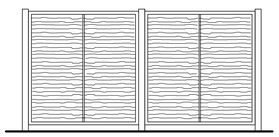

CONC POSTS
6' X 6' DARK STAINED TIMBER LARCH LAP FENCING PANELS

FENCE TYPE B



900MM HIGH WALL & GATES IN FACING BRICKWORK TO MATCH DWELLINGS

FRONT BOUNDARY WALL



SITE PLAN

SCALE 1:500

White Agus Partnership

PROVIDENCE VILLA,
42 SACKVILLE STREET,
BARNSLEY.
S70 2DB

Phone: 01226 208482
Fax: 01226 283030
Email: info@whiteaguspartnership.co.uk
Web: www.whiteaguspartnership.co.uk

SURVEYORS AND BUILDING DESIGN CONSULTANTS

Project.
RESIDENTIAL DEVELOPMENT AT THICKET LANE, WORSBROUGH, BARNSLEY

Client.
MR J. BIRKIN

Drawing Title. ALL DIMENSIONS TO BE CHECKED ON SITE
PLANS AND ELEVATIONS

Date. MARCH 2011
Scale. 1:100 @ A1
Ref. 10–079
Dwg. No. 02
Rev. B

Date	Suffix	Description
18–05–11	A	AMENDED TO SUIT HIGHWAY ADOPTION BOUNDARY
25–05–11	B	PARKING & ACCESS RVISED