
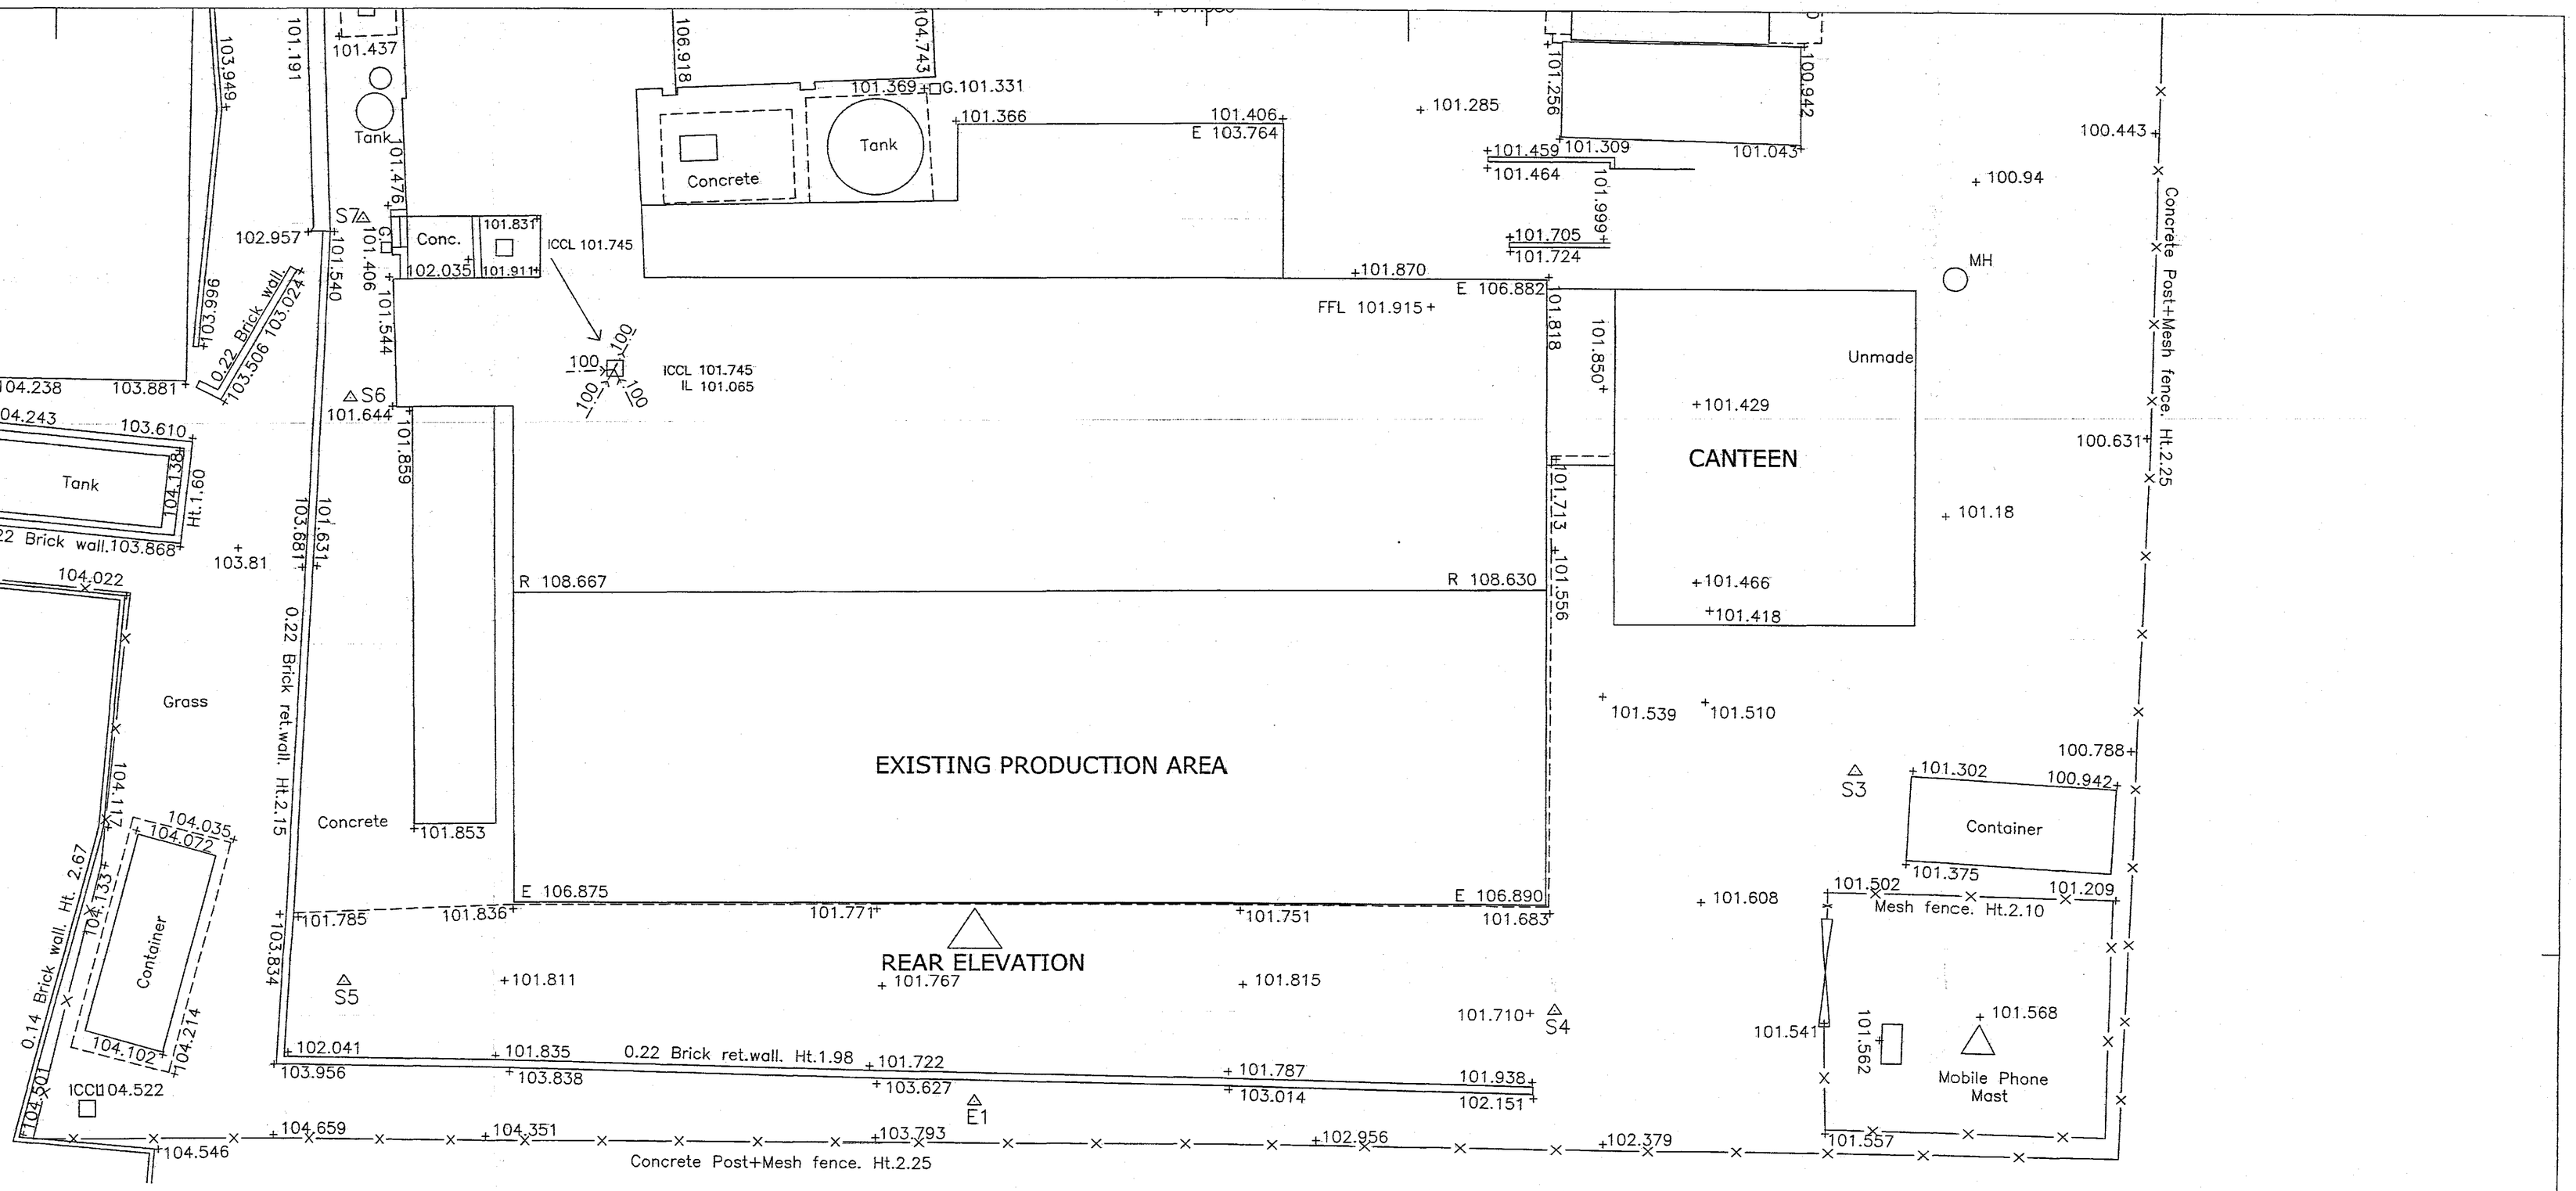


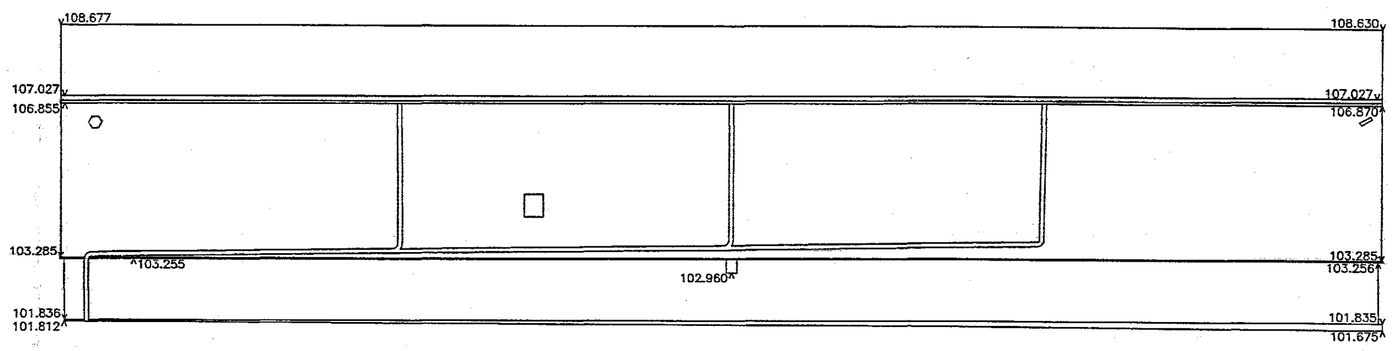

Datum 100.00m

Datum 100.00m

REAR ELEVATION

1:100 METRES 0 1 2 3 4 5

RECEIVED
CORPORATE MAIL ROOM
29 SEP 2014
Received by:
ORIGINAL COPY

1. THIS DRAWING AND THE COPYRIGHTS AND PATENTS THEREIN ARE THE PROPERTY OF NYP ARCHITECTURAL SERVICES LLP REGISTERED IN ENGLAND AND WALES No. 4631338 AND MAY BE USED OR REPRODUCED ONLY UNDER CONTRACT.

2. CONTRACTORS AND SUB-CONTRACTORS MUST CHECK AND AGREE ALL DIMENSIONS BEFORE PREPARING SHOP DRAWINGS OR COMMENCING WORK ON SITE

3. CONTRACTORS ARE RESPONSIBLE FOR INFORMING THE DESIGNER OF ANY DISCREPANCY DISCOVERED ON THIS DRAWING OR BETWEEN THIS DRAWING AND ANY OTHER RELATED DOCUMENT ISSUED UNDER THE STANDARD FORM OF CONTRACT IN RESPECT OF THE WORK.

4. WRITTEN DIMENSIONS ONLY ARE TO BE USED FROM THIS DRAWING. IF IN ANY DOUBT ASK FOR CLARIFICATION.

Notes.

Revisions.

Date	Suffix	Description	Date	Suffix	Description

NYP ARCHITECTURAL SERVICES
The Grove, High Street, Dodworth, Barnsley, S75 3RQ. Tel: 01226 200989. E-mail : scott@nypas.co.uk / stephen@nypas.co.uk


Project.
FOSTERS BAKERY
TOWNGATE MAPPLEWELL

Client.
FOSTERS BAKERY (STAINCROSS) LTD.

Drawing Title.
TOPOGRAPHICAL SURVEY
AND REAR ELEVATION AS EXISTING

Date. SEPTEMBER 2014
Scale. 1:100 @ A1
Ref. 01/30
Dwg. No. 01
Rev.

SHEET SIZE A1

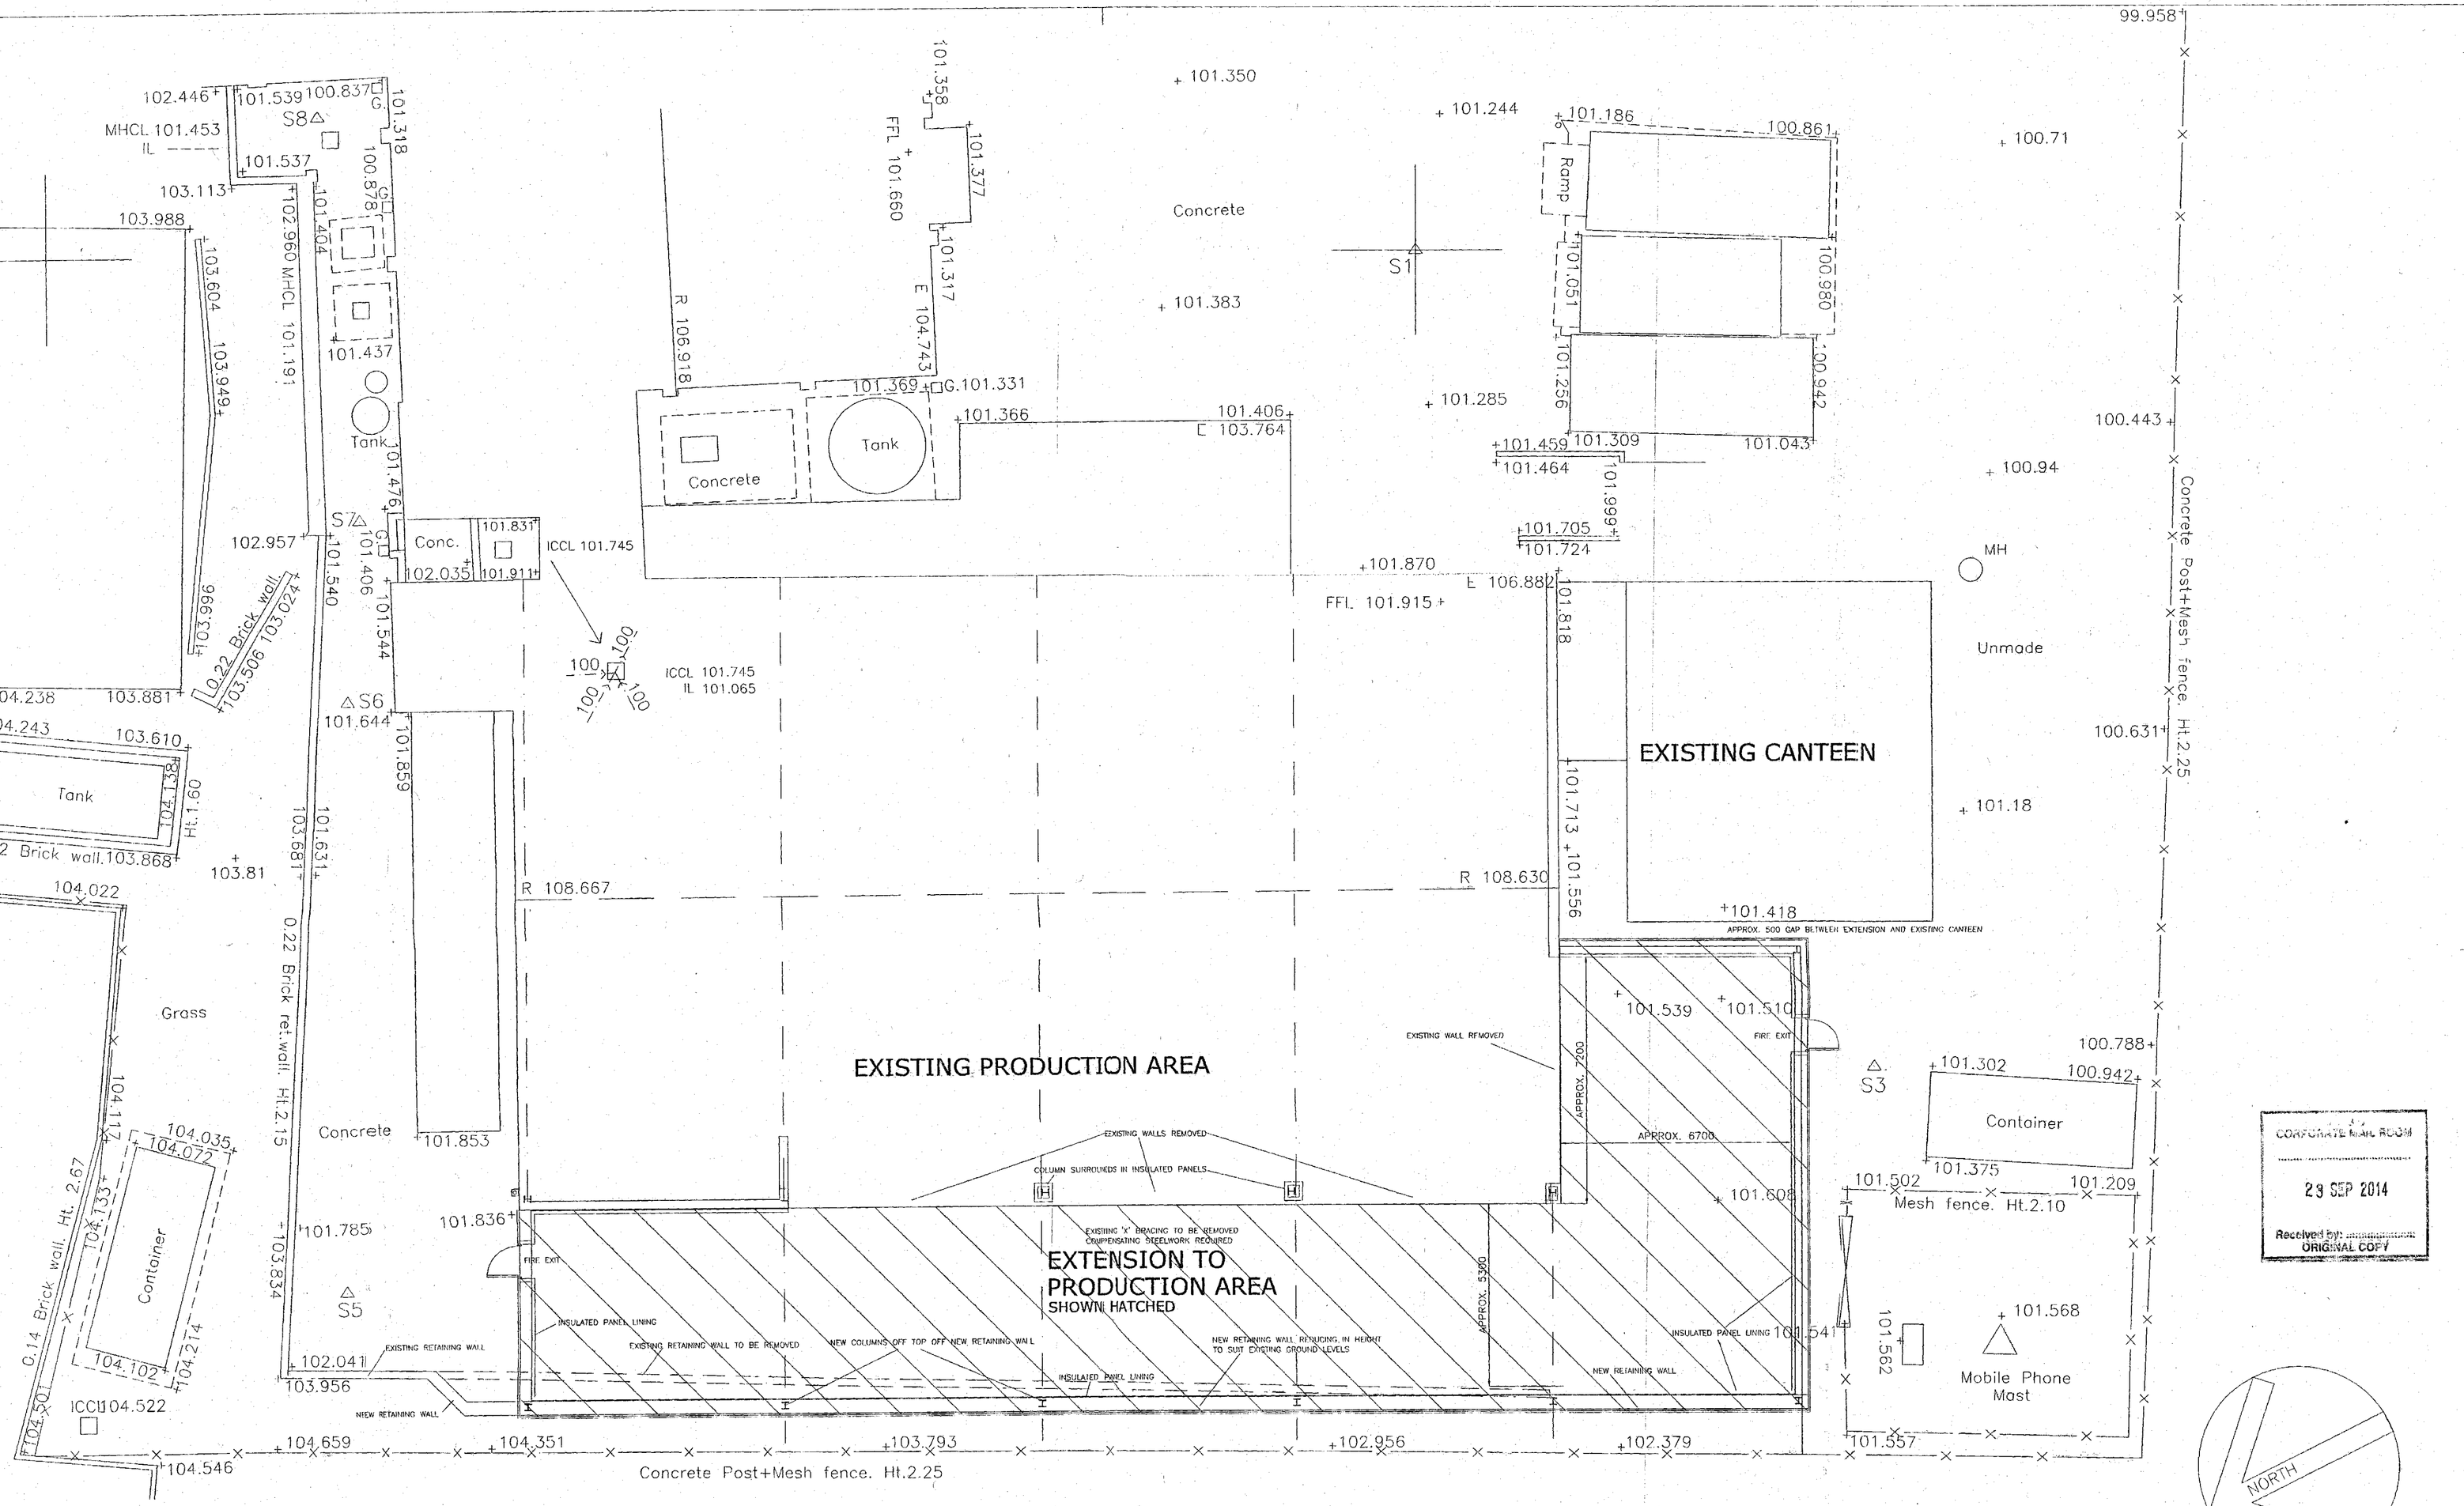

GROUND FLOOR PLAN

NOTE: LEVELS ARE AS EXISTING UNLESS STATED OTHERWISE

1:100 METRES 0 1 2 3 4 5

CORPORATE MAIL ROOM
29 SEP 2014
Received by:
ORIGINAL COPY

1. THIS DRAWING AND THE COPYRIGHTS AND PATENTS THEREIN ARE THE PROPERTY OF NYP ARCHITECTURAL SERVICES LLP REGISTERED IN ENGLAND AND WALES No. 4531338 AND MAY BE USED OR REPRODUCED ONLY UNDER CONTRACT.

2. CONTRACTORS AND SUB-CONTRACTORS MUST CHECK AND AGREE ALL DIMENSIONS BEFORE PREPARING SHOP DRAWINGS OR COMMENCING WORK ON SITE.

3. CONTRACTORS ARE RESPONSIBLE FOR INFORMING THE DESIGNER OF ANY DISCREPANCY DISCOVERED ON THIS DRAWING OR BETWEEN THIS DRAWING AND ANY OTHER RELATED DOCUMENT ISSUED UNDER THE STANDARD FORM OF CONTRACT IN RESPECT OF THE WORK.

4. WRITTEN DIMENSIONS ONLY ARE TO BE USED FROM THIS DRAWING. IF IN ANY DOUBT ASK FOR CLARIFICATION.

Notes.

Revisions.

Date	Suffix	Description	Date	Suffix	Description

NYP ARCHITECTURAL SERVICES
The Grove, High Street, Dodworth, Barnsley, S75 3RD. Tel: 01226 200989. E-mail : scott@nypas.co.uk / stephen@nypas.co.uk


Project.
EXTENSION TO BAKERY
FOSTERS BAKERY
TOWNGATE MAPPLEWELL

Client.
FOSTERS BAKERY (STAINCROSS) LTD.


Drawing Title.
FLOOR PLAN AS PROPOSED

Date. SEPTEMBER 2014
Scale. 1:100 @ A1
Ref. 01/30
Dwg. No. 02
Rev.

SHEET SIZE A1

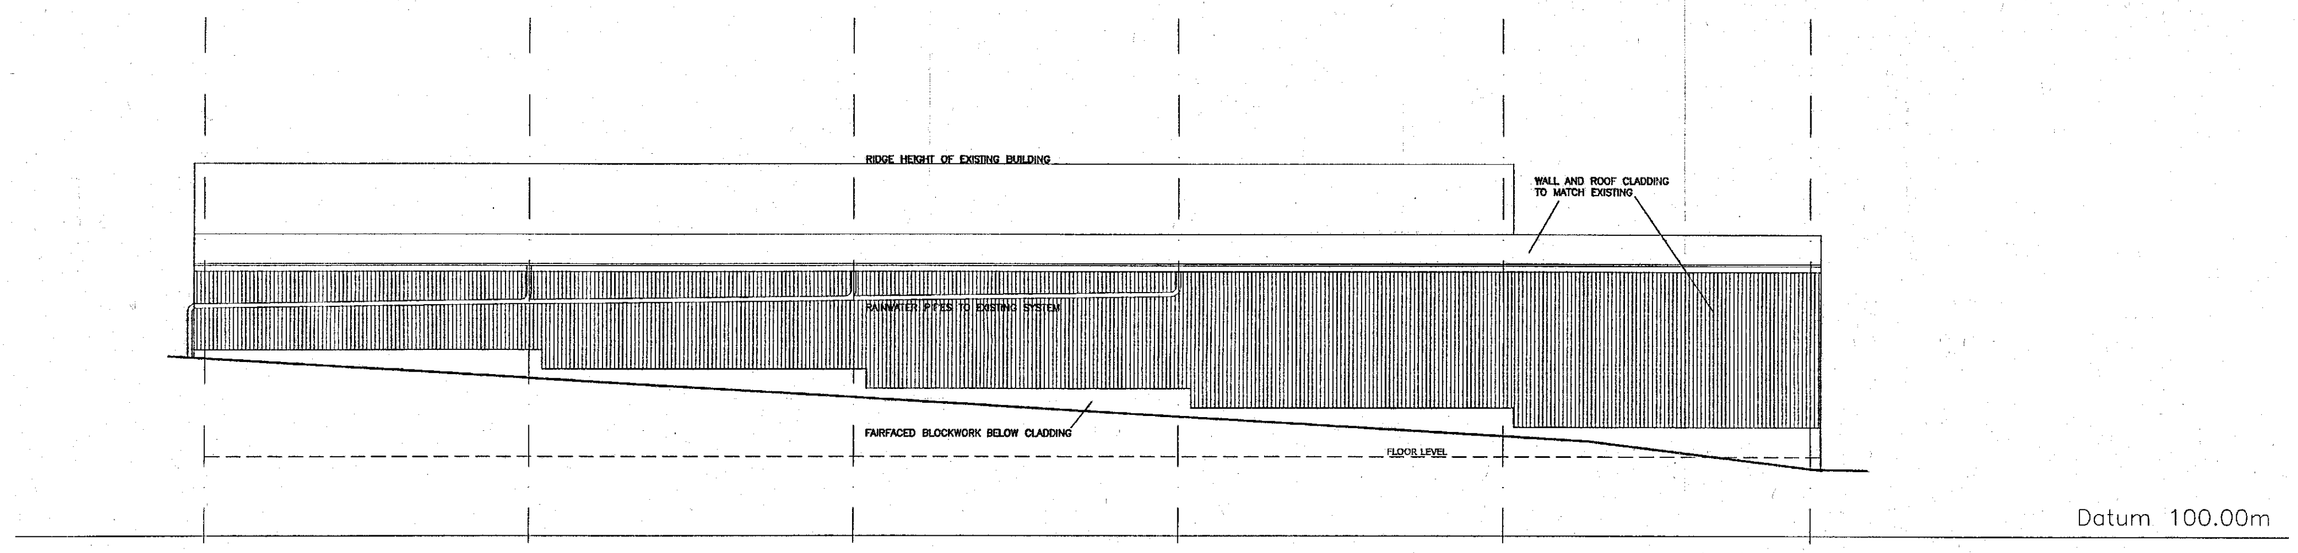


WEST ELEVATION

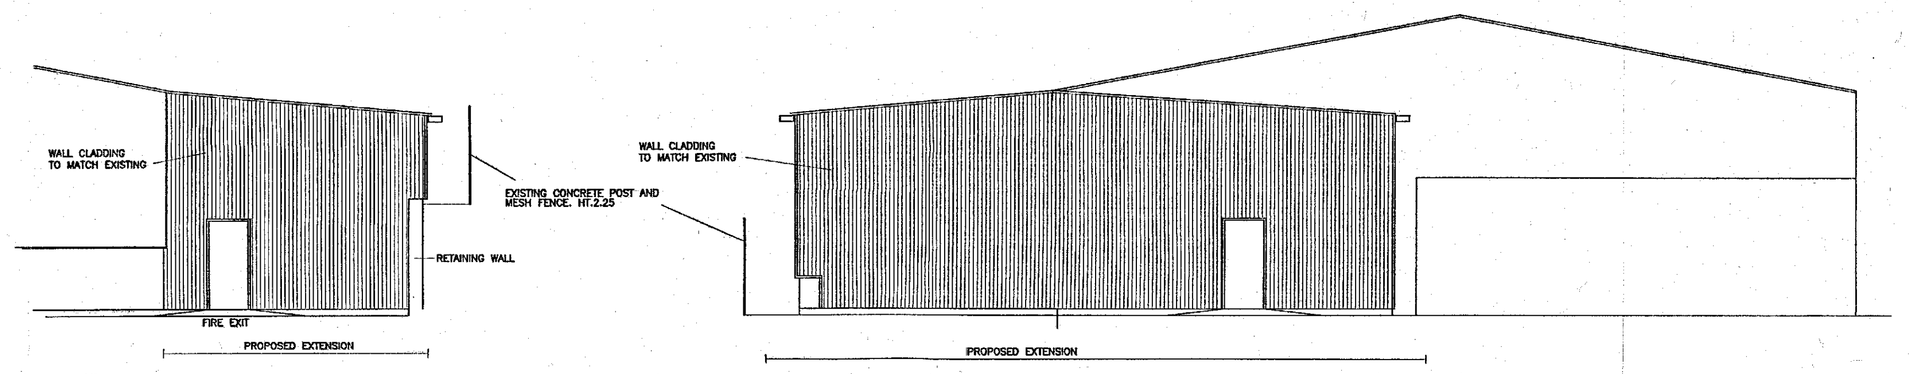

NORTH ELEVATION

SOUTH ELEVATION

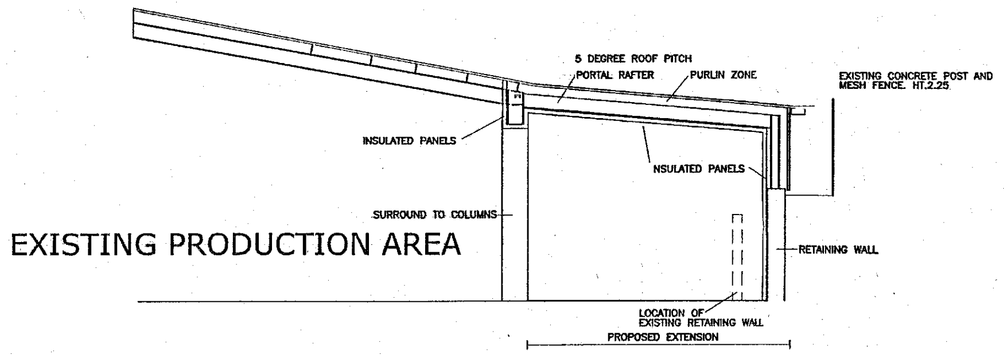

SECTION

SNBC
CORPORATE MAIL ROOM
23 SEP 2014
Received by:
ORIGINAL COPY

1. THIS DRAWING AND THE COPYRIGHTS AND PATENTS THEREIN ARE THE PROPERTY OF NYP ARCHITECTURAL SERVICES LLP REGISTERED IN ENGLAND AND WALES No. 4631338 AND MAY BE USED OR REPRODUCED ONLY UNDER CONTRACT.

2. CONTRACTORS AND SUB-CONTRACTORS MUST CHECK AND AGREE ALL DIMENSIONS BEFORE PREPARING SHOP DRAWINGS OR COMMENCING WORK ON SITE

3. CONTRACTORS ARE RESPONSIBLE FOR INFORMING THE DESIGNER OF ANY DISCREPANCY DISCOVERED ON THIS DRAWING OR BETWEEN THIS DRAWING AND ANY OTHER RELATED DOCUMENT ISSUED UNDER THE STANDARD FORM OF CONTRACT IN RESPECT OF THE WORK.

4. WRITTEN DIMENSIONS ONLY ARE TO BE USED FROM THIS DRAWING. IF IN ANY DOUBT ASK FOR CLARIFICATION.

Notes.

Revisions.

Date	Suffix	Description	Date	Suffix	Description

NYP ARCHITECTURAL SERVICES
The Grove, High Street, Dodworth, Barnsley, S75 3RQ. Tel: 01226 200989. E-mail : scott@nypcs.co.uk / stephen@nypcs.co.uk

Project.
EXTENSION TO BAKERY
FOSTERS BAKERY
TOWNGATE MAPPLEWELL

Client.
FOSTERS BAKERY (STAINCROSS) LTD.

Drawing Title.
ELEVATIONS AND SECTION AS PROPOSED

Date. SEPTEMBER 2014


Scale. 1:100 @ A1

Ref. 01/30

Dwg. No. 03

Rev.

SHEET SIZE A1

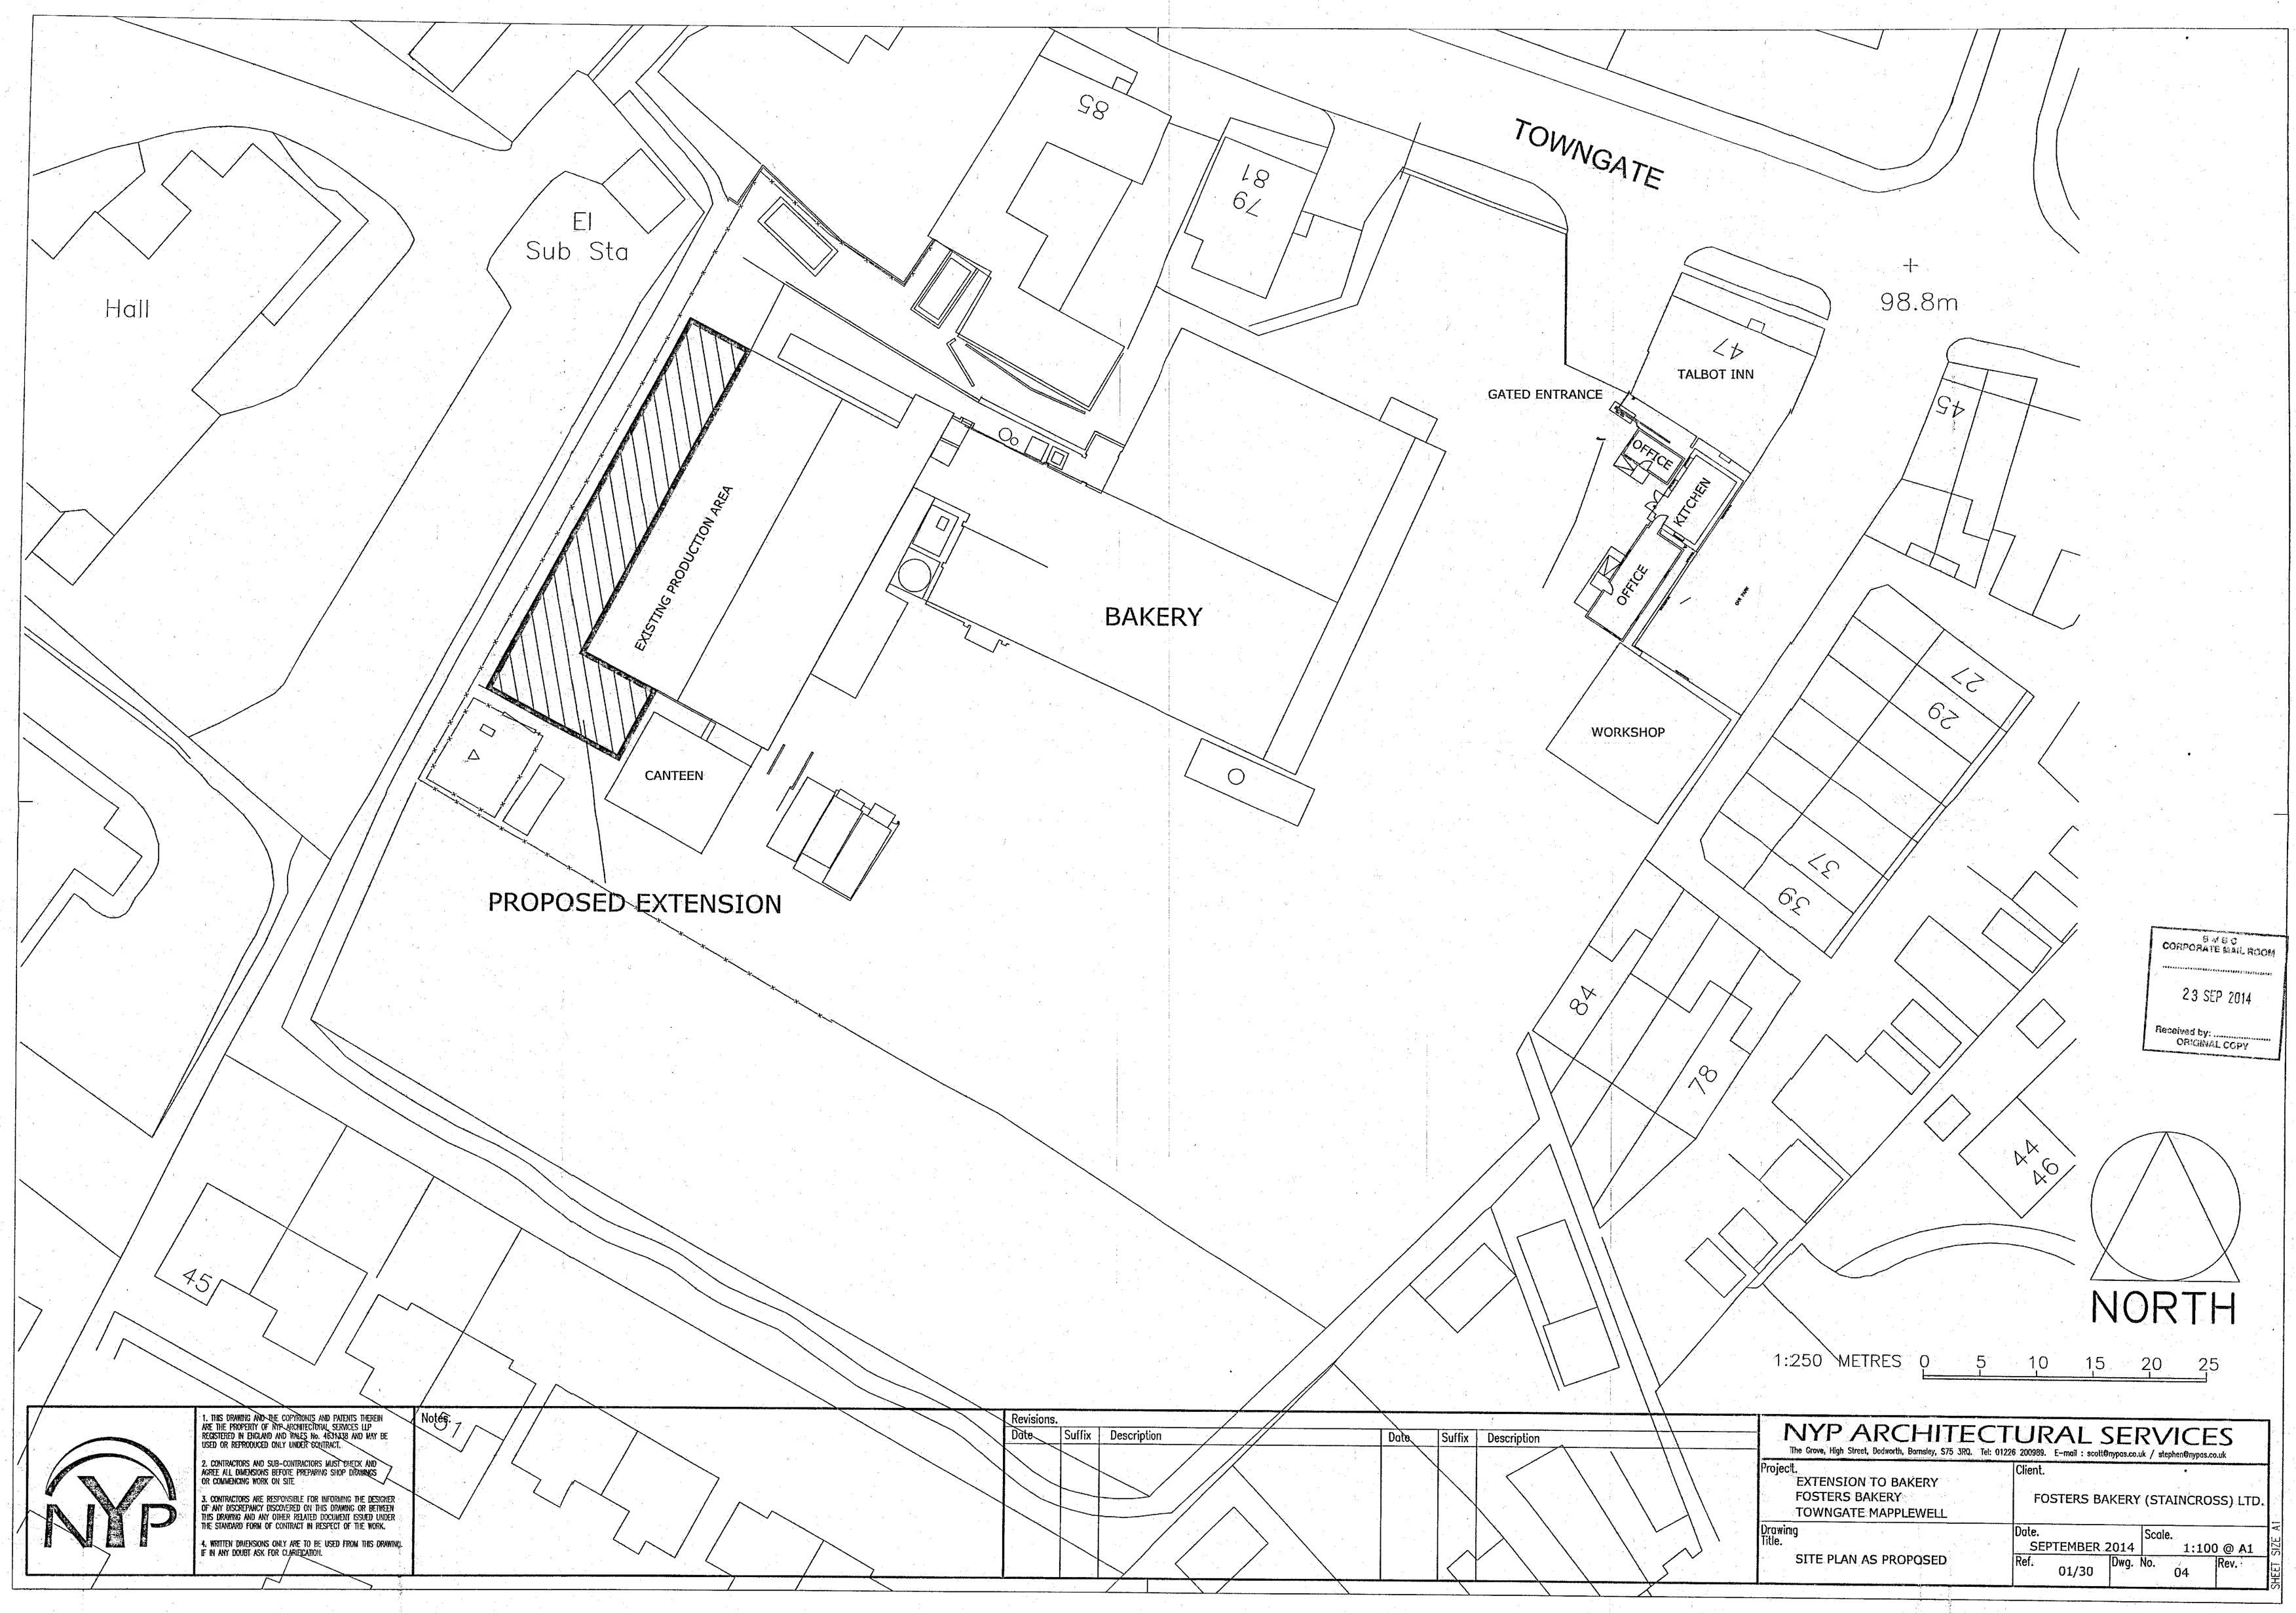

BWBC CORPORATE MAIL ROOM
23 SEP 2014
Received by: ORIGINAL COPY

1. THIS DRAWING AND THE COPYRIGHTS AND PATENTS THEREIN ARE THE PROPERTY OF NYP ARCHITECTURAL SERVICES LLP. REGISTERED IN ENGLAND AND WALES No. 4831338 AND MAY BE USED OR REPRODUCED ONLY UNDER CONTRACT.

2. CONTRACTORS AND SUB-CONTRACTORS MUST CHECK AND AGREE ALL DIMENSIONS BEFORE PREPARING SHOP DRAWINGS OR COMMENCING WORK ON SITE.

3. CONTRACTORS ARE RESPONSIBLE FOR INFORMING THE DESIGNER OF ANY DISCREPANCY DISCOVERED ON THIS DRAWING OR BETWEEN THIS DRAWING AND ANY OTHER RELATED DOCUMENT ISSUED UNDER THE STANDARD FORM OF CONTRACT IN RESPECT OF THE WORK.

4. WRITTEN DIMENSIONS ONLY ARE TO BE USED FROM THIS DRAWING. IF IN ANY DOUBT ASK FOR CLARIFICATION.

Notes:

Revisions.

Date	Suffix	Description	Date	Suffix	Description

NYP ARCHITECTURAL SERVICES
The Grove, High Street, Dodworth, Barnsley, S75 3RQ. Tel: 01226 200989. E-mail : scott@nypas.co.uk / stephen@nypas.co.uk

Project.
EXTENSION TO BAKERY
FOSTERS BAKERY
TOWNGATE MAPPLEWELL

Client.
FOSTERS BAKERY (STAINCROSS) LTD.

Drawing Title.
SITE PLAN AS PROPOSED

Date. SEPTEMBER 2014
Scale. 1:100 @ A1
Ref. 01/30
Dwg. No. 04
Rev.

SHEET SIZE A1