



Elevation 8

SCALE (1:300)

Scale 1:300



SCALE (1:25)

All measurements in millimetres unless stated otherwise.

CLIENT:	DRAWING NUMBER:	JOB NO:	DRAWN BY:	REV	DATE	BY	DESCRIPTION
Next	DE-0921-01	7290	D. Elliott	D	04.10.21	DE	Linier option chosen
PROJECT: Massarella @Next Barnsley				E	19.10.21	DE	Elevation added for planning
DESCRIPTION: Shop Front Elevation acrylic faced sign	DATE: 01.09.21	ITEM REF: n/a	SCALE: a/s @A3	F	24.11.21	DE	Letter cross section detail added
				G	23.12.21	DM	changed to 30mm acrylic
				H	19.01.22	DE	Notes amended

GEETEE


Geeteesigns.com

© This drawing is the property of Geetee Signs, and should not be reproduced, altered or used in any way without express permission. Colours shown are for illustration and may not be an exact match unless references are supplied.



Scale 1:25

Acrylic panels, to match PAN 418c
Joins situated to line up with joins in curtain walling
30mm clear acrylic text; spray finished to colour.

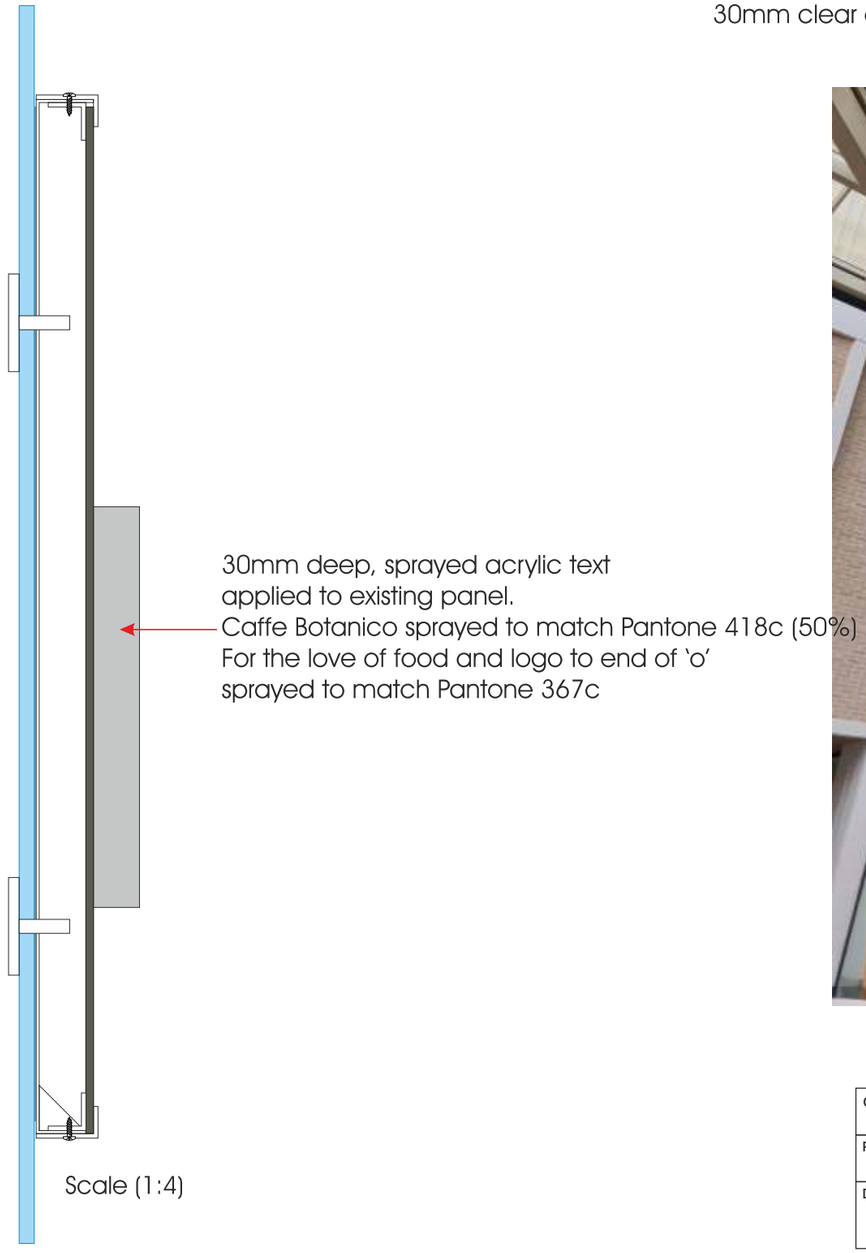

30mm deep, sprayed acrylic text
applied to existing panel.
Caffe Botanico sprayed to match Pantone 418c (50%)
For the love of food and logo to end of 'o'
sprayed to match Pantone 367c

Scale (1:4)



Pantone 418c (RAL 7022)

Pantone 418c 50%

Pantone 367c

All measurements in millimetres unless stated otherwise.

CLIENT: Next	DRAWING NUMBER:	JOB NO:	DRAWN BY:	REV	DATE	BY	DESCRIPTION
PROJECT: Massarella @Next Barnsley	DE-0921-01	7290	D. Elliott	D	04.10.21	DE	Linier option chosen
				E	19.10.21	DE	Elevation added for planning
DESCRIPTION: Shop Front Elevation acrylic faced sign	DATE:	ITEM REF:	SCALE:	F	24.11.21	DE	Letter cross section detail added
	01.09.21	n/a	a/s @A3	G	23.12.21	DM	changed to 30mm acrylic
				H	19.01.22	DE	Notes amended

GEETEE
Geeteesigns.com

© This drawing is the property of Geetee Signs, and should not be reproduced, altered or used in any way without express permission. Colours shown are for illustration and may not be an exact match unless references are supplied.