

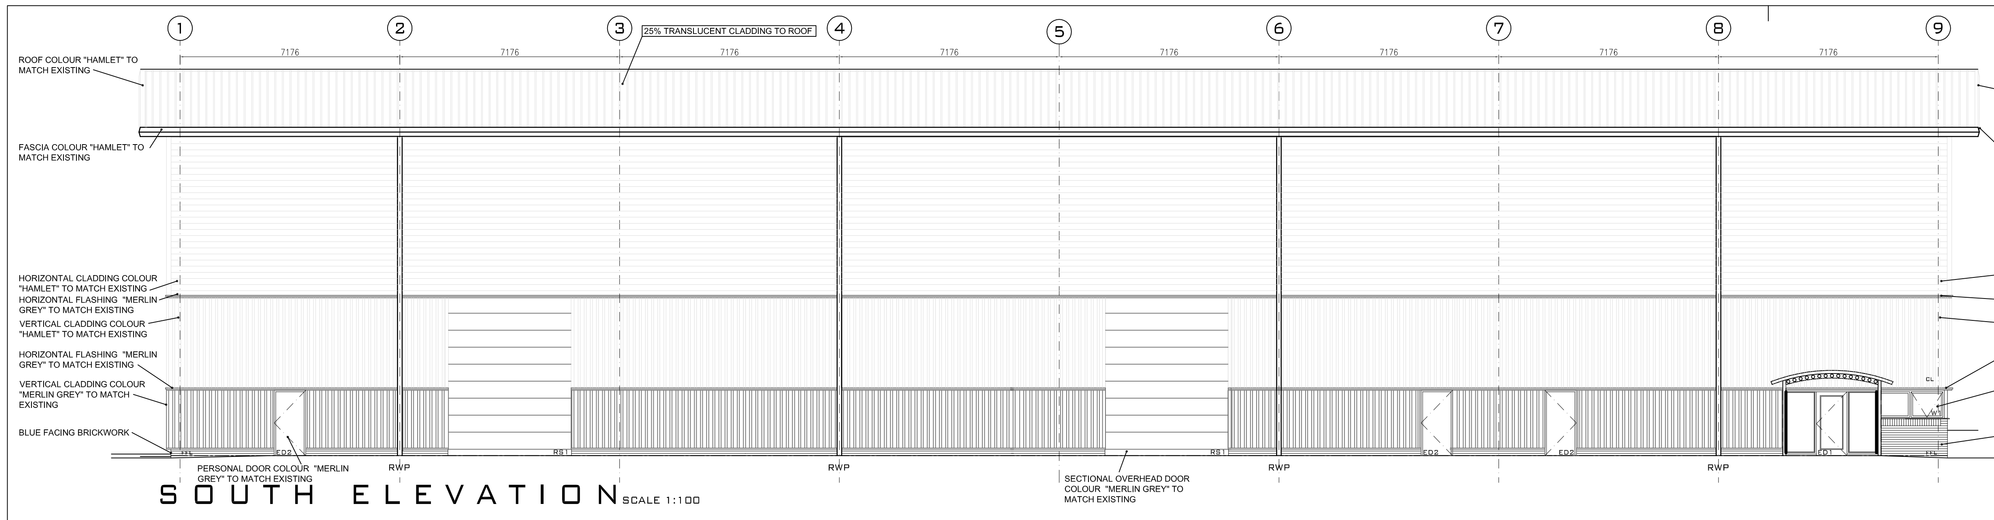



SOUTH ELEVATION SCALE 1:100

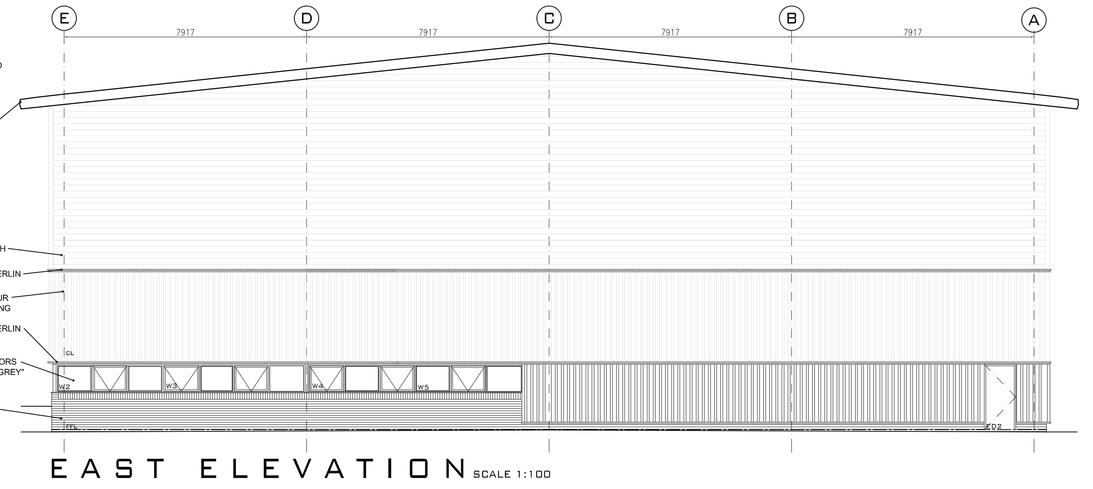


EAST ELEVATION SCALE 1:100

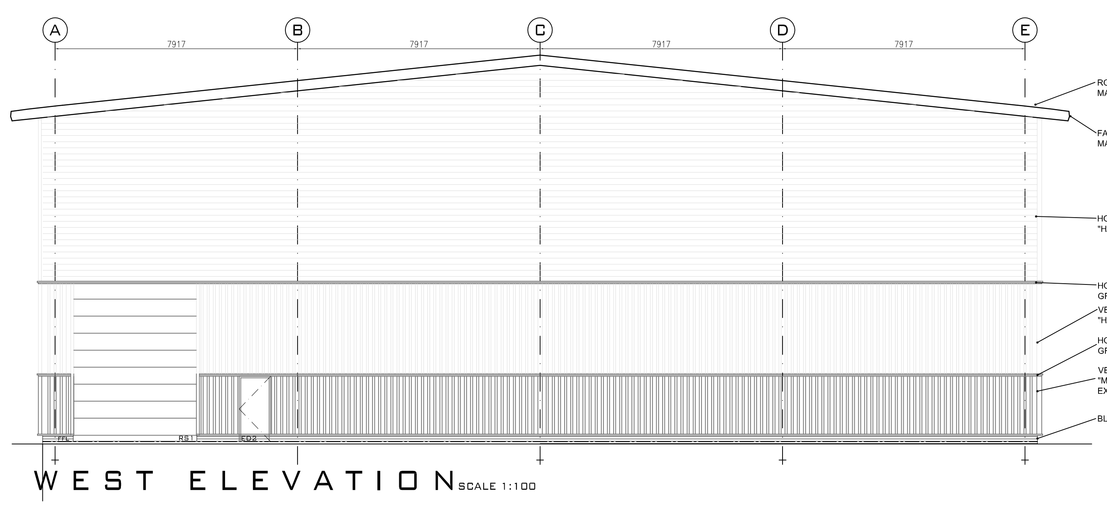


WEST ELEVATION SCALE 1:100

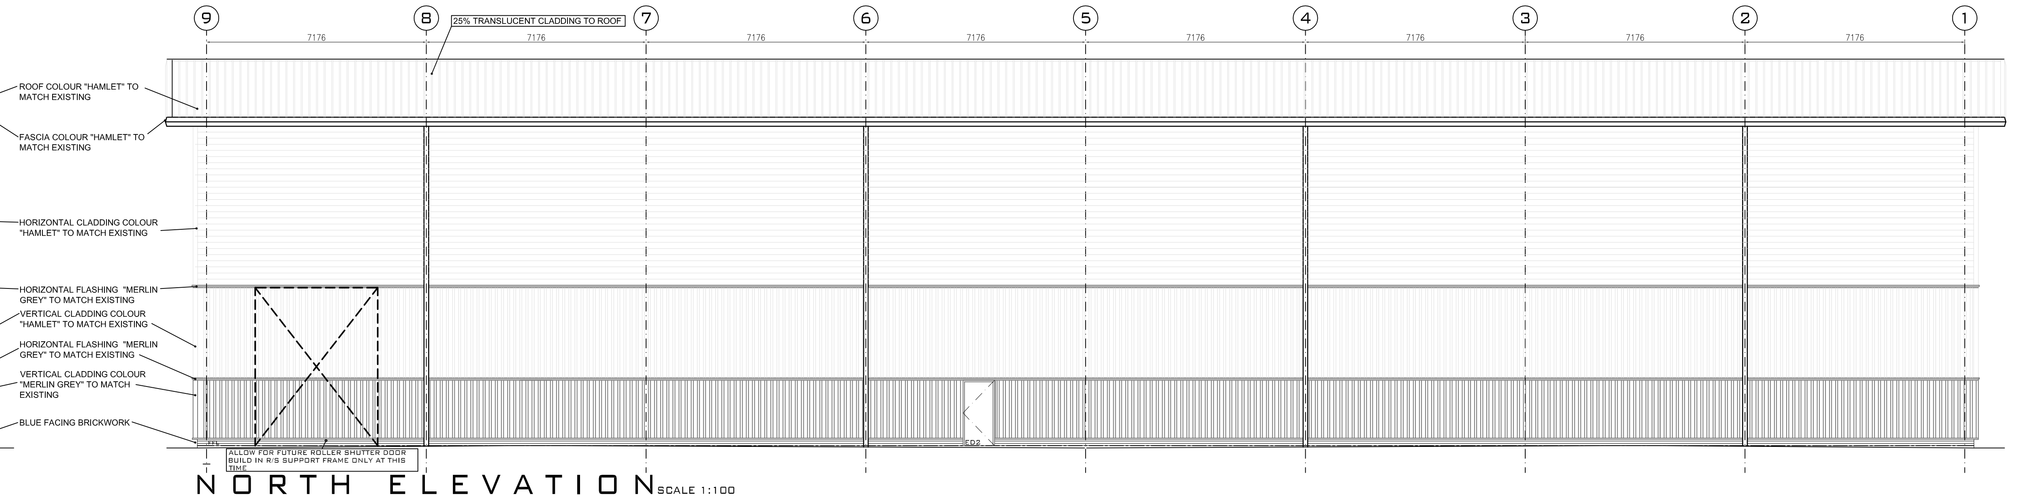


NORTH ELEVATION SCALE 1:100

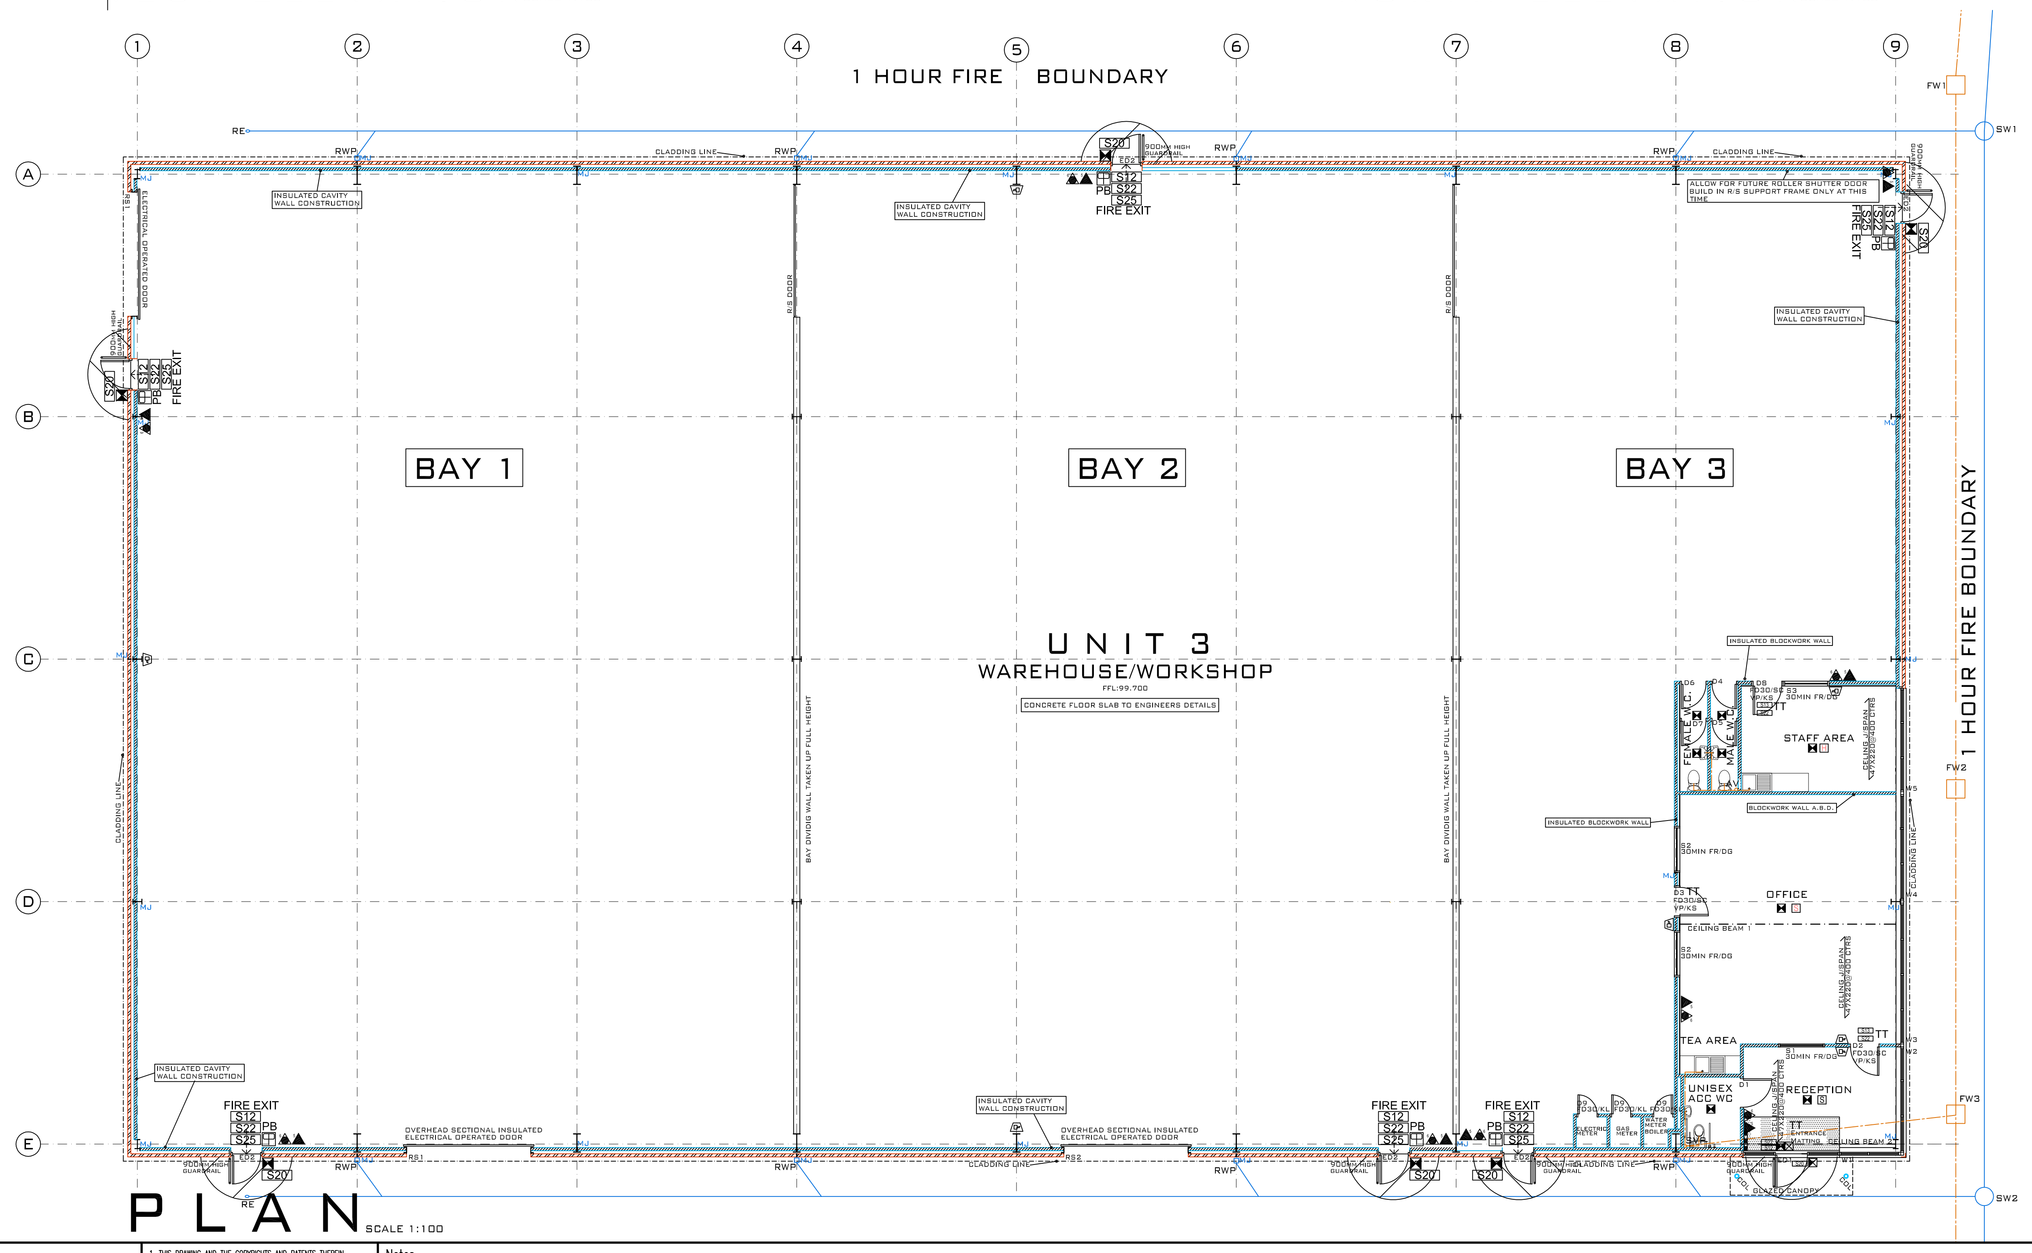

PLAN SCALE 1:100

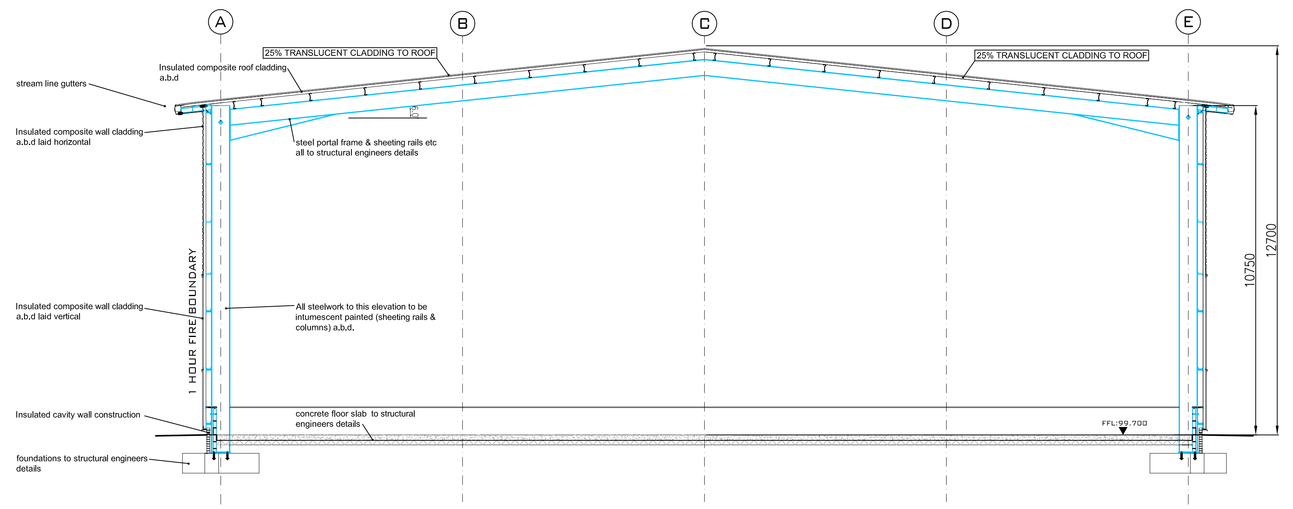

TYPICAL SECTION SCALE 1:100

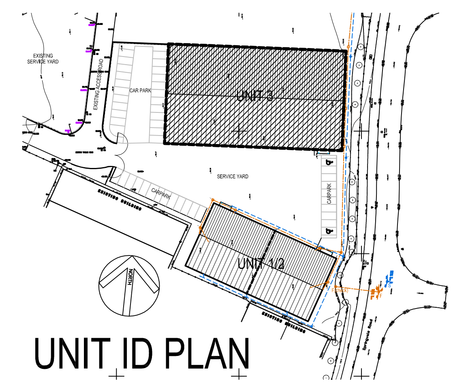

UNIT ID PLAN

1. THIS DRAWING AND THE COPYRIGHTS AND PATENTS THEREIN ARE THE PROPERTY OF NYP ARCHITECTURAL SERVICES LLP REGISTERED IN ENGLAND AND WALES No. 4531338 AND MAY BE USED OR REPRODUCED ONLY UNDER CONTRACT.

2. CONTRACTORS AND SUB-CONTRACTORS MUST CHECK AND AGREE ALL DIMENSIONS BEFORE PREPARING SHOP DRAWINGS OR COMMENCING WORK ON SITE.

3. CONTRACTORS ARE RESPONSIBLE FOR INFORMING THE DESIGNER OF ANY DISCREPANCY DISCOVERED ON THIS DRAWING OR BETWEEN THIS DRAWING AND ANY OTHER RELATED DOCUMENT ISSUED UNDER THE STANDARD FORM OF CONTRACT IN RESPECT OF THE WORK.

4. WRITTEN DIMENSIONS ONLY ARE TO BE USED FROM THIS DRAWING. IF IN ANY DOUBT ASK FOR CLARIFICATION.

Notes.
MATERIALS/FINISHES.

WALLS - BRICKWORK TO BE BLUE FACING BRICKWORK, (HANSON WILNECOTE).MORTAR TO BE NATURAL.
CLADDING HPS200 COATED STEEL CLADDING TRAPEZOIDAL SECTION LAID AS DRAWING - COLOUR AS NOTED ON DRAWING

ROOF- HPS200 COATED STEEL CLADDING, COLOUR TO BE 'HAMLET' WITH MATCHING FLASHINGS
GUTTERS/RWP'S TO BE HPS200 COATED STEEL, COLOUR 'HAMLET'.

GABLE BARGEBOARD & EAVES SOFFIT/FASCIA - HPS200 COATED STEEL, COLOUR 'HAMLET'

LOADING DOORS - HPS200 COATED STEEL, COLOUR 'MERLIN GREY', WITH MATCHING FLASHINGS

FIRE EXIT/ PERSONNEL DOORS - GLOSS PAINTED STEEL, COLOUR 'MERLIN GREY' WITH MATCHING FLASHINGS

OFFICE AREA - DOORS/WINDOWS - 'MERLIN GREY' POWDER COATED ALUMINIUM MULLIONS, WITH DARK GREY TINTED ANTI-SUN GLASS

Revisions.

Date	Suffix	Description	Date	Suffix	Description

NYP ARCHITECTURAL SERVICES
The Grove, High Street, Dodworth, Barnsley, S75 3RQ. Tel: 01226 200989. E-mail : scott@nypas.co.uk / stephen@nypas.co.uk

Project. PROPOSED DEVELOPMENT PARKSPRINGS INDUSTRIAL ESTATE GRIMETHORPE	Client. THORNHILL HEAT EXCHANGERS	
Drawing Title. UNIT 3 PLAN, ELEVATIONS & SECTION	Date. JULY 2016	Scale. 1:100@A0
	Ref. 02/48	Dwg. No. PL02
		Rev.

SHEET SIZE A0