
iDprojects


ELEVATIONS AS PROPOSED

PROPOSED HOUSE EXTENSION
25 VIEWLANDS, SILKSTONE COMMON, BARNSLEY, S75 4QP
DWG No. 473–A05 revA
SCALE 1:100@A3 NOVEMBER 2020


REV	DATE	ITEM	AUTH
A	11/02/21	MATERIAL NOTES AMENDED	iD

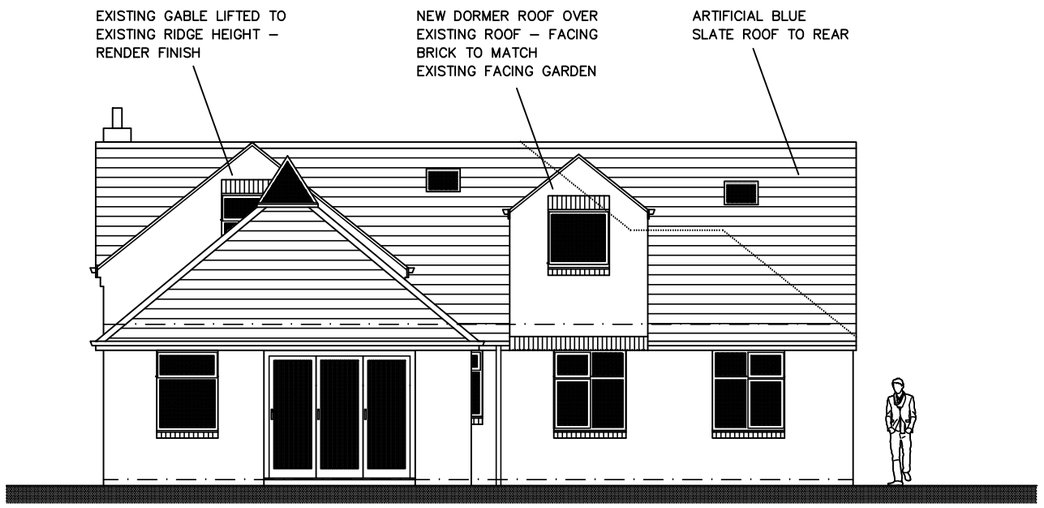


NORTH–EAST ELEVATION

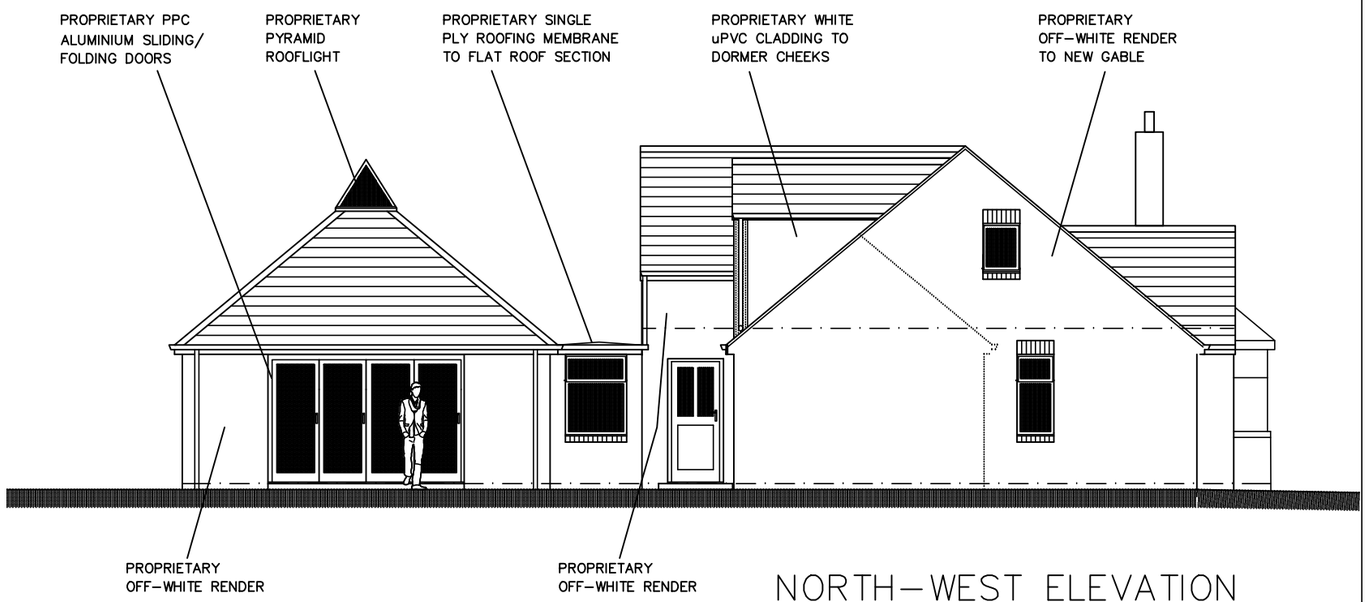

NORTH–WEST ELEVATION

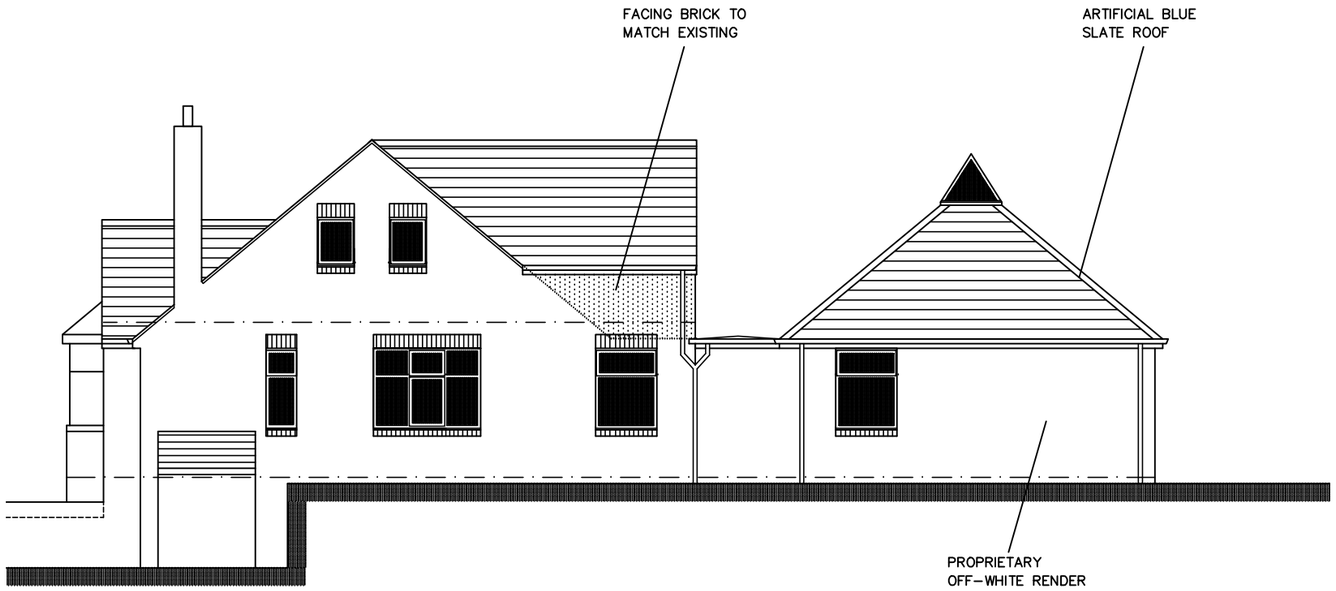

SOUTH–EAST ELEVATION

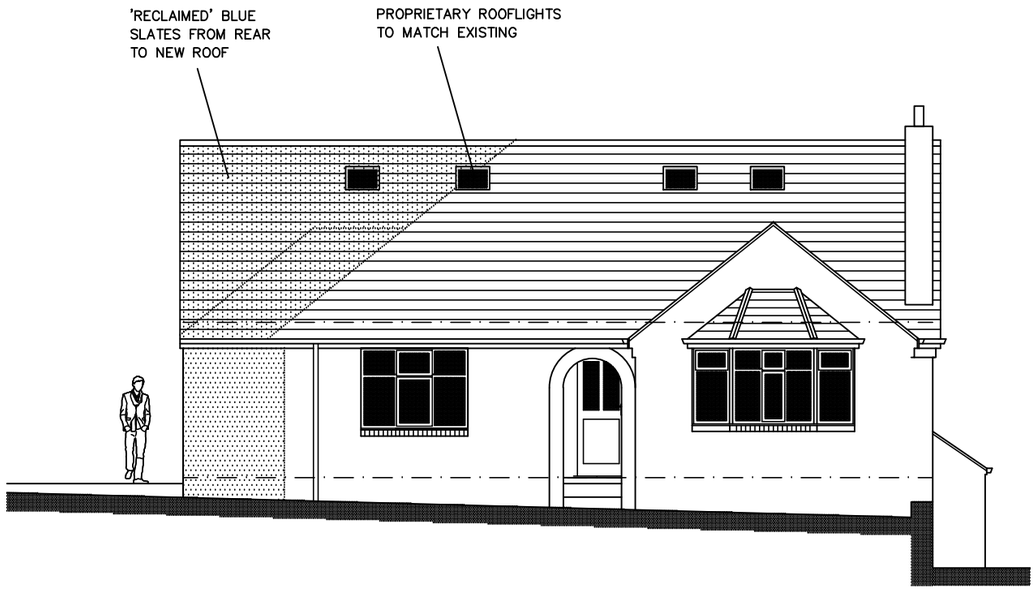

SOUTH–WEST ELEVATION