


Drawing No.	Rev No.
MJN001 -003	

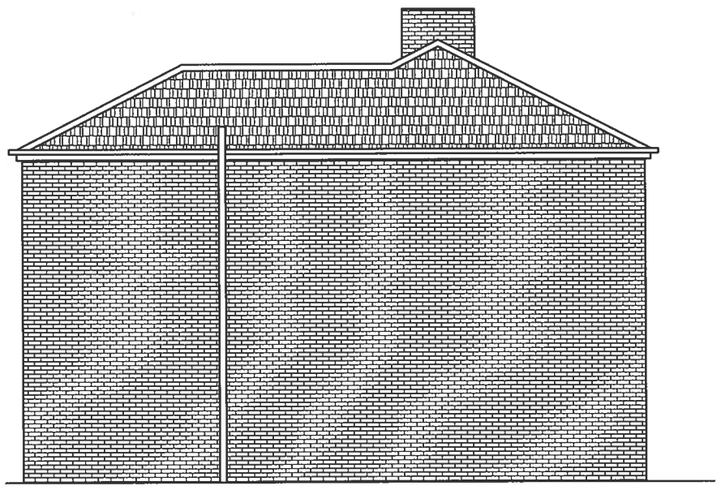


PROPOSED SIDE ELEVATION
SCALE 1:100 AT A3

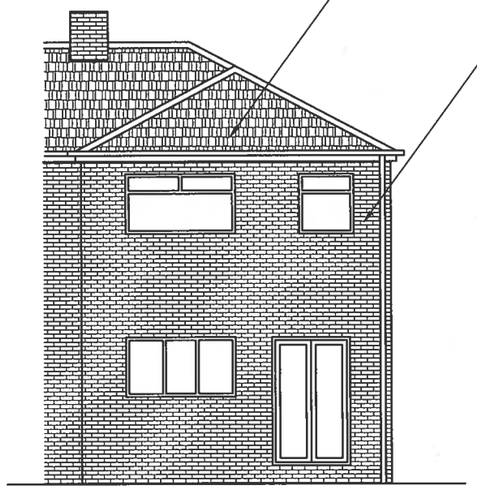


PROPOSED REAR ELEVATION
SCALE 1:100 AT A3

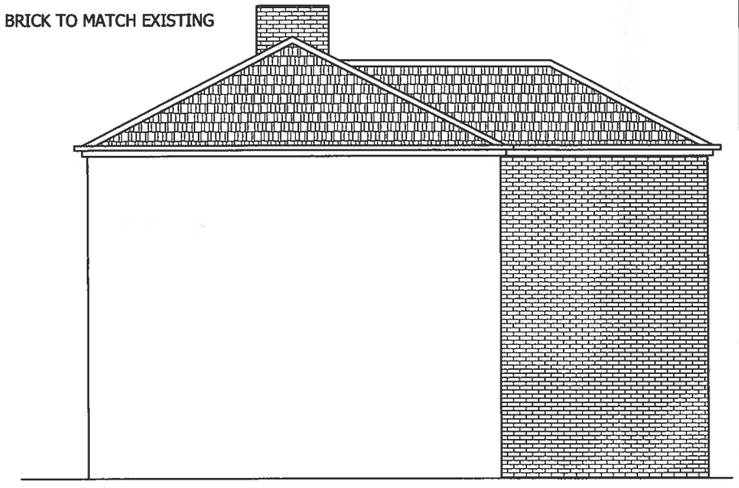


PROPOSED SIDE ELEVATION
SCALE 1:100 AT A3

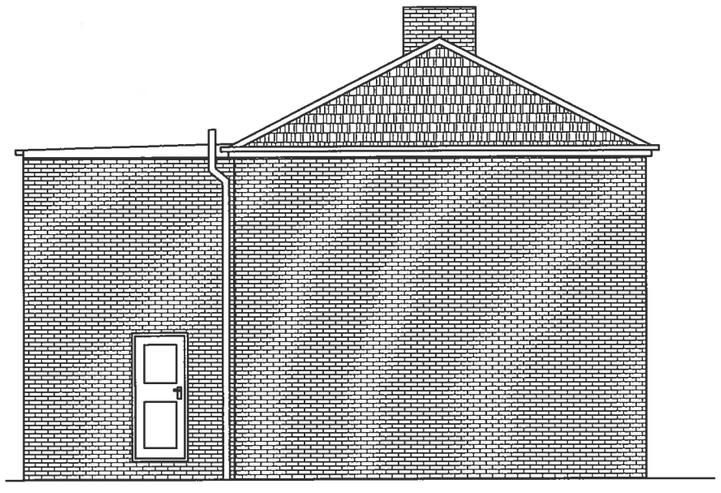

EXISTING SIDE ELEVATION
SCALE 1:100 AT A3

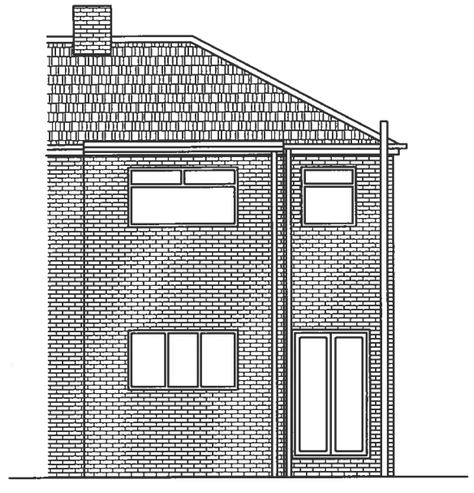

EXISTING REAR ELEVATION
SCALE 1:100 AT A3

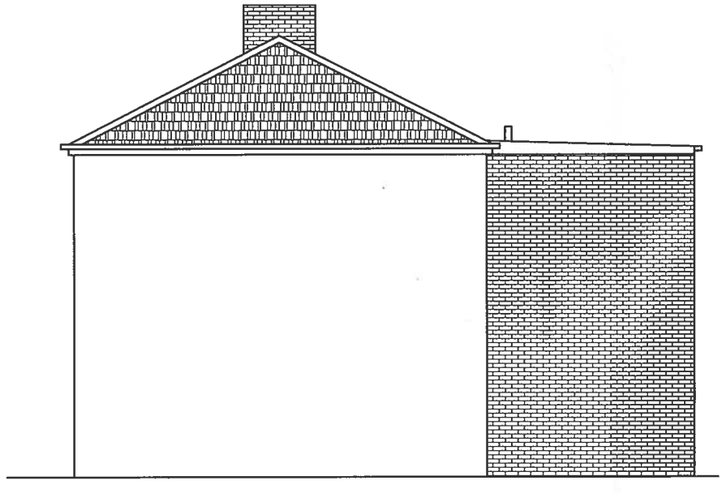

EXISTING SIDE ELEVATION
SCALE 1:100 AT A3

DO NOT SCALE: Contractor to check all dimensions and report any omissions or errors

NOTES

Rev	Description	By	Chk	App	Date

JRB DESIGNS Ltd
1 Saville Road
Cudworth
Barnsley
S72 8LT
Tel: 01226 383542
Fax: 01226 380078
Mob: 07970 541192
Email: john@jrbdesigns.co.uk

This drawing is copyright. © jrbdesigns Ltd.

Client
MR J NEAVE

Drawing Title
PROPOSED ELEVATIONS

Address
21 KINGSWAY
WOMBWELL
BARNSLEY
S73 0EB

Project Title:
PROPOSED TWO STOREY REAR EXTENSION


Purpose of Issue:
PLANNING

Drawing Status
FIRST ISSUE


Scale at A3	Drawn By	Date	
AS SHOWN	JRB	26/02/2013	
Checked By	Date	Approved By	Date
JN	26/02/2013	JN	26/02/2013
Project No.		Drawing No.	Revision
MJN001		003	-

APPROVAL ☒ INFORMATION ☐ TENDER ☐ CONTRACT ☐ CONSTRUCTION ☐

Drawing No.	Rev No.
MJN001 -004	

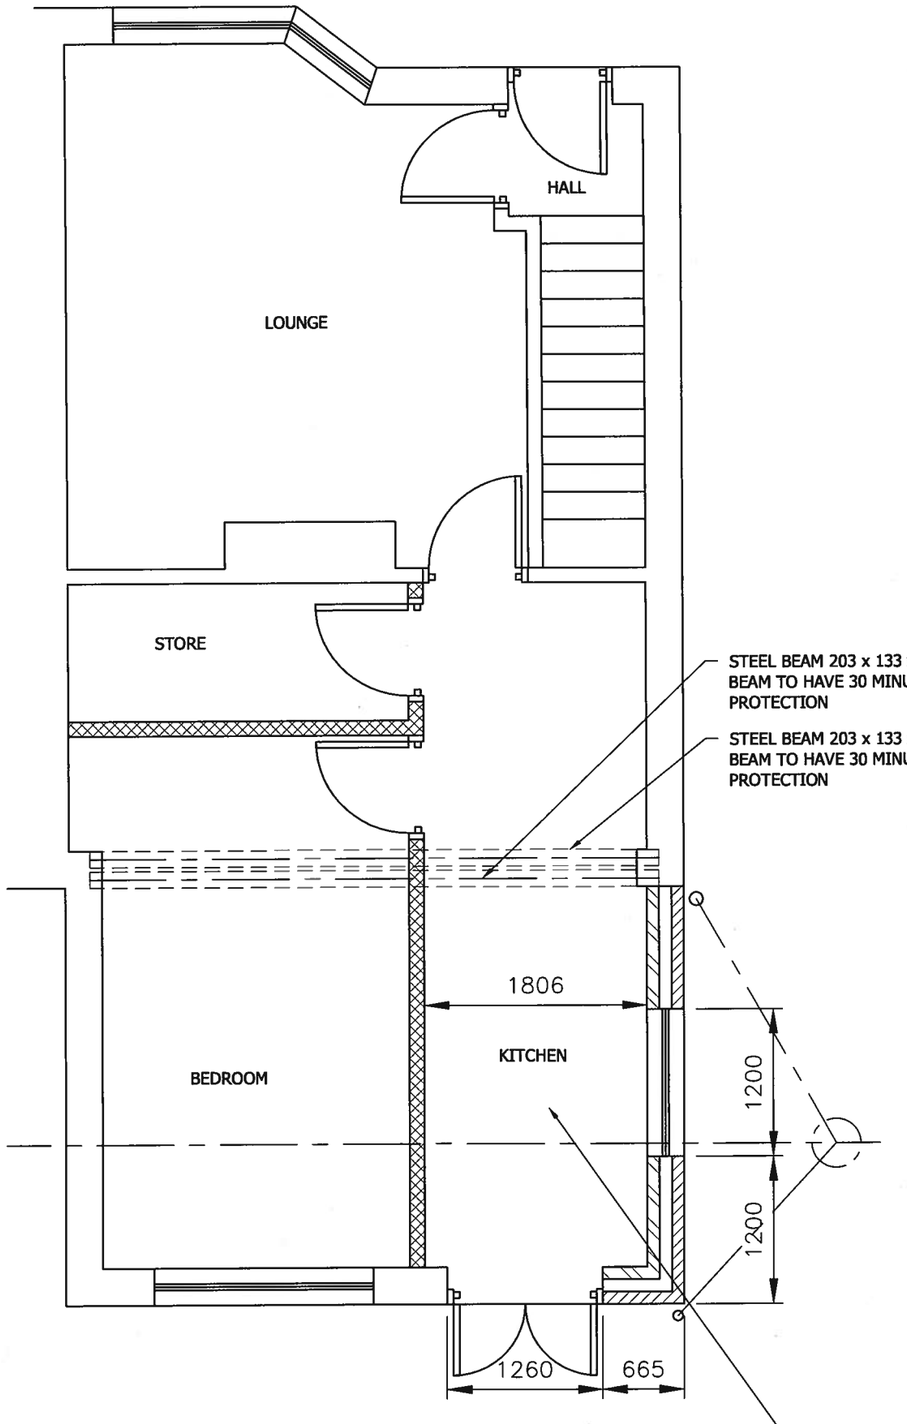

PROPOSED GROUND FLOOR PLAN
SCALE 1:50 AT A3

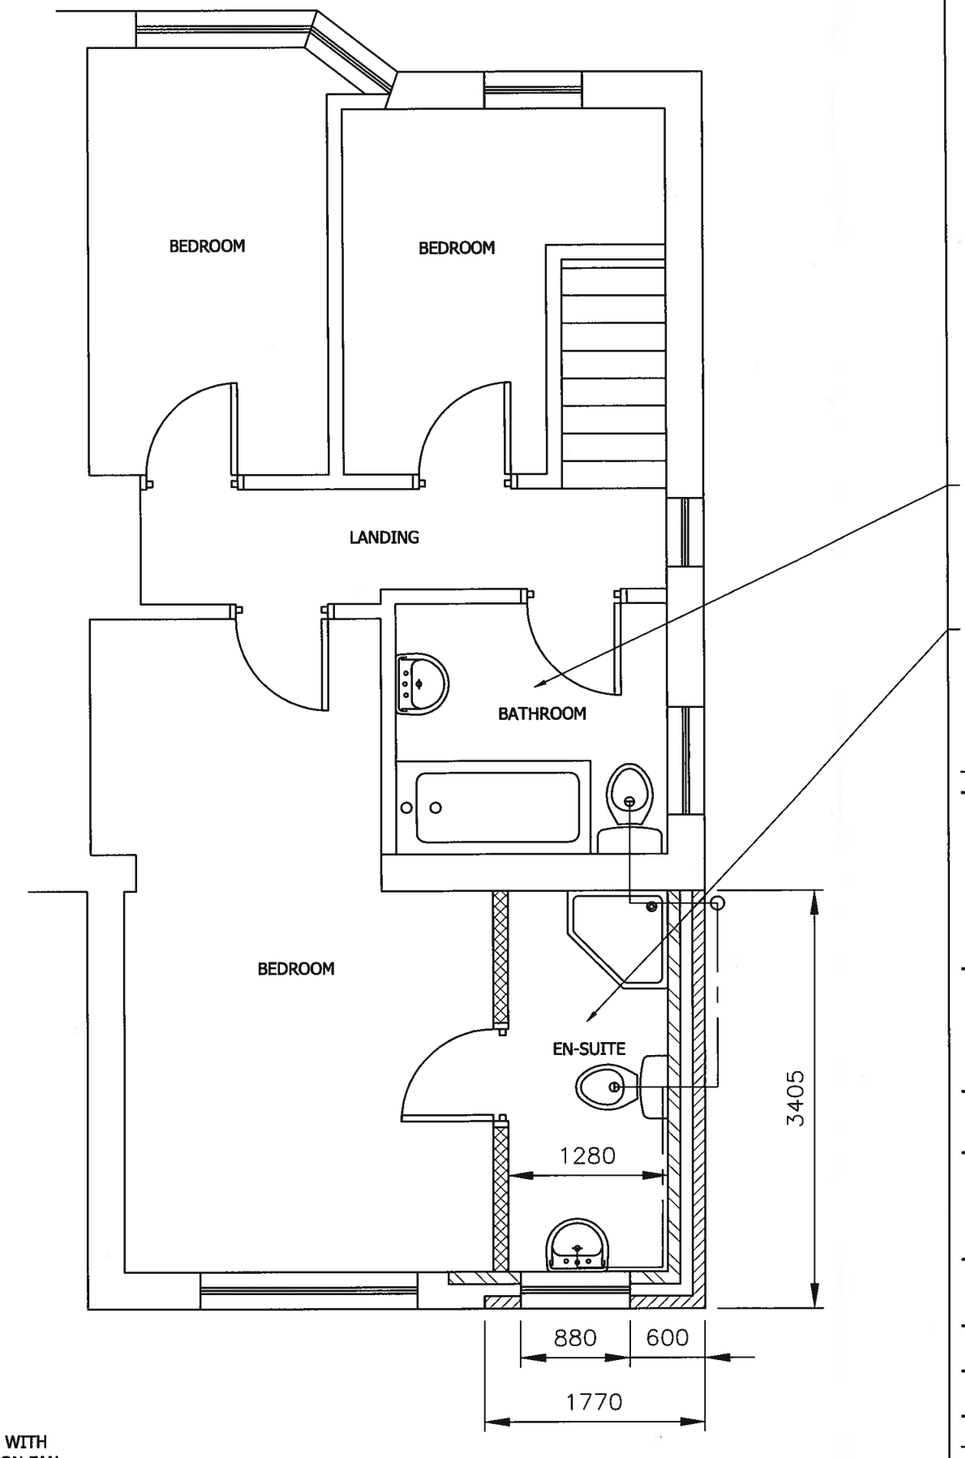

PROPOSED FIRST FLOOR PLAN
SCALE 1:50 AT A3

DO NOT SCALE: Contractor to check all dimensions and report any omissions or errors

NOTES

Rev	Description	By	Chk	App	Date

JRB DESIGNS Ltd
1 Saville Road
Cudworth
Barnsley
S72 8LT
Tel: 01226 383542
Fax: 01226 380078
Mob: 07970 541192
Email: john@jrbdesigns.co.uk

This drawing is copyright. © jrbdesigns Ltd.

Client
MR J NEAVE

Drawing Title
PROPOSED PLANS

Address
21 KINGSWAY
WOMBWELL
BARNSLEY
S73 0EB

Project Title:
PROPOSED TWO STOREY REAR EXTENSION


Purpose of Issue:
PLANNING

Drawing Status
FIRST ISSUE


Scale at A3	Drawn By	Date	
AS SHOWN	JRB	26/02/2013	
Checked By	Date	Approved By	Date
JN	26/02/2013	JN	26/02/2013
Project No.		Drawing No.	Revision
MJN001		004	-

APPROVAL ☒ INFORMATION ☐ TENDER ☐ CONTRACT ☐ CONSTRUCTION ☐

Drawing No.	Rev No.
MJN001 -005	

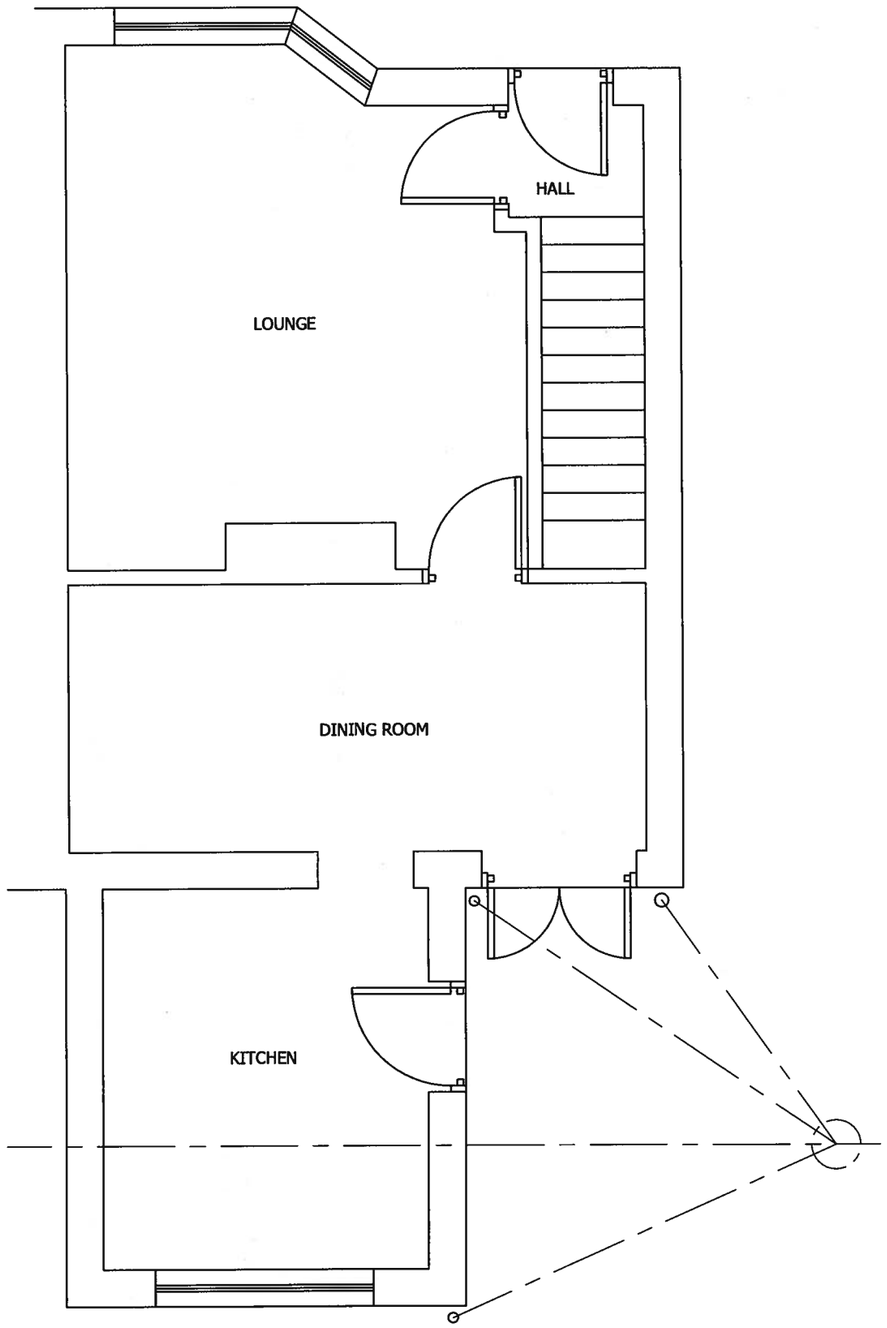

EXISTING GROUND FLOOR PLAN
SCALE 1:50 AT A3

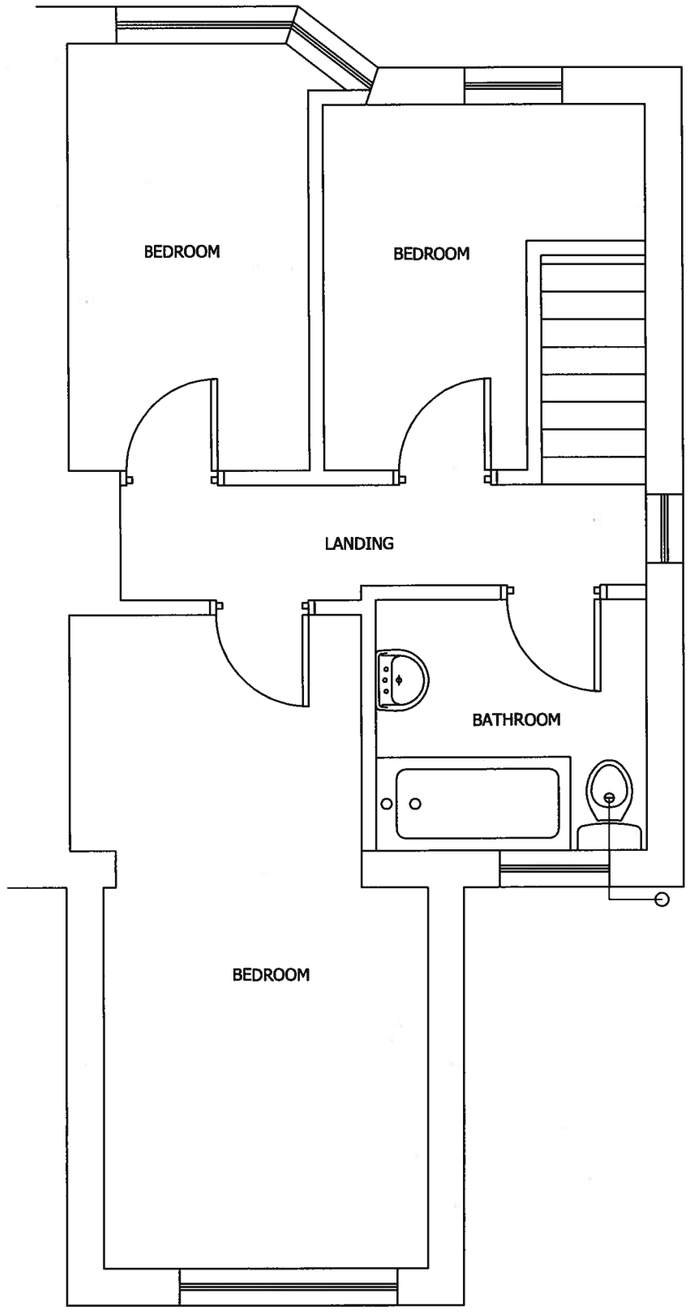

EXISTING FIRST FLOOR PLAN
SCALE 1:50 AT A3

DO NOT SCALE: Contractor to check all dimensions and report any omissions or errors

NOTES

Rev	Description	By	Chk	App	Date

JRB DESIGNS Ltd
1 Saville Road
Cudworth
Barnsley
S72 8LT
Tel: 01226 383542
Fax: 01226 380078
Mob: 07970 541192
Email: john@jrbdesigns.co.uk

This drawing is copyright. © jrbdesigns Ltd.

Client
MR J NEAVE

Drawing Title
EXISTING PLANS

Address
21 KINGSWAY
WOMBWELL
BARNSLEY
S73 0EB

Project Title:
PROPOSED TWO STOREY REAR EXTENSION

Purpose of Issue:
PLANNING

Drawing Status
FIRST ISSUE

Scale at A3	Drawn By	Date		
AS SHOWN	JRB	26/02/2013		
Checked By	Date	Approved By	Date	
JN	26/02/2013	JN	26/02/2013	
Project No.		Drawing No.		Revision
MJN001		005		-

APPROVAL ☒ INFORMATION ☐ TENDER ☐ CONTRACT ☐ CONSTRUCTION ☐


Drawing No.	Rev No.
MJN001 -001	

N
W E
S

INDICATIVE ONLY



LOACATION PLAN
SCALE 1:1250 AT A3

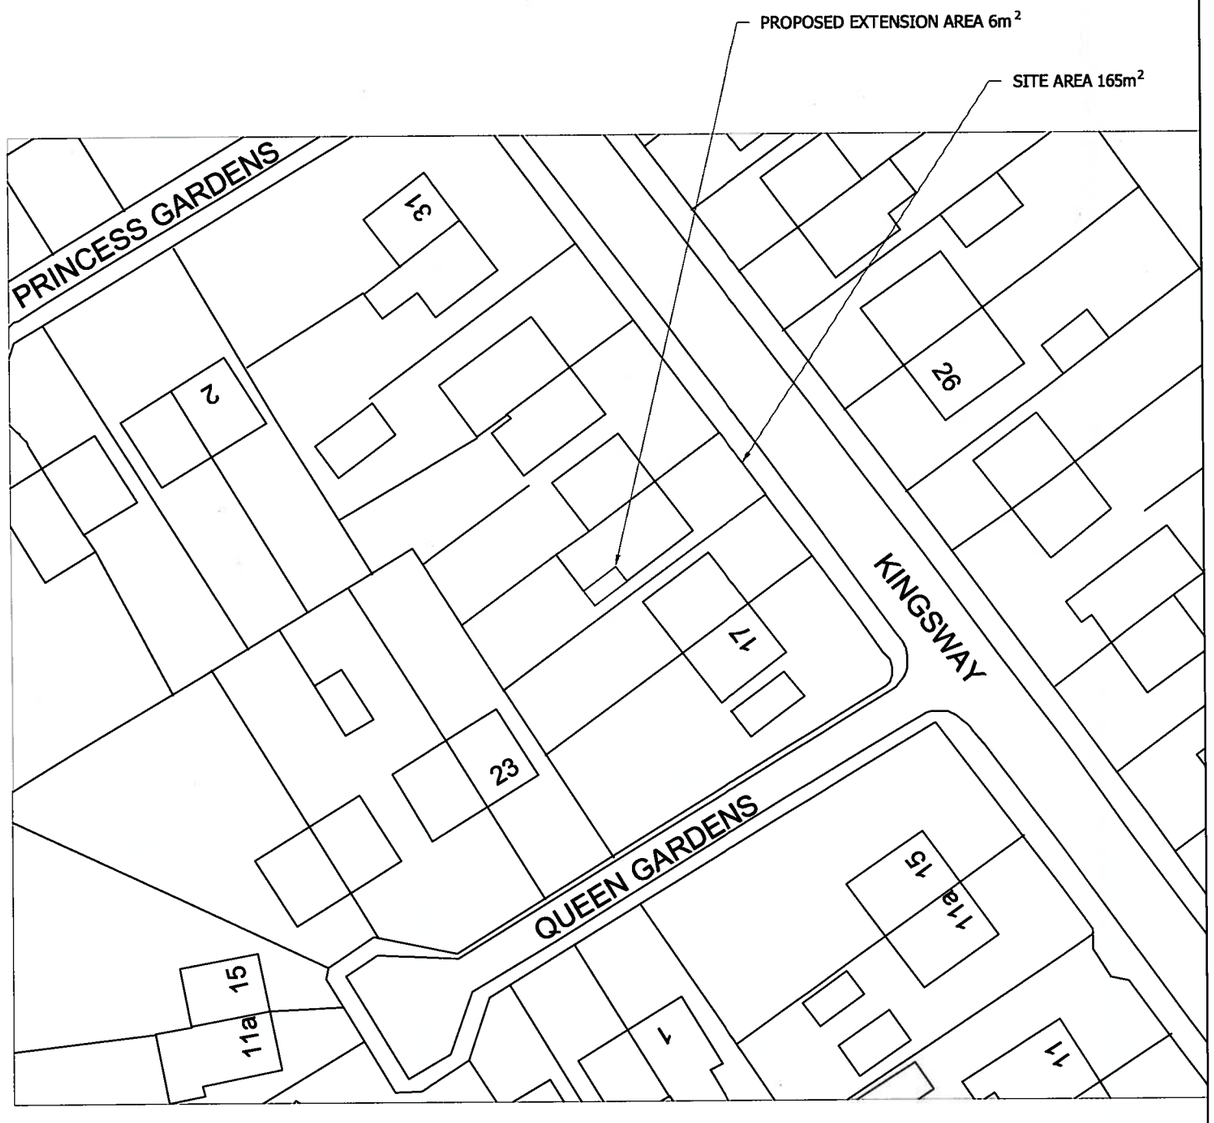

SITE PLAN
SCALE 1:500 AT A3

DO NOT SCALE: Contractor to check all dimensions and report any omissions or errors

NOTES

Rev	Description	By	Chk	App	Date

JRB DESIGNS Ltd
1 Saville Road
Cudworth
Barnsley
S72 8LT
Tel: 01226 383542
Fax: 01226 380078
Mob: 07970 541192
Email: john@jrbdesigns.co.uk

This drawing is copyright. © jrbdesigns Ltd.

Client
MR J NEAVE

Drawing Title
SITE PLANS

Address
21 KINGSWAY
WOMBWELL
BARNSLEY
S73 0EB

Project Title:
PROPOSED TWO STOREY REAR EXTENSION

Purpose of Issue:
PLANNING

Drawing Status
FIRST ISSUE

Scale at A3	Drawn By	Date		
AS SHOWN	JRB	26/02/2013		
Checked By	Date	Approved By	Date	
JN	26/02/2013	JN	26/02/2013	
Project No.		Drawing No.		Revision
MJN001		001		-

APPROVAL ☒ INFORMATION ☐ TENDER ☐ CONTRACT ☐ CONSTRUCTION ☐