




Section a-a

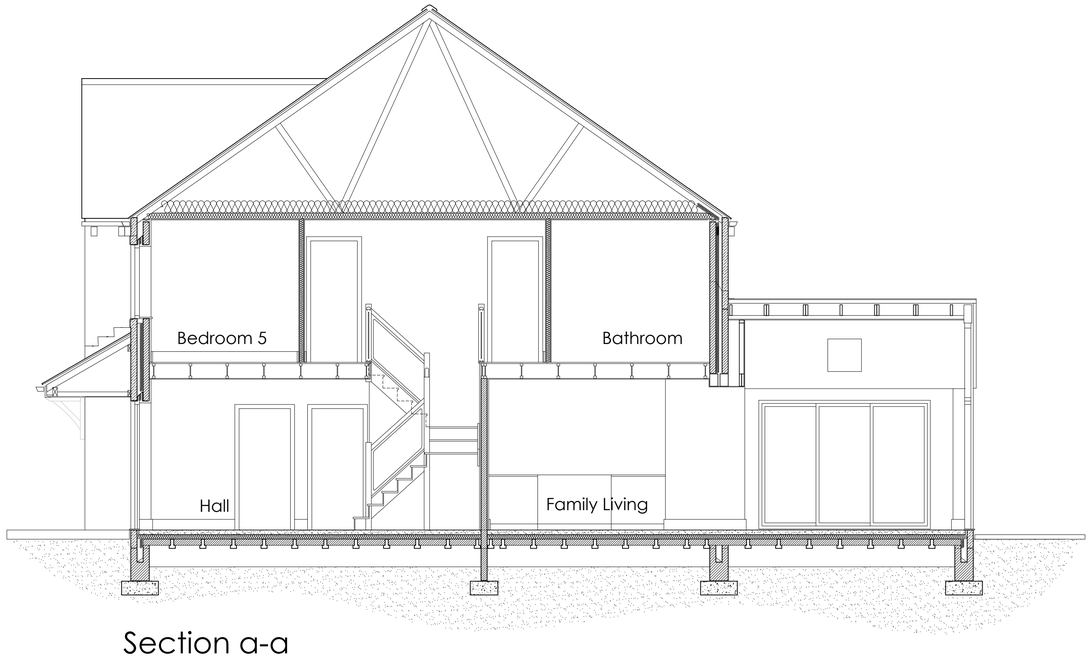


Front Elevation

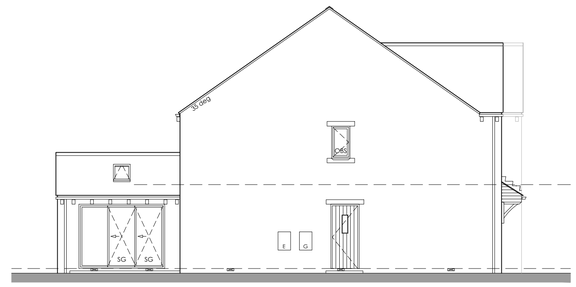


LH Side Elevation

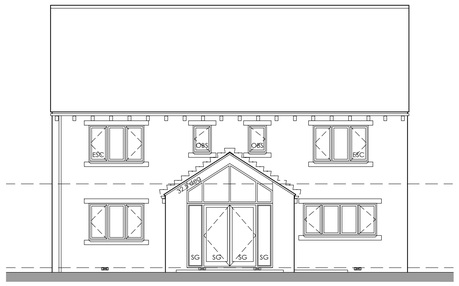

Rear Elevation

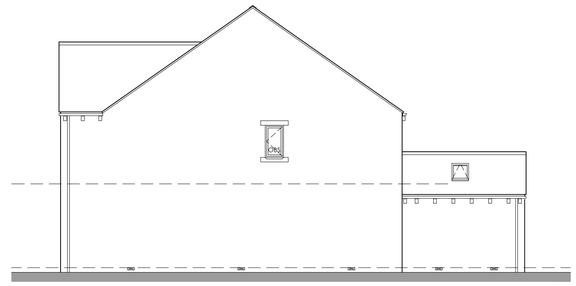

RH Side Elevation

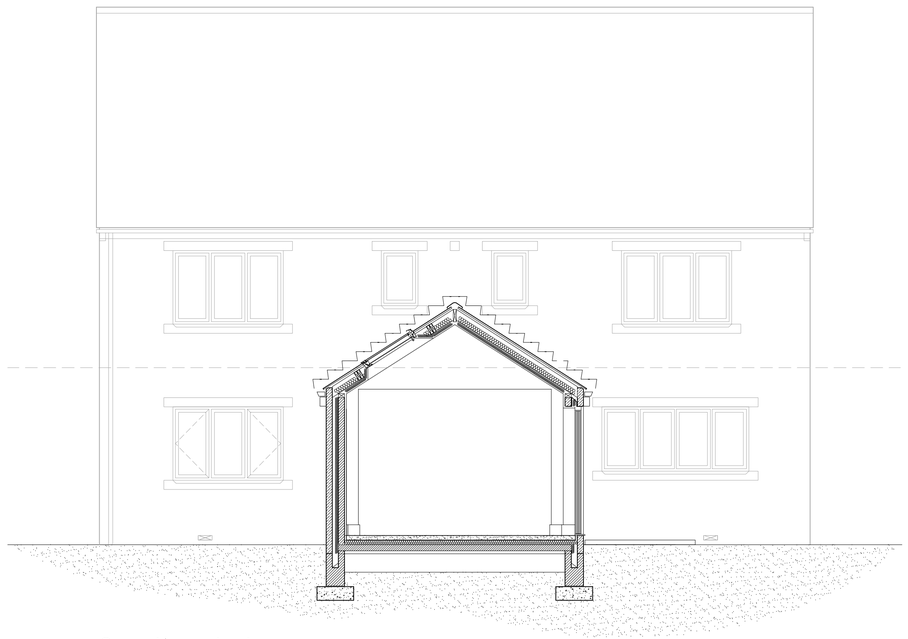

Section b-b

1:50
0m 1m 2m 3m
0m 1m 2m 3m 4m 5m 6m
1:100

THIS DRAWING IS THE COPYRIGHT OF MPJ DESIGN ASSOCIATES LTD AND MAY NOT BE REPRODUCED OR AMENDED WITHOUT WRITTEN PERMISSION. NO LIABILITY WILL BE ACCEPTED FOR AMENDMENTS MADE BY OTHER PERSONS.
ALL DIMENSIONS ARE GIVEN TO MASONRY/STUDWORK AND EXCLUDE FINISHES.
THE CONTRACTOR IS TO CHECK AND VERIFY ALL DIMENSIONS AND LEVELS PRIOR TO WORK COMMENCING. THE CONTRACTOR IS TO COMPLY WITH ALL CURRENT BUILDING LEGISLATION WHETHER OR NOT SPECIFICALLY STATED ON THIS DRAWING.
THIS DRAWING MUST BE READ WITH AND CHECKED AGAINST ALL RELEVANT ENGINEERS' DETAILS, DESIGN DRAWINGS AND ALL OTHER SPECIALIST INFORMATION PROVIDED.

This drawing depicts Plot 6 only.

REV A. LAUFEN SANITARYWARE ADDED-WASTE PIPES CLARIFIED STRUCTURAL ELEMENTS DESCRIBED-CONROY BROOK AMENDMENTS 27/02/15
REV B. FRENCH DOORS ADDED 23/03/15
REV C. FURTHER STRUCTURAL ELEMENTS ADDED, REMOVE INCORRECT FF WINDOW TO RH ELEVATION, EXTERNAL DOOR STYLES CLARIFIED, GROUND FLOOR CONSTRUCTION AMENDED. 30/06/15

Client: Conroy Brook (Developments) Ltd

Job: Wellthorne Lane
INGBIRCHWORTH

Title: House Type H - Construction Drawing
Section and Elevations

Scale: 1:100/ 1:50 Dwg No. 14/109-C215.2C

Date: Dec 2014

MPJ DESIGN ASSOCIATES Ltd
4 CHURCH STREET
BARLBOROUGH
CHESTERFIELD. S43 4EP

tele: 01246 819259
mob: 07841 353141
martynpjones@btinternet.com

MPJ DESIGN