Graphical Scale 1:100

0 1 2 3 4 5 10m


Drawn by : MJB		Date : 14.06.12		Scale : 1:100 @ A1			
Status	Preliminary	Presentation	Tender	Construction	Last Issue		
Date :	14.06.12						
Approved by :	DC						
Revision				Date	Drawn	Approved	

Building C:
Adolescent Psychiatric Intensive Care Unit (PICU)
&
Female Low Secure Therapeutic and Rehabillitative Unit for Emergent Personality Disorder.


24 Beds (12 Mixed, 12 Female)

Medium Security

GIFA: Ground Floor: 1110m²
First Floor: 188m²
TOTAL: 1298m²

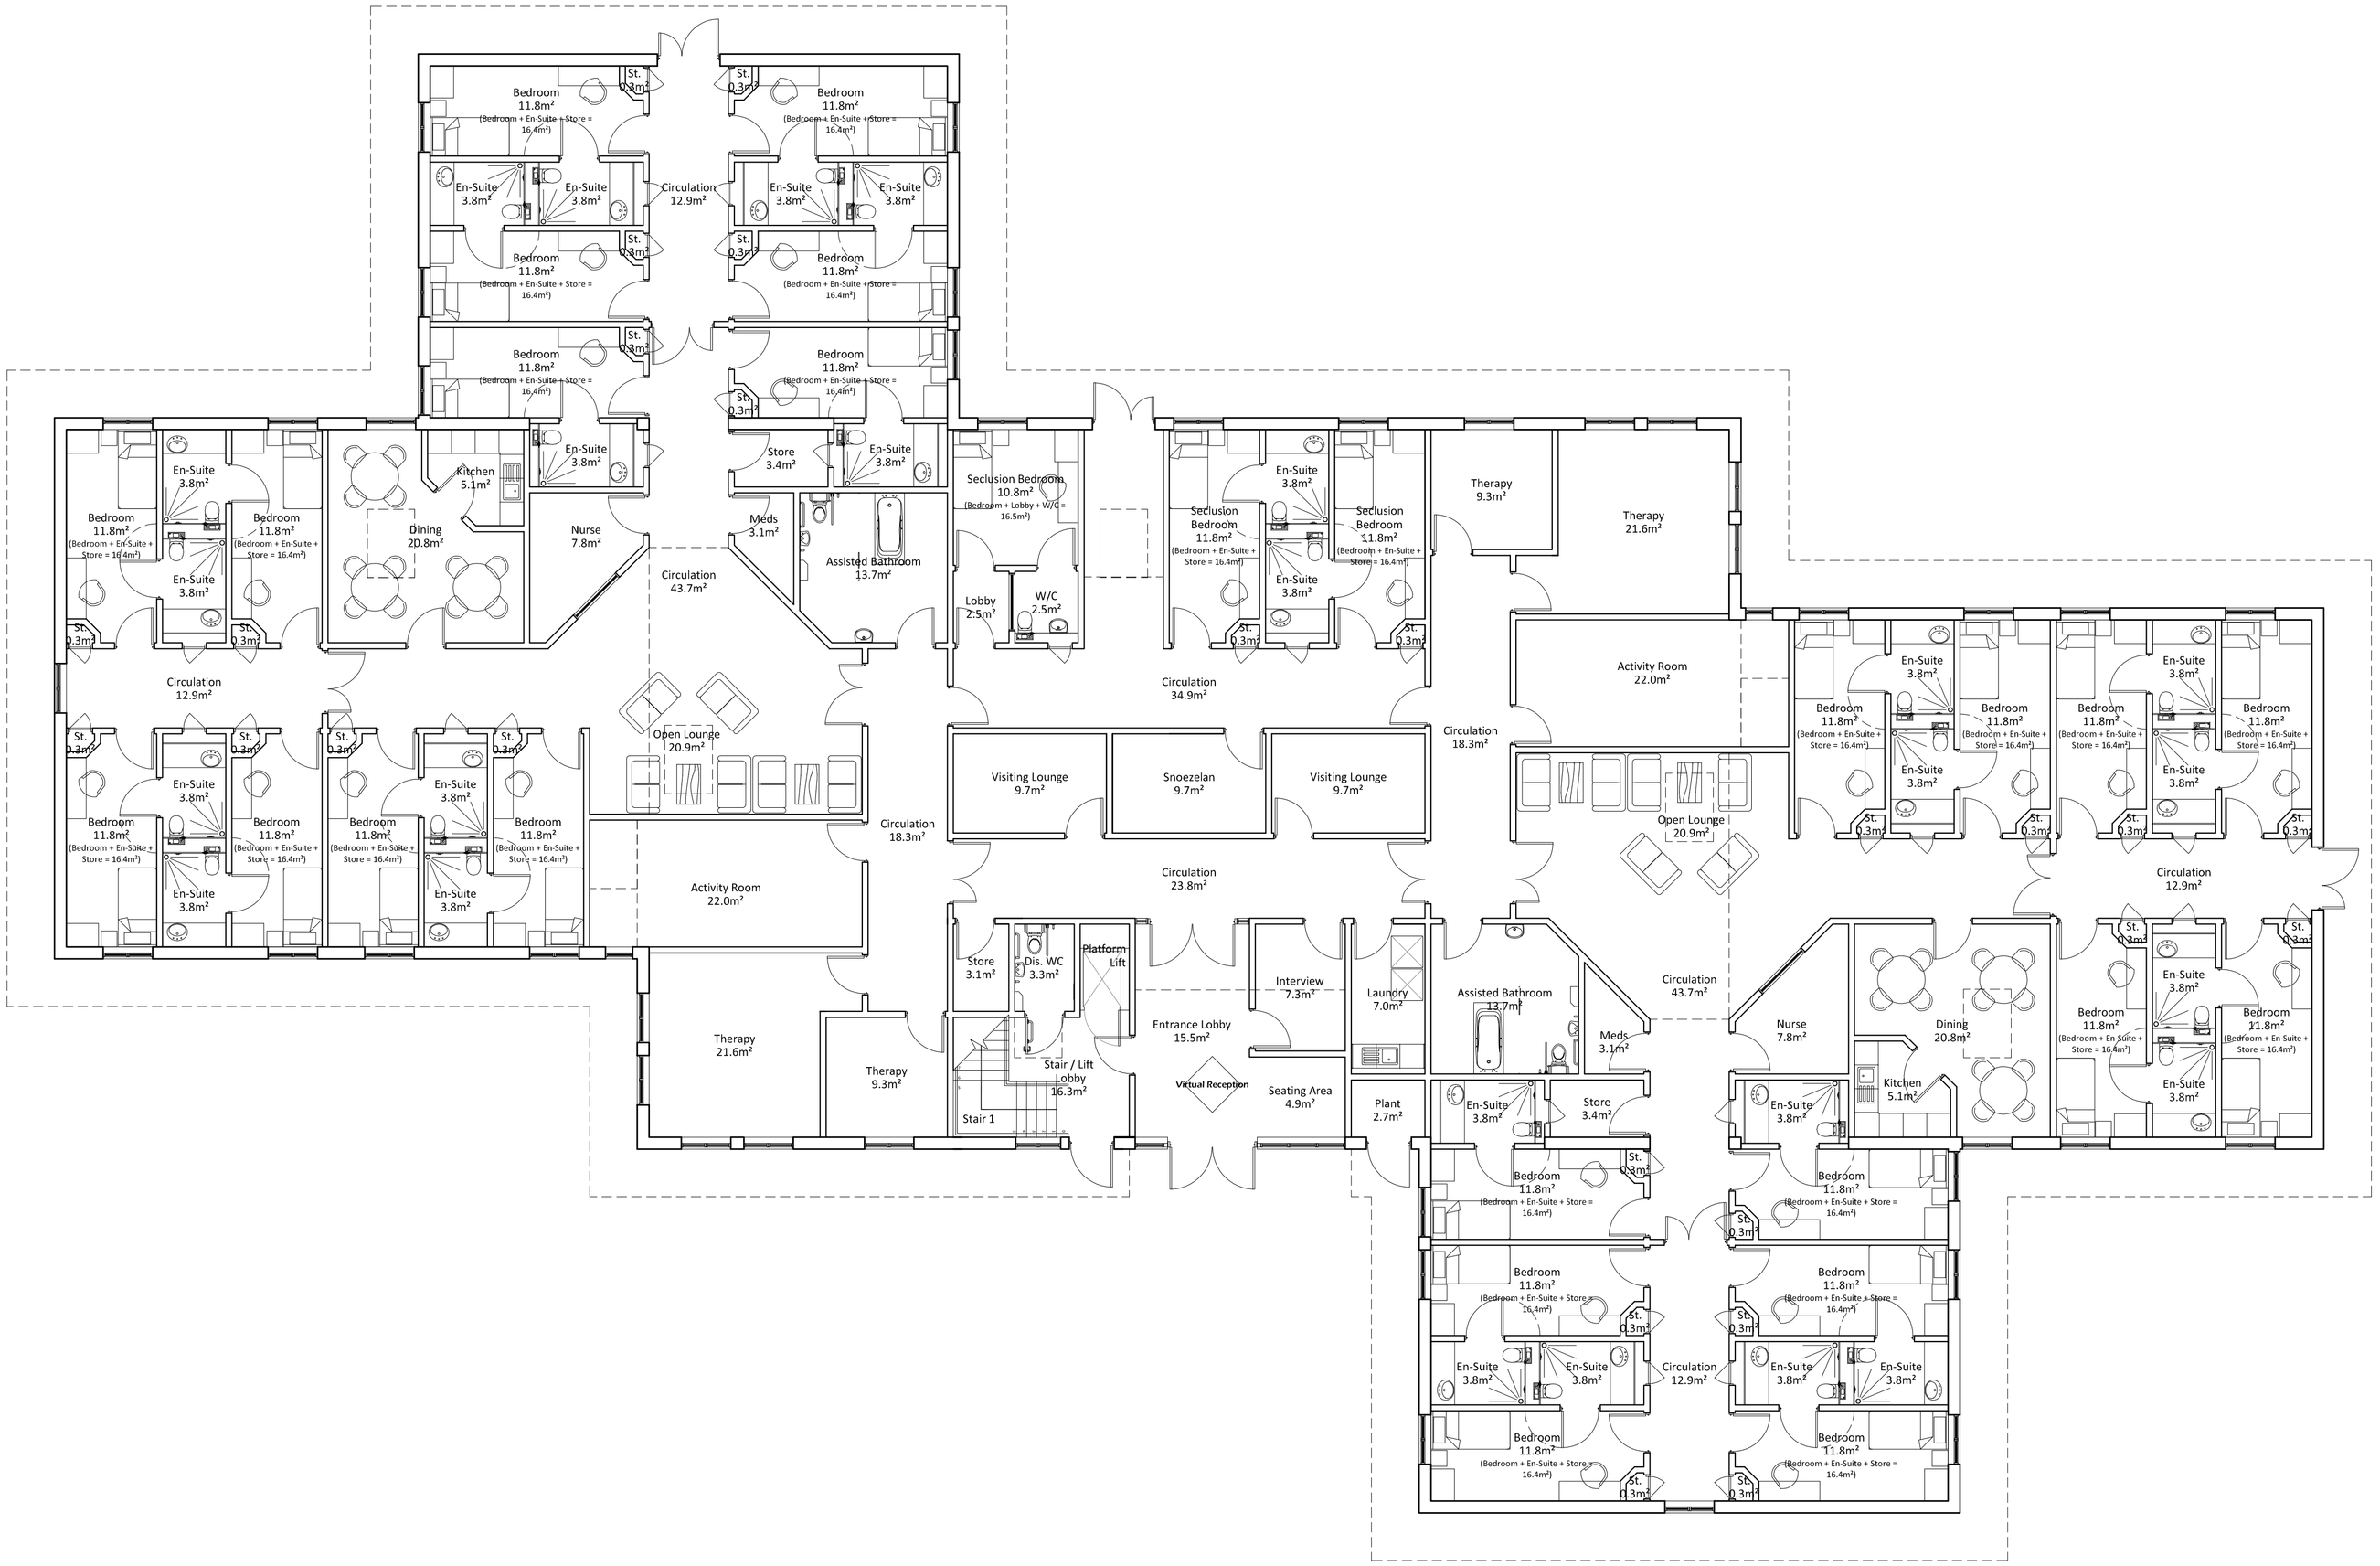

Building C - Ground Floor Plan Scale 1:100

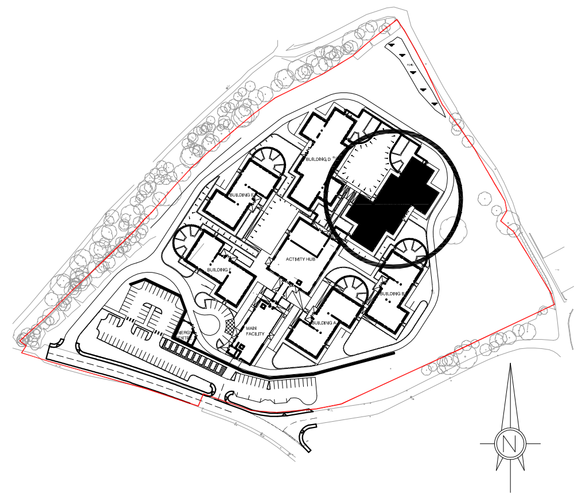

Building C - Location Plan Scale 1:2500

This drawing was prepared for Interserve Construction and shall not be used for any other purpose than for making a planning application to Barnsley Metropolitan Borough Council.

Client : Hoyland Estates

Drawing Title : Building C Plans P.I.C.U. & P.D.

Project : Earlswood Autistic Hospital

Project No. : 3417-01

Drawing No. : (2-)08

Rev : -

RACE COTTAM ASSOCIATES

Sheffield Studio | 3 Vincent House | Soly Street | Sheffield | S1 4BB | t : 0114 273 7050 | f : 0114 273 7881

website : www.racecottam.com

© This drawing is the copyright of Race Cottam Associates Ltd. Do not scale from this drawing !