
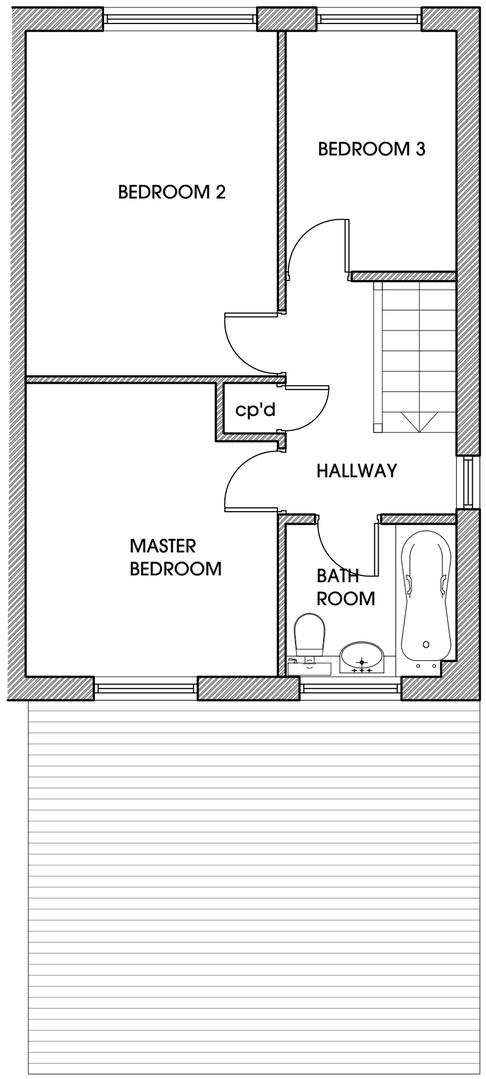


FIRST FLOOR

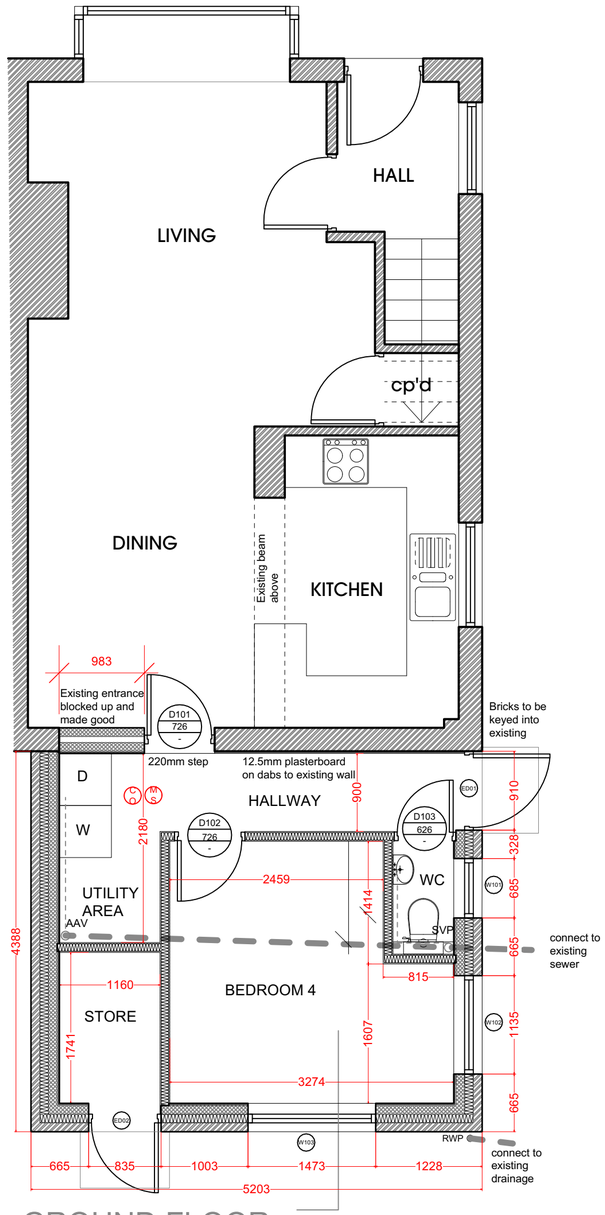

GROUND FLOOR A-A

NOTES

1 ALL WORK TO BE CARRIED OUT IN ACCORDANCE WITH THE BUILDING REGULATIONS AND THE REQUIREMENTS OF THE LOCAL AUTHORITY.

2 NO DIMENSIONS TO BE SCALED FROM THIS
3 DRAWING.

THE CONTRACTOR SHALL VERIFY ALL LEVELS
4 AND DIMENSIONS ON SITE BEFORE COMMENCEMENT OF WORK.

ON SITE ALTERATIONS TO THE CONSTRUCTION OR FINISHES SHOWN OR IMPLIED ON THIS
5 DRAWING MUST BE DRAWN TO THE ATTENTION OF THE ARCHITECT BEFORE SUCH WORK IS
© IMPLEMENTED.

ALL TIMBERS REQUIRE PRESERVATIVE TREATMENT

COPYRIGHT RESERVED

Rev	Date	Detai

Drawing Status:

PRELIMINARY

Client:

Milan Pluhar

Site:

2 Strawberry Gardens
Royston
S71 4PW

Drawing Title:

Floor Plans

Project Number:	Drawing Number:	Revision:
P424	13	D
Date: 02-04-22	Scale: 1:50 A3	Drawn: DGE