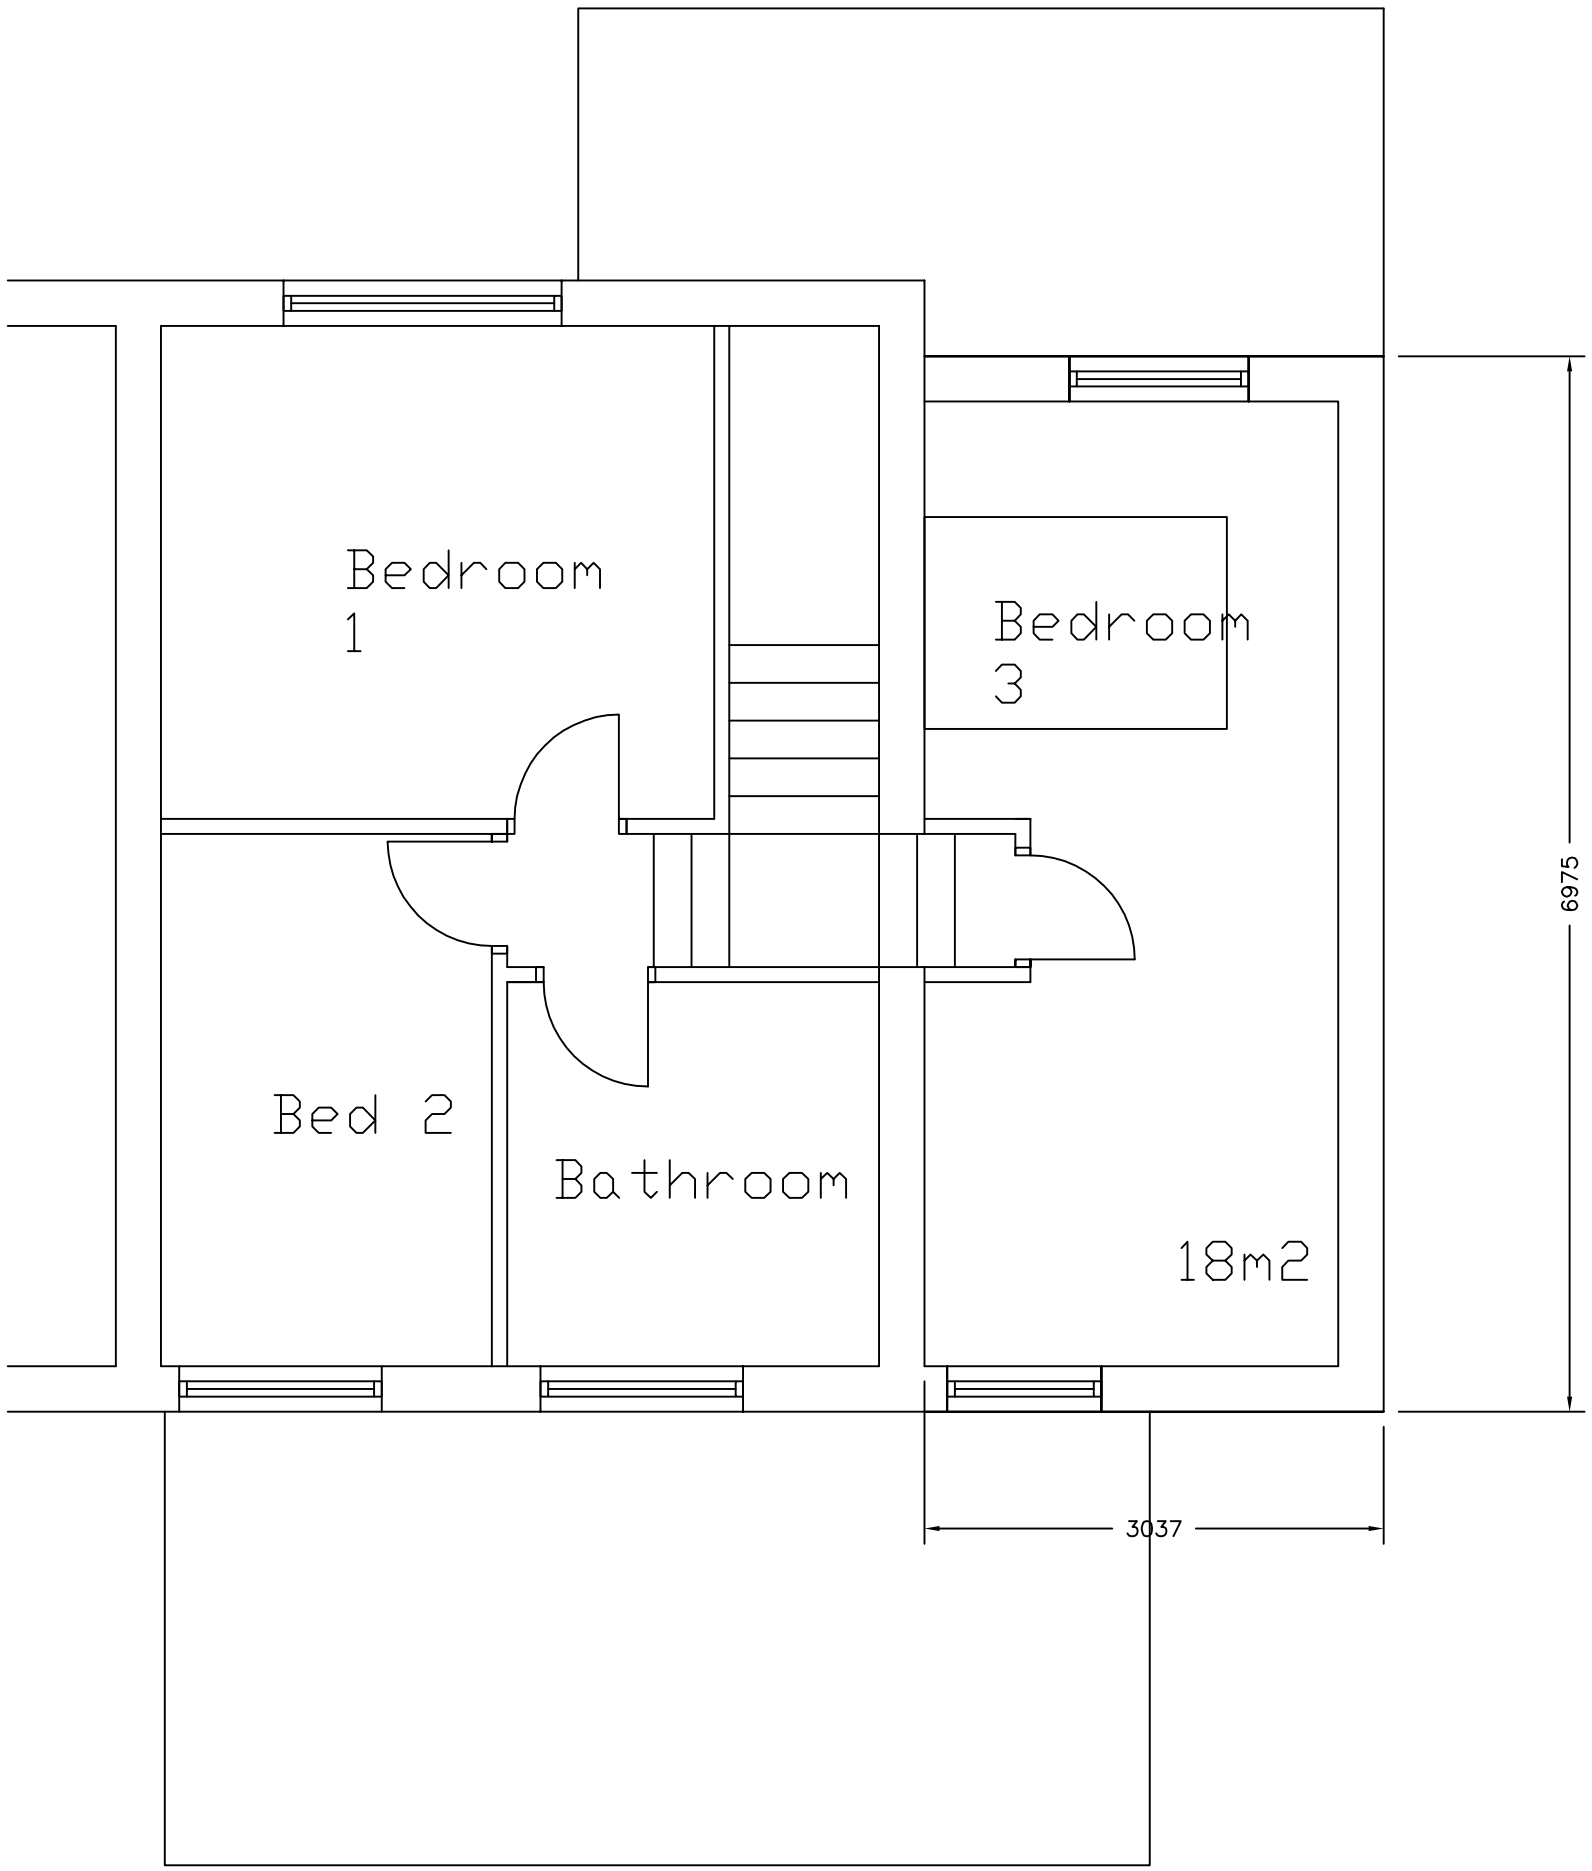


PROPOSED FIRST
FLOOR PLAN 1:50

Revisions	A. A----	00-00-
This drawing is for planning permission only and is not a construction drawing.		
Drawing Title	PROPOSED-FIRST-FLOOR-PLAN	
Job No. - Dwg No.	AC/2014/10 . ——	
Client:	Adrian and Claire Batty 5 Fenn Road Tankersley Barnsley S75 3DE	
Scale.	1:50	