




Existing front elevation (south)

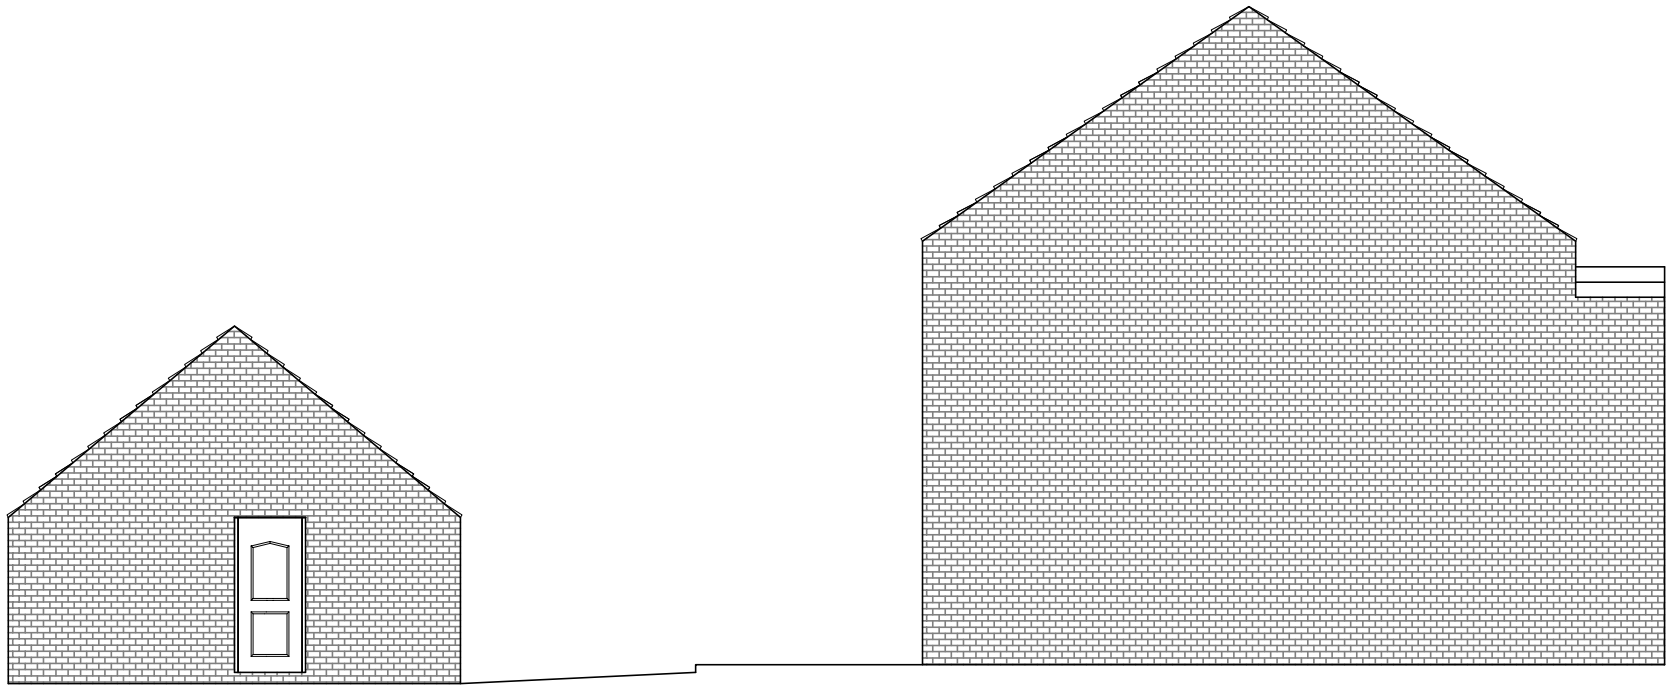

Existing side elevation (west)

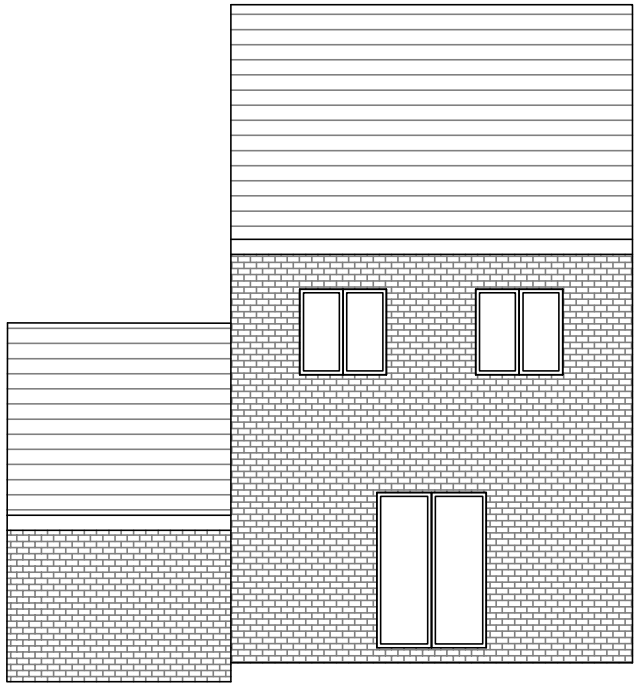

Existing rear elevation (north)

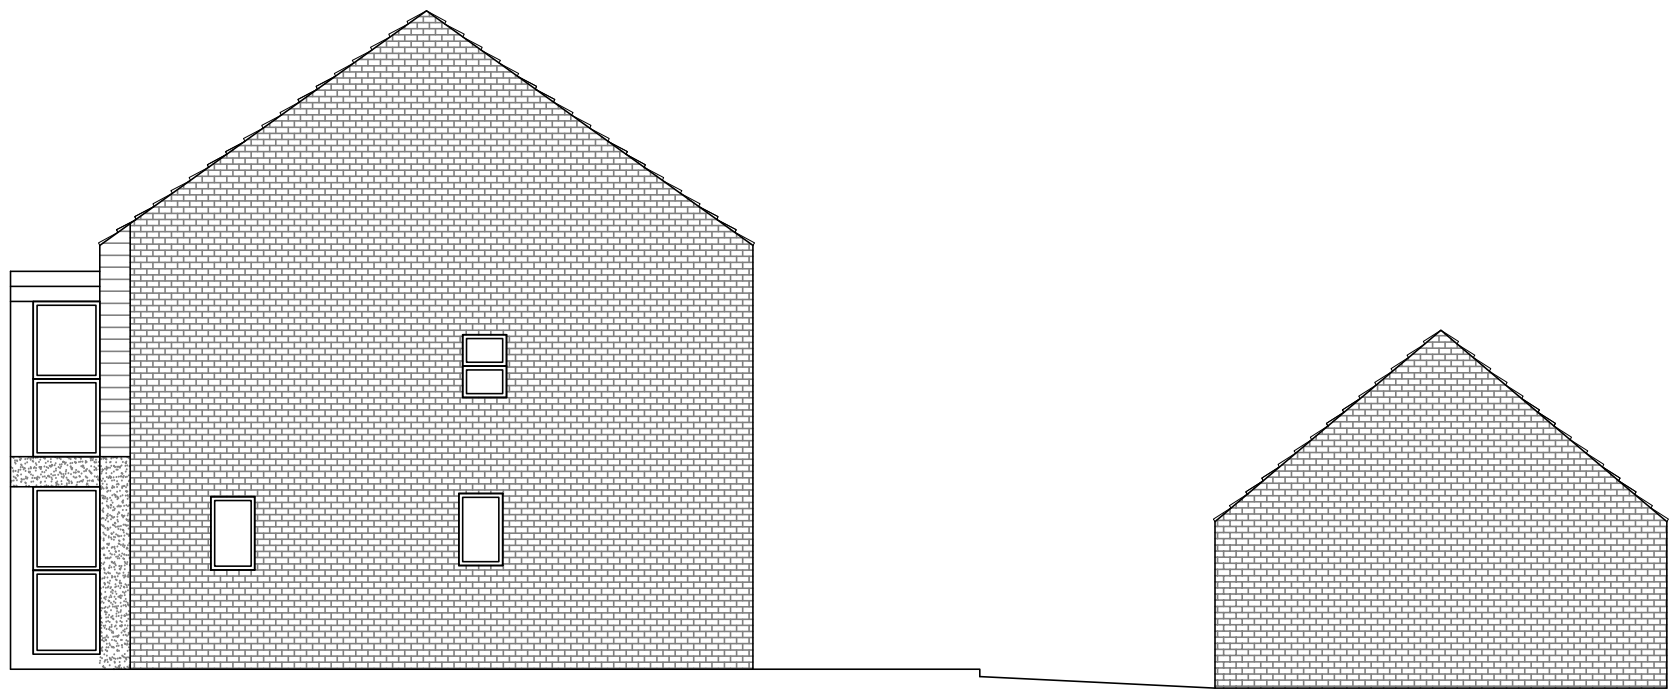

Existing side elevation (east)

Address: 1 Grosvenor Gardens, Barnsley, S70 6JH	O.S.Ref: SE2829ne	Date: Sept' 17	EXISTING ELEVATIONS
Scale: 1:100 at A3	Drawn By: AH	Plan No: AH0131-4c	