
Drawing No.	Rev No.
MML001 -001	

N


W E

S

INDICATIVE ONLY

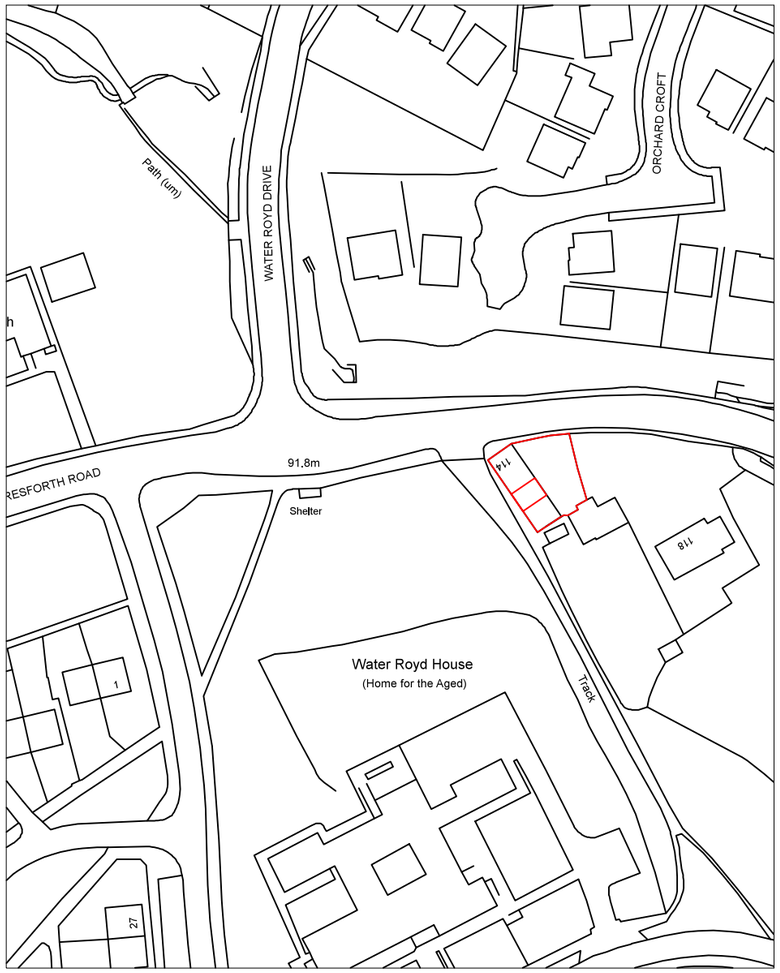

LOACATION PLAN
SCALE 1:1250 AT A3

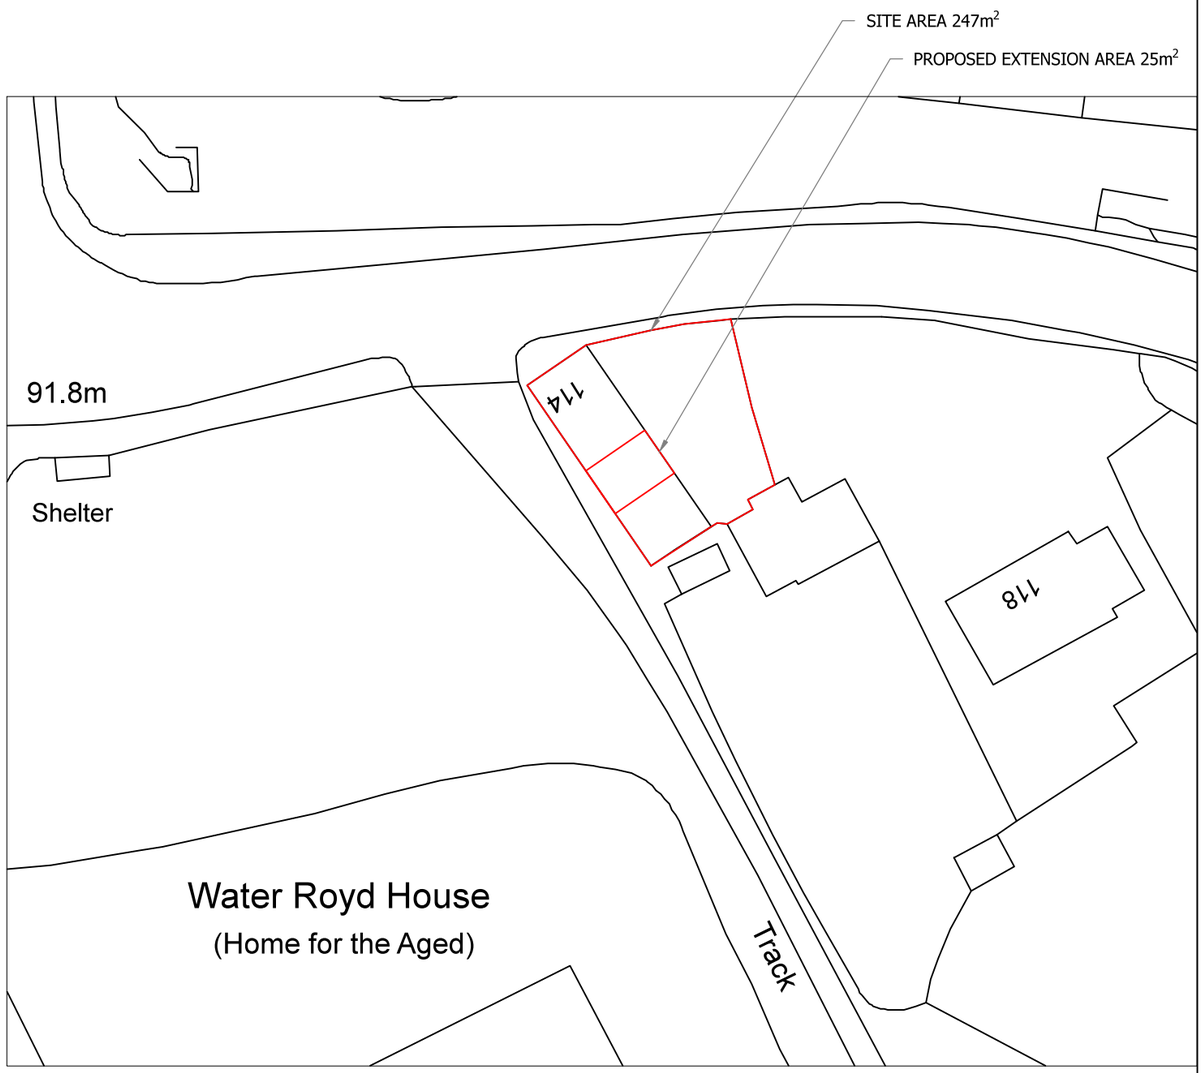

SITE PLAN
SCALE 1:500 AT A3

DO NOT SCALE: Contractor to check all dimensions and report any omissions or errors

NOTES

Rev	Description	By	Chk	App	Date

JRB DESIGNS Ltd
1 Saville Road
Cudworth
Barnsley
S72 8LT
Tel: 01226 383542
Fax: 01226 380078
Mob: 07970 541192
Email: john@jrbdesigns.co.uk

This drawing is copyright. © jrbdesigns Ltd.

Client
MR. AND MRS LEACH

Drawing Title
SITE PLANS

Address
114 KERESFORTH ROAD
DODWORTH
BARNSLEY
S75

Project Title:
PROPOSED FIRST FLOOR REAR EXTENSION

Purpose of Issue:
PLANNING

Drawing Status
FIRST ISSUE

Scale at A3	Drawn By	Date	
AS SHOWN	JRB	16/01/2019	
Checked By	Date	Approved By	Date
	16/01/2019		16/01/2019
Project No.	Drawing No.		Revision
MML001	001		-

APPROVAL [X] INFORMATION [ ] TENDER [ ] CONTRACT [ ] CONSTRUCTION [ ]