NOTES:

This drawing is produced for use in this project only and may not be used for any other purpose. Wainwright & Co (Chartered Surveyors) accept no liability for the use of this drawing other than the purpose for which it was intended in connection with this project as recorded as the title block fields 'Purpose for Issue' and 'File Status Code'.

This drawing may not be reproduced in any form without prior written agreement.

Do not scale from the drawing, use written dimensions only.

Note - All neighbouring building heights are drawn for indicative purposes only.

RHS Elevation

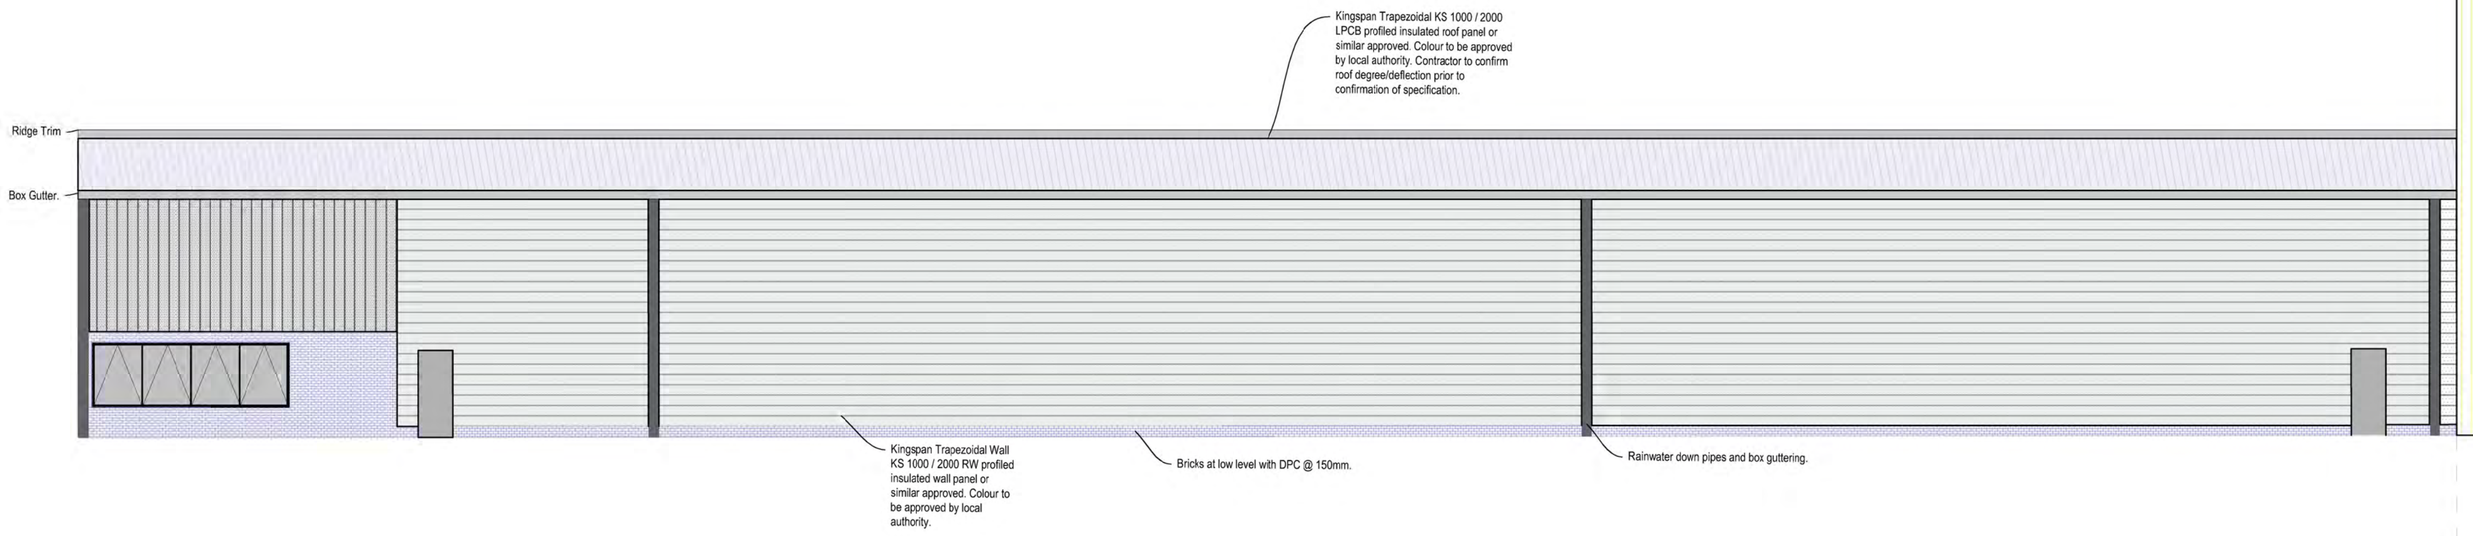

LHS Elevation

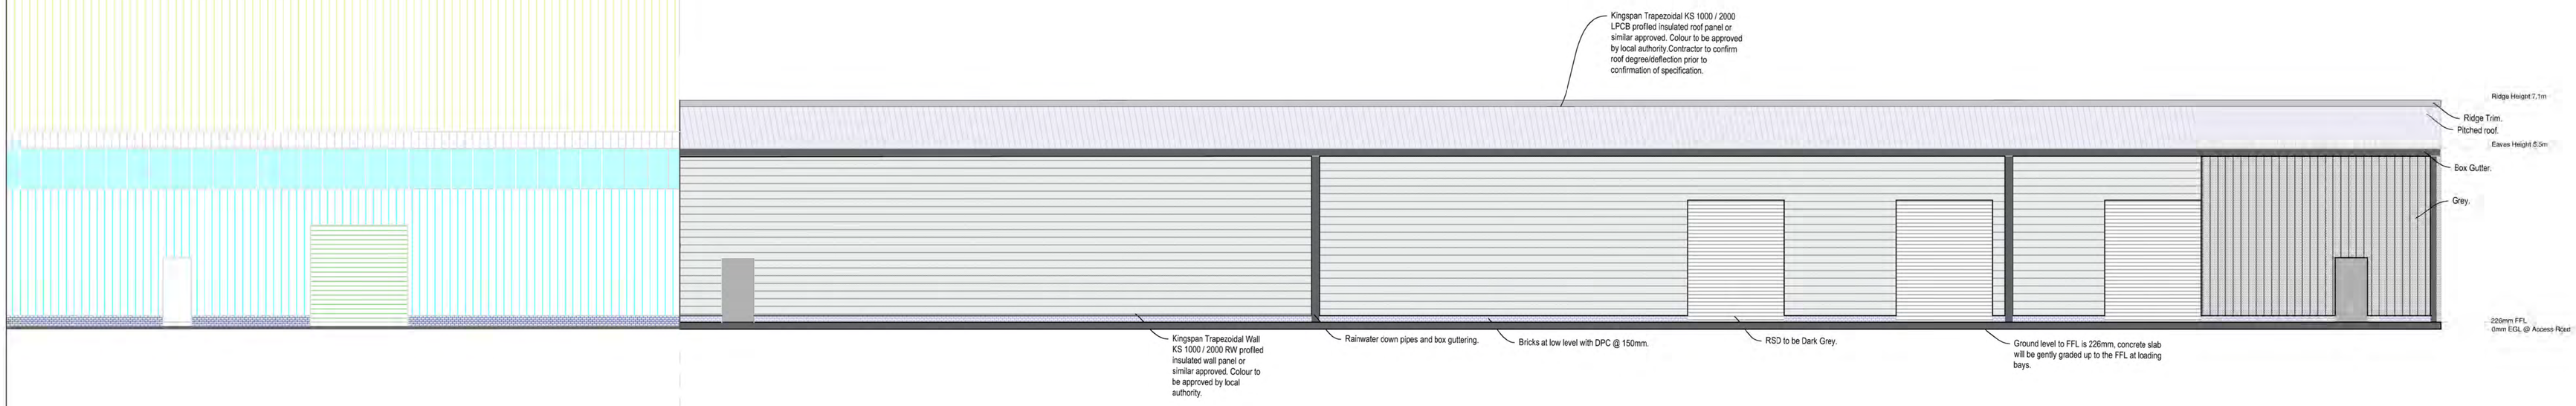

Front Elevation

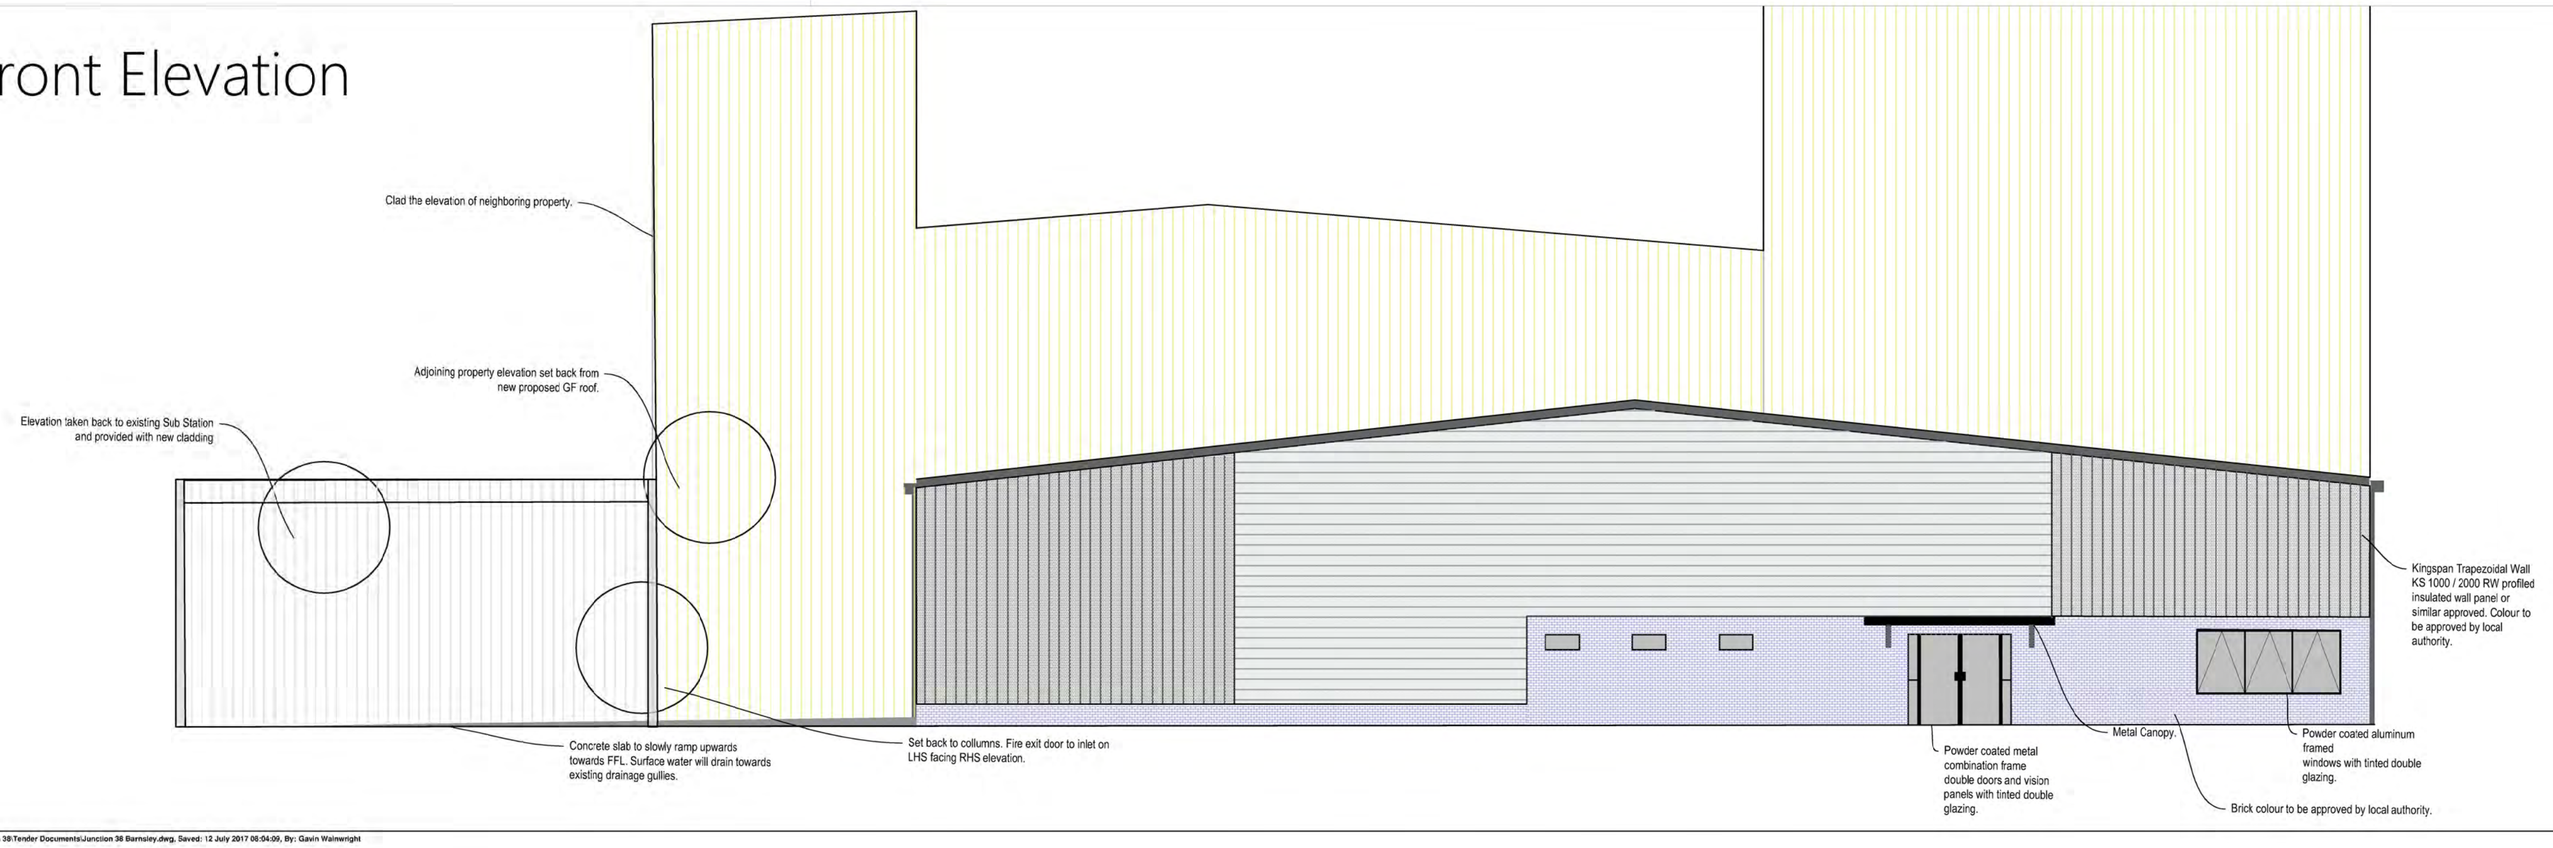

© COPYRIGHT WAINWRIGHT & CO

WAINWRIGHT & CO.
CHARTERED SURVEYORS

5,Park Place, Leeds, LS1 2RU
T - 0113 3453933
W - www.wainwrightandco.co.uk

PURPOSE OF ISSUE: Planning

CLIENT
South Street Capital

PROJECT
Major Refurbishment Works
Unit 3, Junction 38 Business Park
Barnsley, S75 5QQ

TITLE
Proposed Elevations Option B

SCALES	DATE	DRAWN	CHECKED
1:100 @A1	11/07/17	JW	GW

FILE / DRAWING NAME		REV CODE
PROJECT NR	UNIQUE NR	
WACBLD355	**07**	**03**

File Path: G:\SSC_Junction 38\Tender Documents\Junction 38 Barnsley.dwg, Saved: 12 July 2017 08:04:09, By: Gavin Wainwright

Date Plotted: 12 July 2017 10:09:01