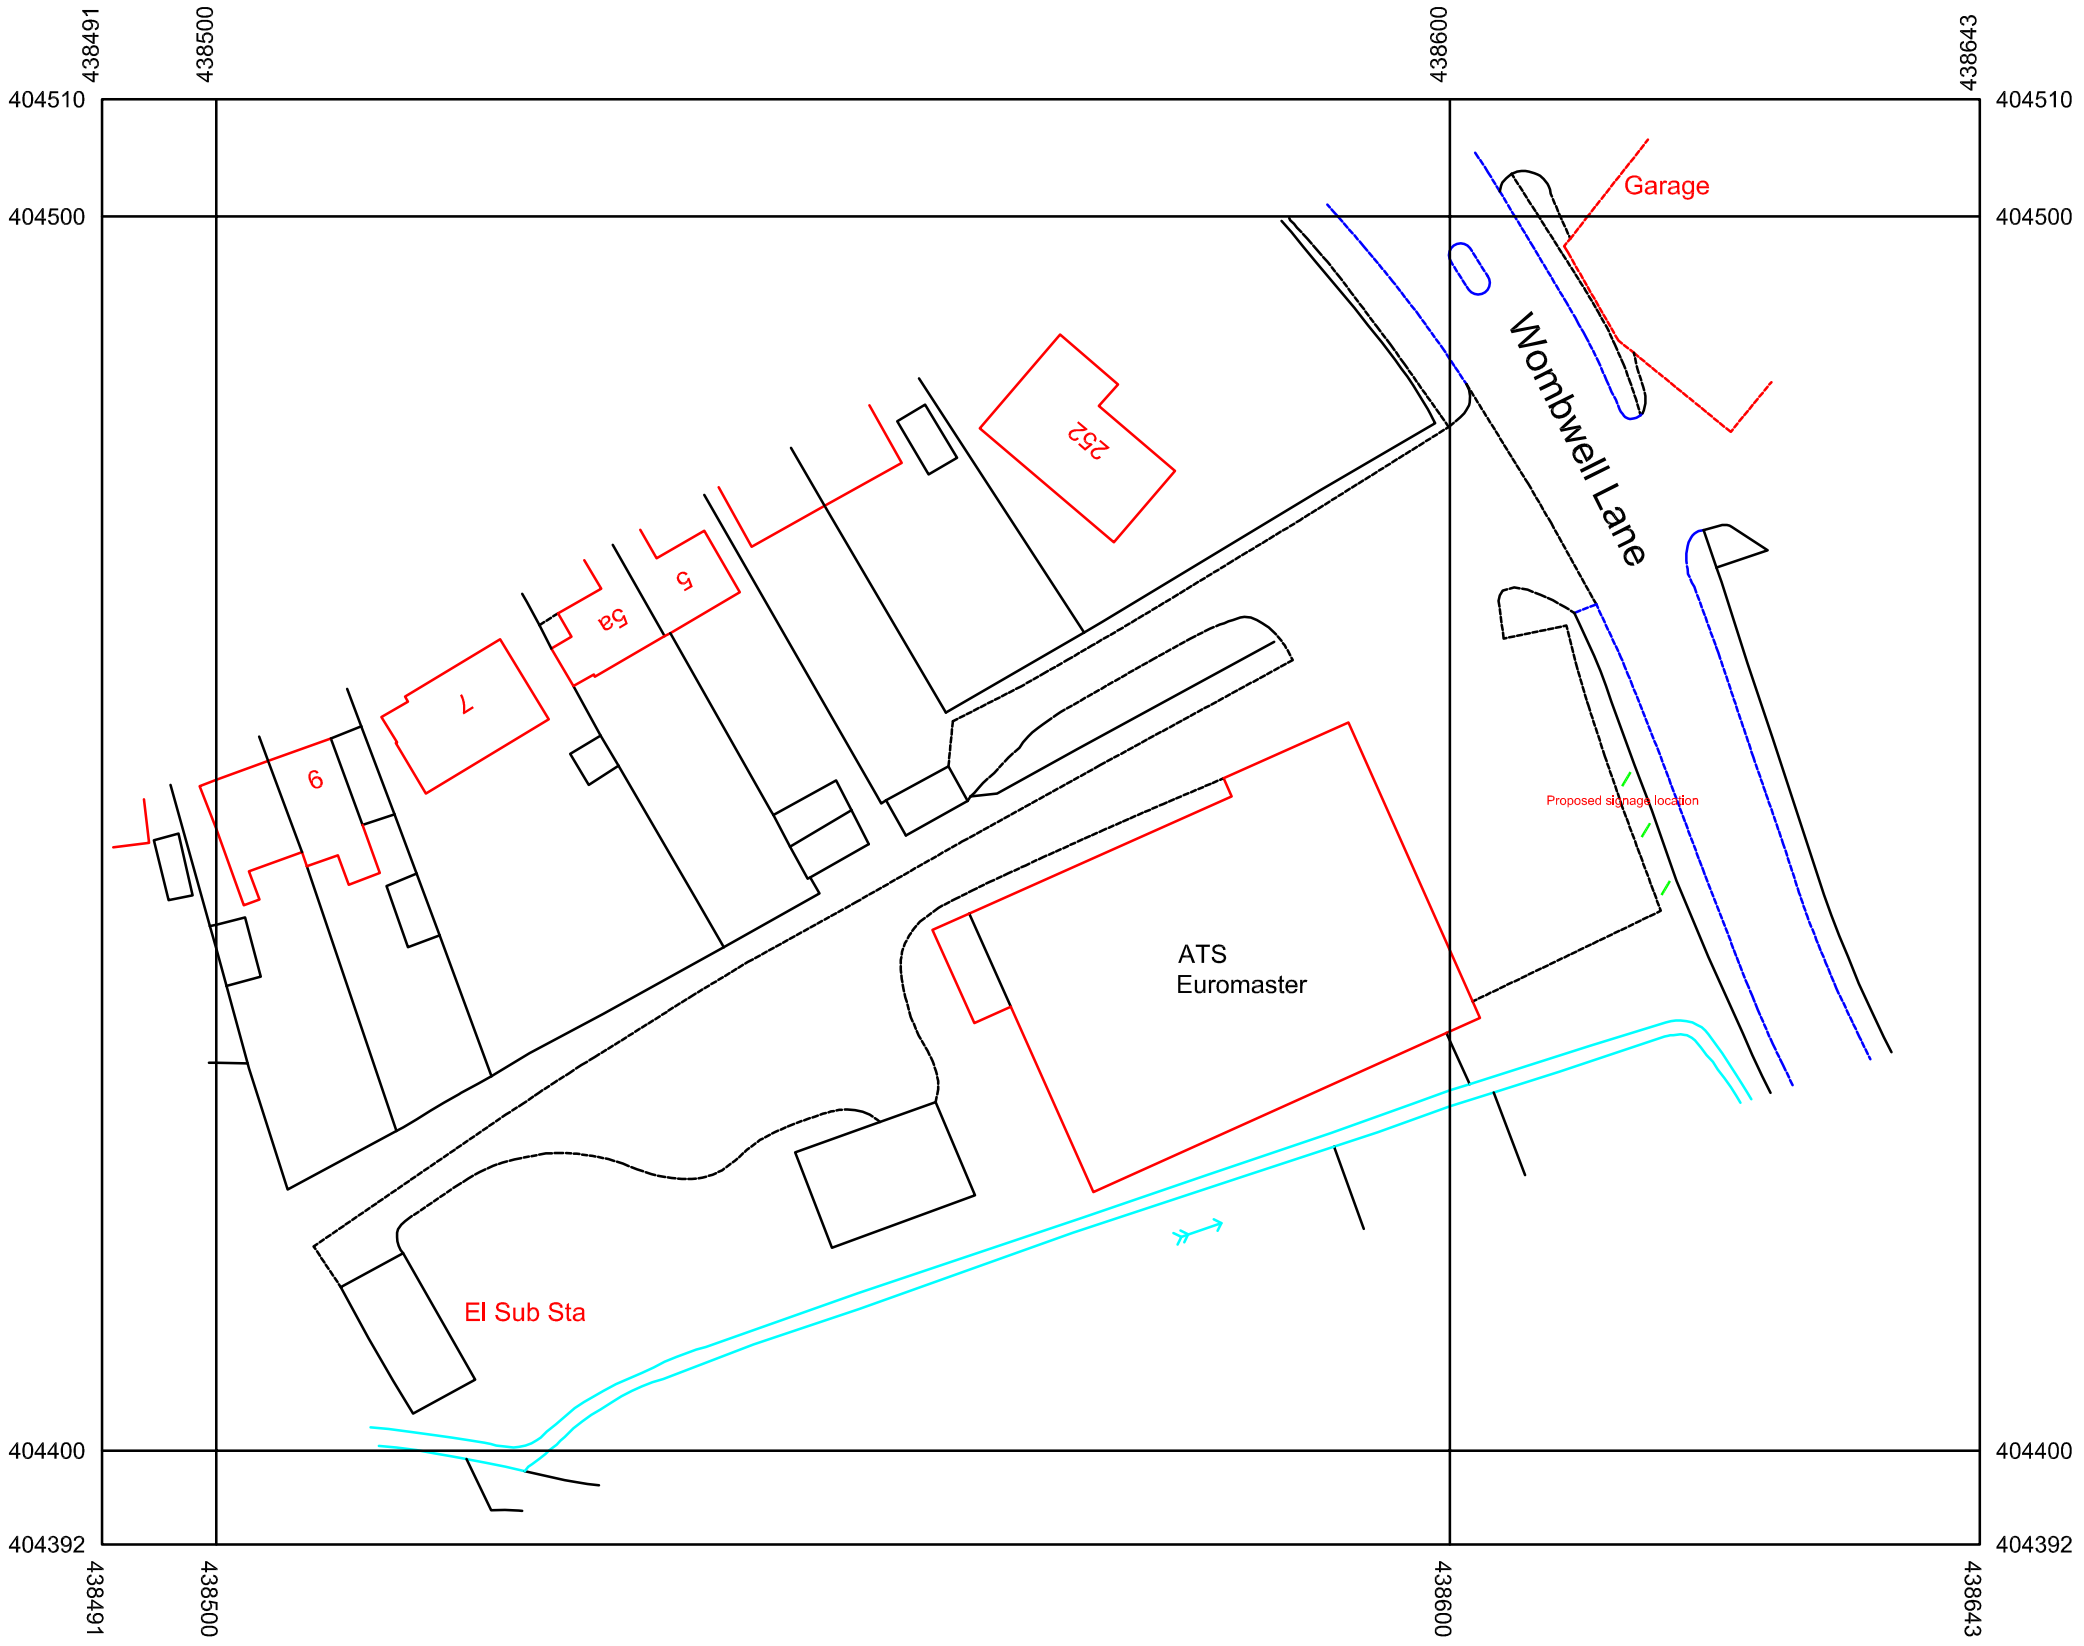


(c) Crown Copyright 2013
Reproduction in whole or in part is prohibited
without the prior permission of Ordnance Survey.

0 20 40 60

WHITEROSE SERVICES (U.K.) LTD

38 Shrewsbury Road
Penistone
Sheffield
S36 6DY

Tel: 01226 766416 ~ Fax: 01226 766287
Email: info@whiteroseservices.co.uk
Web: www.whiteroseservices.co.uk

Visual One

Visual Two

Drawing Title	Site Plan
Drawing No	*ATSE/WOMB/WRS09*
Revision	*Enter Rev Here*
Scale	NTSC
Date	19/02/2014
Project	ATSE Wombwell
Drawn By	DRT

These drawings are for White Rose Services (u.k.) Ltd internal use only & should not be used by anyone or any company for manufacturing or installation. White Rose services (u.k.) Ltd cannot accept responsibility for any items manufactured or installed from these drawings