

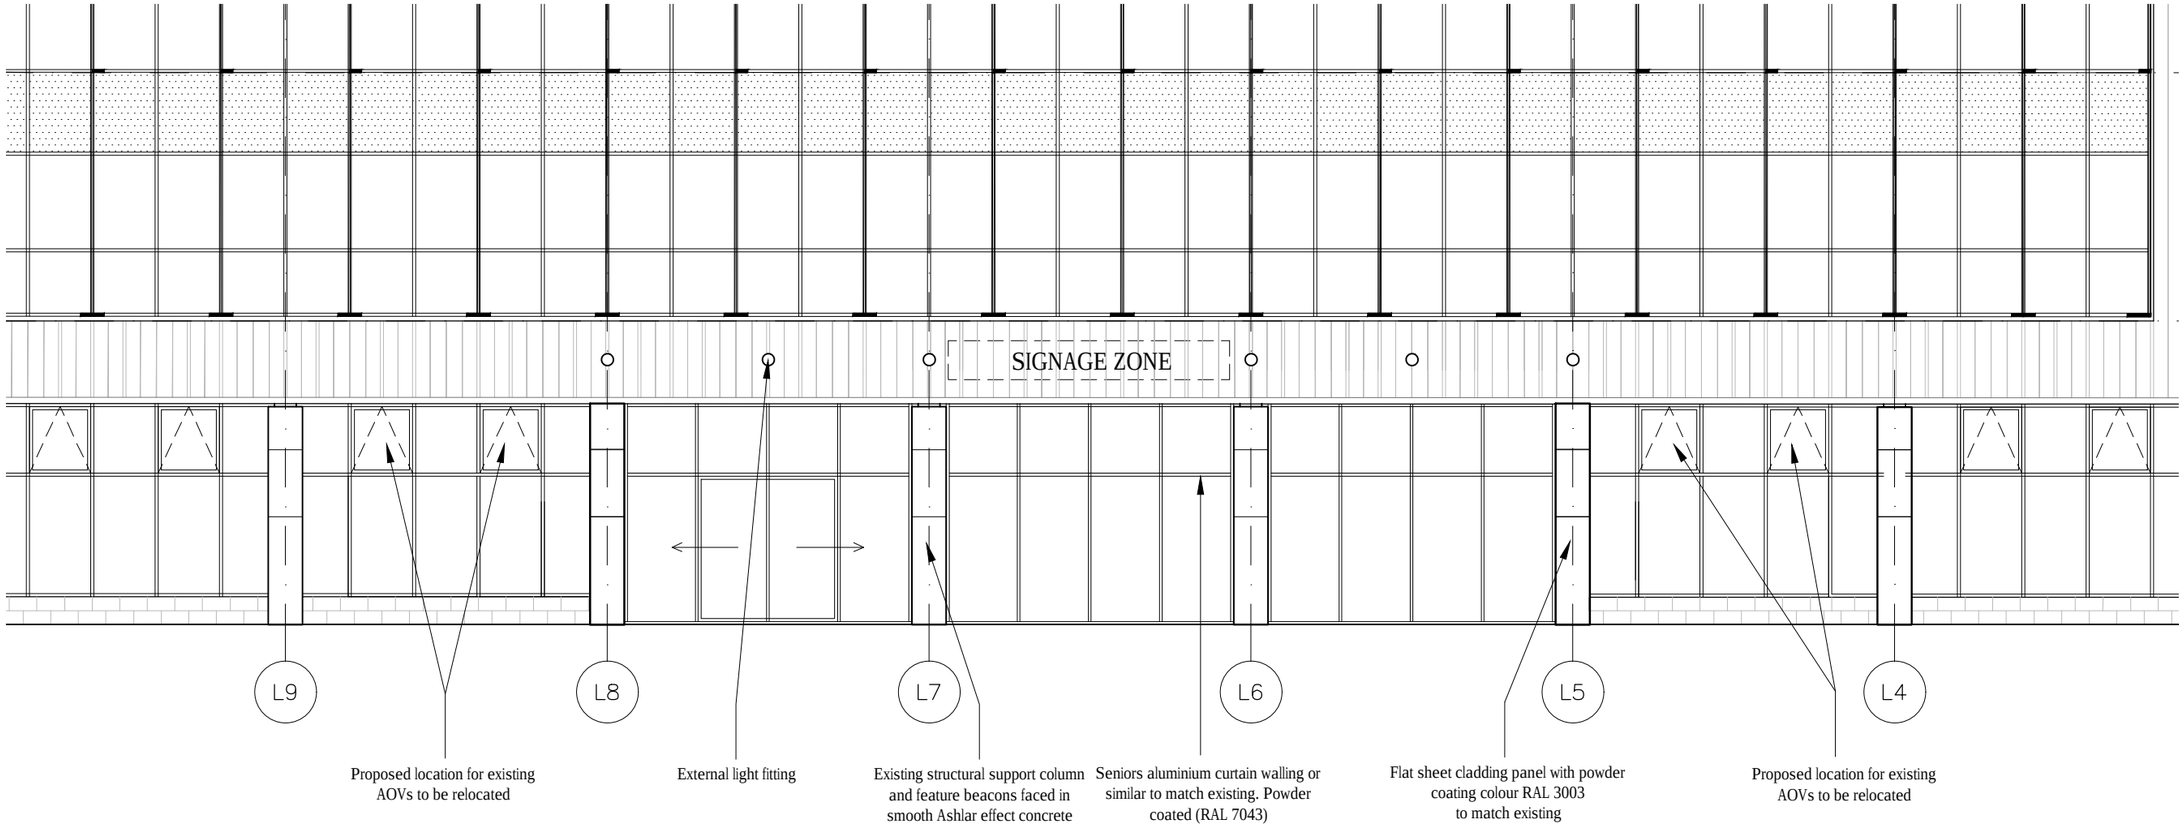


Proposed East Elevation
1:100 @ A3

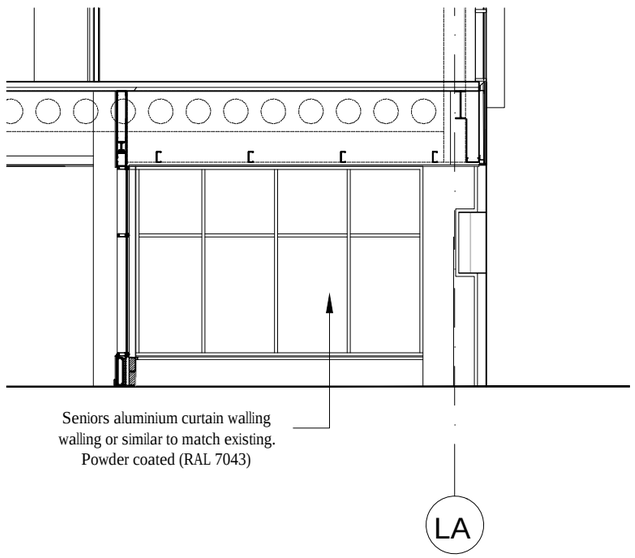


Proposed South Elevation
1:100 @ A3

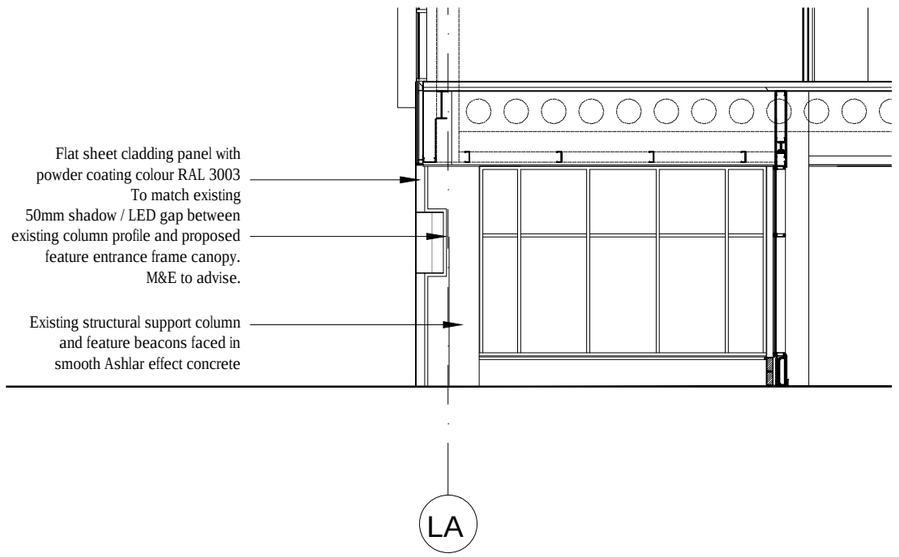

Proposed North Elevation
1:100 @ A3

© Whittam Cox Architects - Disclaimer:

This drawing is copyright of WCEC Group Ltd trading as Whittam Cox Architects, and shall not be reproduced nor used for any other purpose without the written permission of the Architects. This drawing must be read in conjunction with all other related drawings and documentation. It is the contractors responsibility to ensure full compliance with the Building Regulations. Do not scale from this drawing, use figured dimensions only. It is the contractors responsibility to check and verify all dimensions on site. Any discrepancies to be reported immediately.
IF IN DOUBT ASK.
Materials not in conformity with relevant British or European Standards/Codes of practice or materials known to be deleterious to health & safety must not be used or specified on this project.

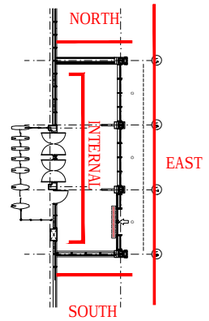

KEY PLAN

No.	Date	Description	Drwn/Chkd By
C	21/06/18	Blockwork height amended to match existing. Title block amended.	DG/NF
B	18/06/18	Blockwork walls replaced with curtain walling.	DG/NF
A	14/06/18	Entrance canopy omitted.	DG/NF

CLIENT

Turner & Townsend

PROJECT

Barnsley College,
Old Mill Lane

TITLE

Proposed Entrance - Elevations
Option 1

DRAWING STATUS

TENDER

DRAWN	CHECKED
PZ	NF

SCALE 1:100 @ A3

DATE 08/06/2018

Whittam Cox ARCHITECTS
Chesterfield / 01246 260261
London / 020 3388 0019
Leeds / 0113 468 2450
whittamcox.com

JOB NO.	DRAWING NO.	REV
180053	A-00-200	C