


FIRST FLOOR

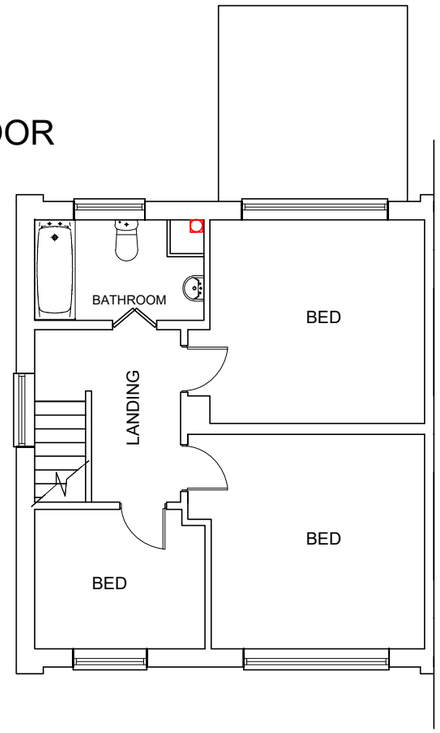

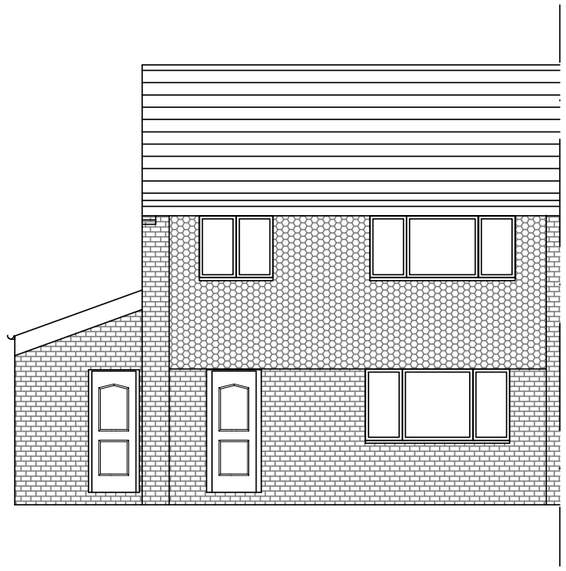



EXISTING FRONT ELEVATION
(SOUTH WEST)

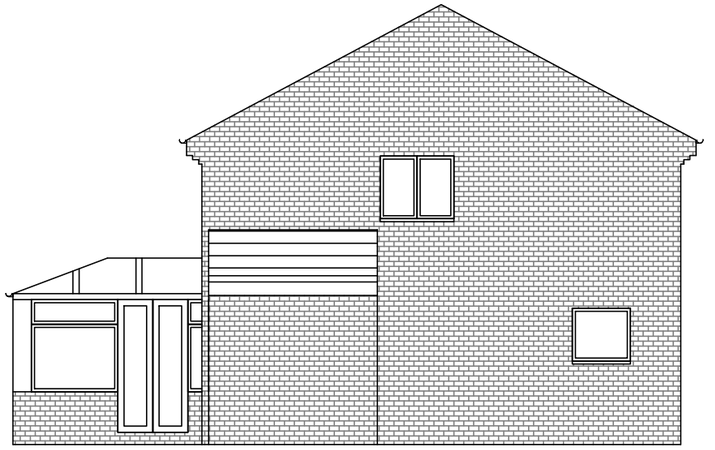


EXISTING SIDE ELEVATION
(NORTH WEST)

GROUND FLOOR

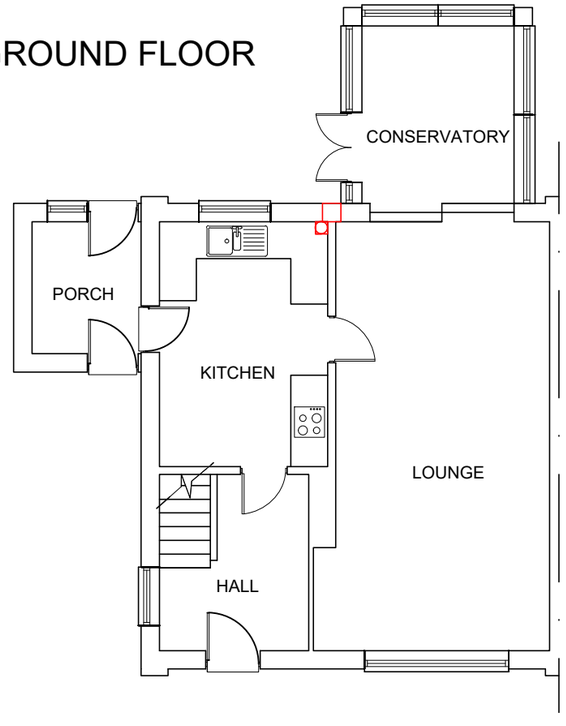

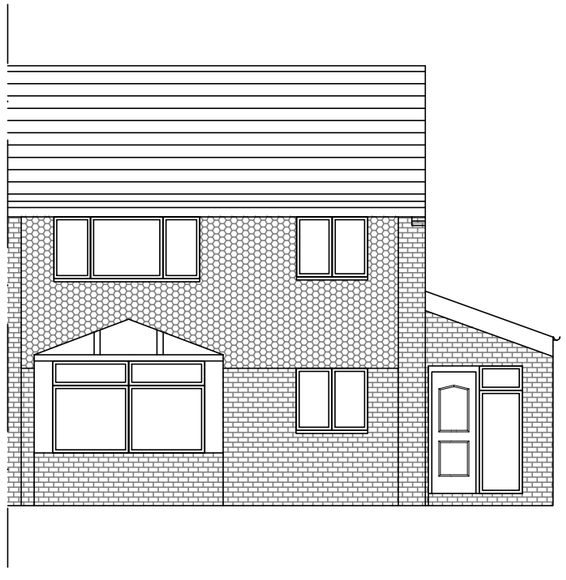

EXISTING REAR ELEVATION
(NORTH EAST)

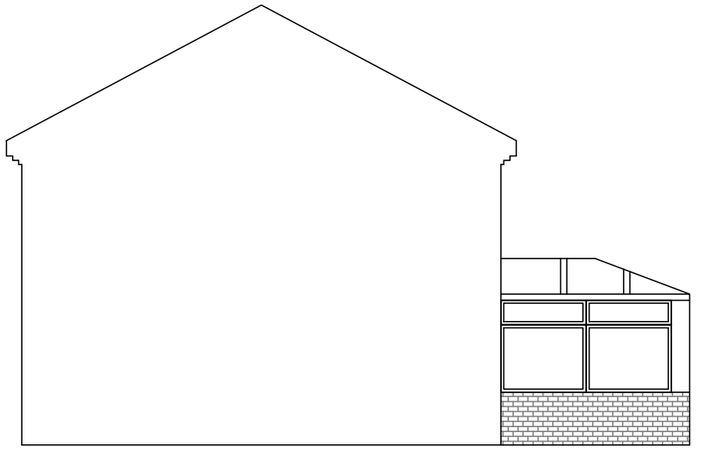

EXISTING SIDE ELEVATION
SOUTH EAST)

Address: 207 Rotherham Road Monk Bretton Barnsley S71 2DD	O.S.Ref: se3507	Date: Aug 20	EXISTING PLANS AND ELEVATIONS
Scale: 1:100	Drawn By: JD	Plan No: 0080-3	