

EXISTING SITE PLAN

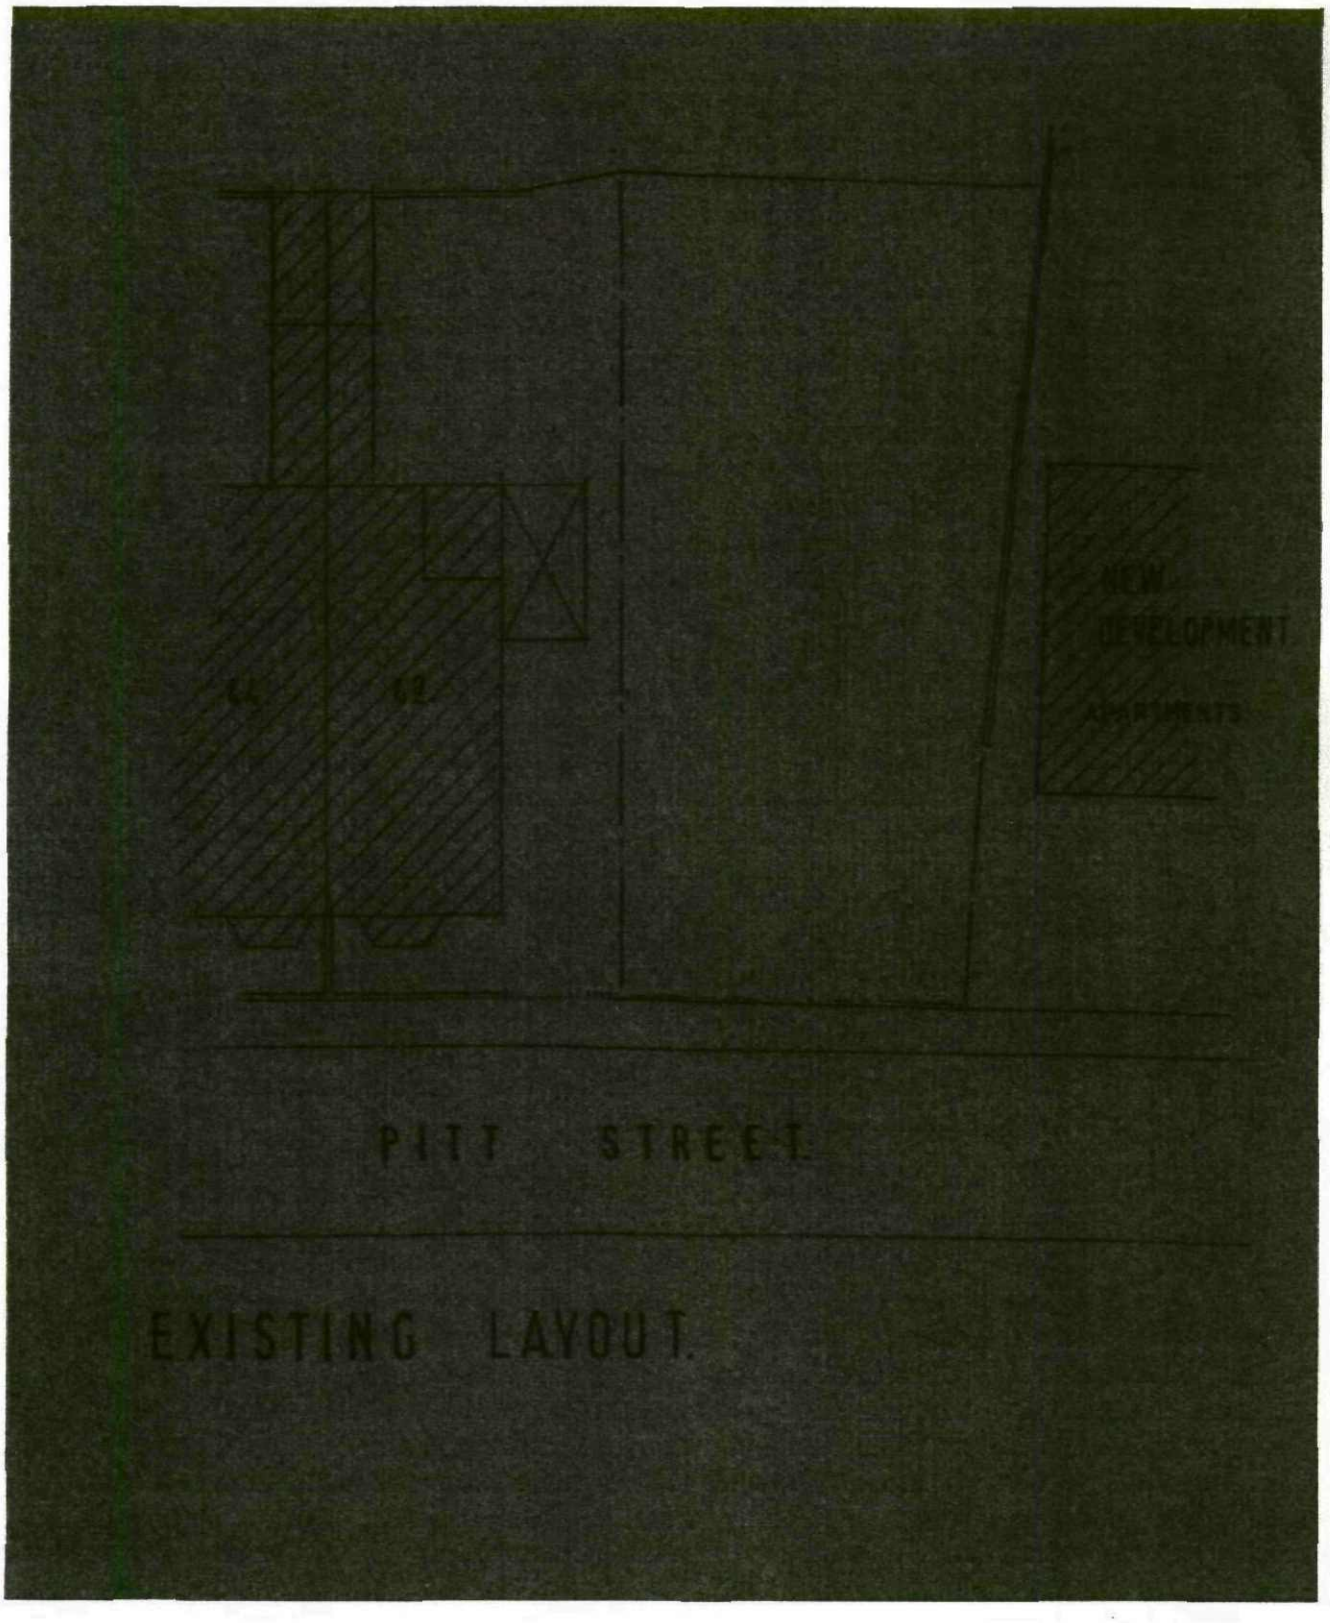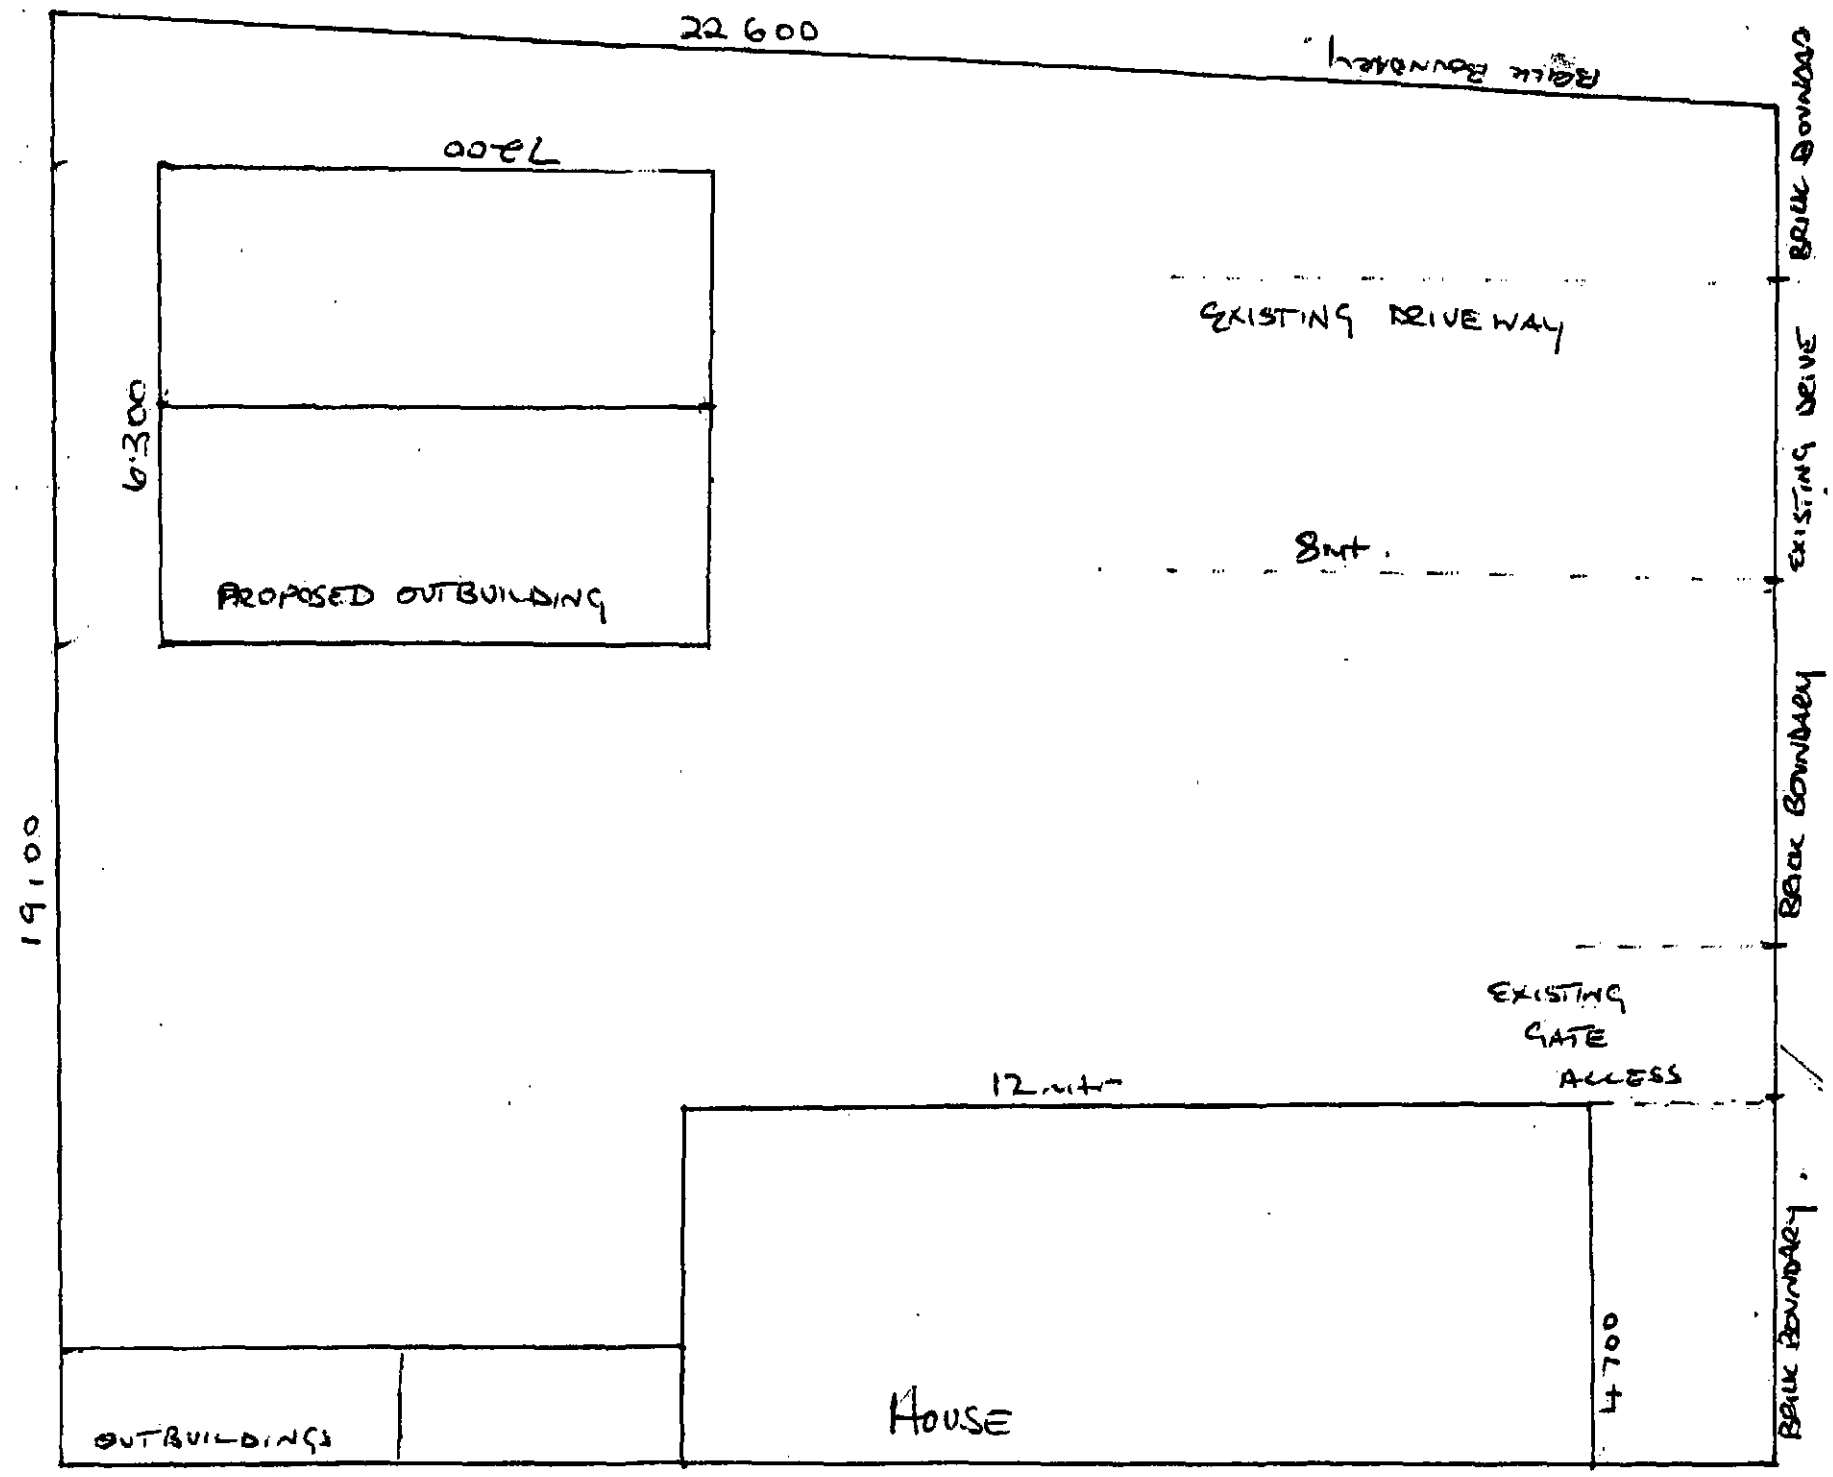



22 600
7200
6·300
PROPOSED OUTBUILDING
EXISTING DRIVEWAY
8mt.
19100
EXISTING GATE ACCESS
12mtr
4700
OUTBUILDINGS
HOUSE
BRICK BOUNDARY
EXISTING DRIVE
BRICK BOUNDARY

Foundation


Concrete Strip foundation 400mm x 500mm
Blocks 7n To come out of foundation to DPC level
Fill in over site,
Hardcore 150mm
Sand screed 50mm
Membrane 1200g
Insulation 100mm
Concrete Floor 100mm
DPC 100mm

Unit


Block lightweight 100mm
Window Doors as to drawing
Wide Door to side of building 1800mm
Wall plate
Trusess
Roof Membrane
lats
Gray /Blue Marley Modern roof tile
Ridge tile to match
Galvinized roof strap
Light smooth Render to blocks
Brickwork to corners toothed out.

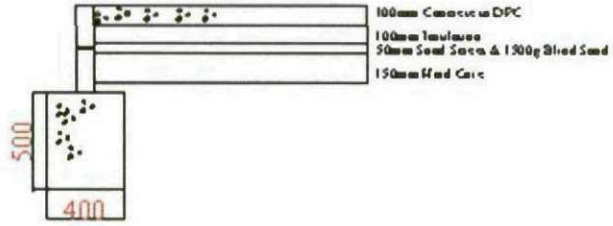

KESTREL CONTRACTORS DESIGN & BUILD		Date: 27th March 2012	**TITLE**
		Drawing No: /	
2 PEARL AVENUE KIRKBY-IN-ASHFIELD NOTTS, NG17 7FE. TEL / FAX: 01623 459 488 MOBILE: 07711 315 399	Job No:	Drawn By: S Johnson	
	Scale: Not to Scale	Rev:	

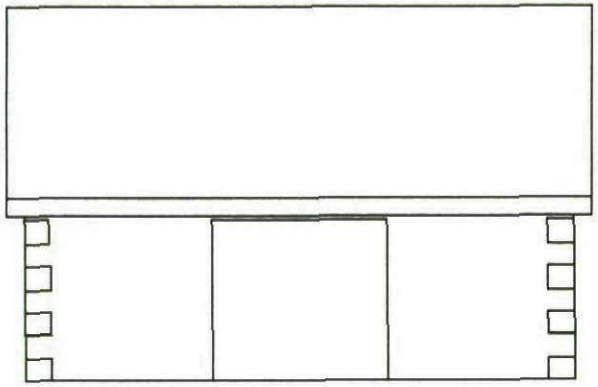

Front Elevation

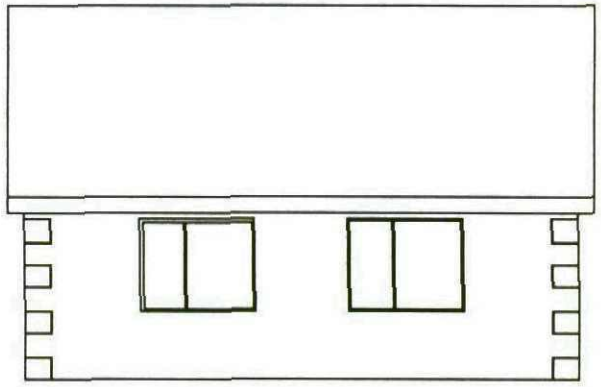

Back Elevation

KESTREL CONTRACTORS DESIGN & BUILD		Date: 27th March 2012	**TITLE**
		Drawing No:	
2 PEARL AVENUE KIRKBY-IN-ASHFIELD NOTTS, NG17 7FE. TEL / FAX: 01623 459 488 MOBILE: 07711 315 399	Job No:	Drawn By: S Johnson	
	Scale: Not to Scale	Rev:	