
Drawing No.	Rev No.
MRW001 -002	

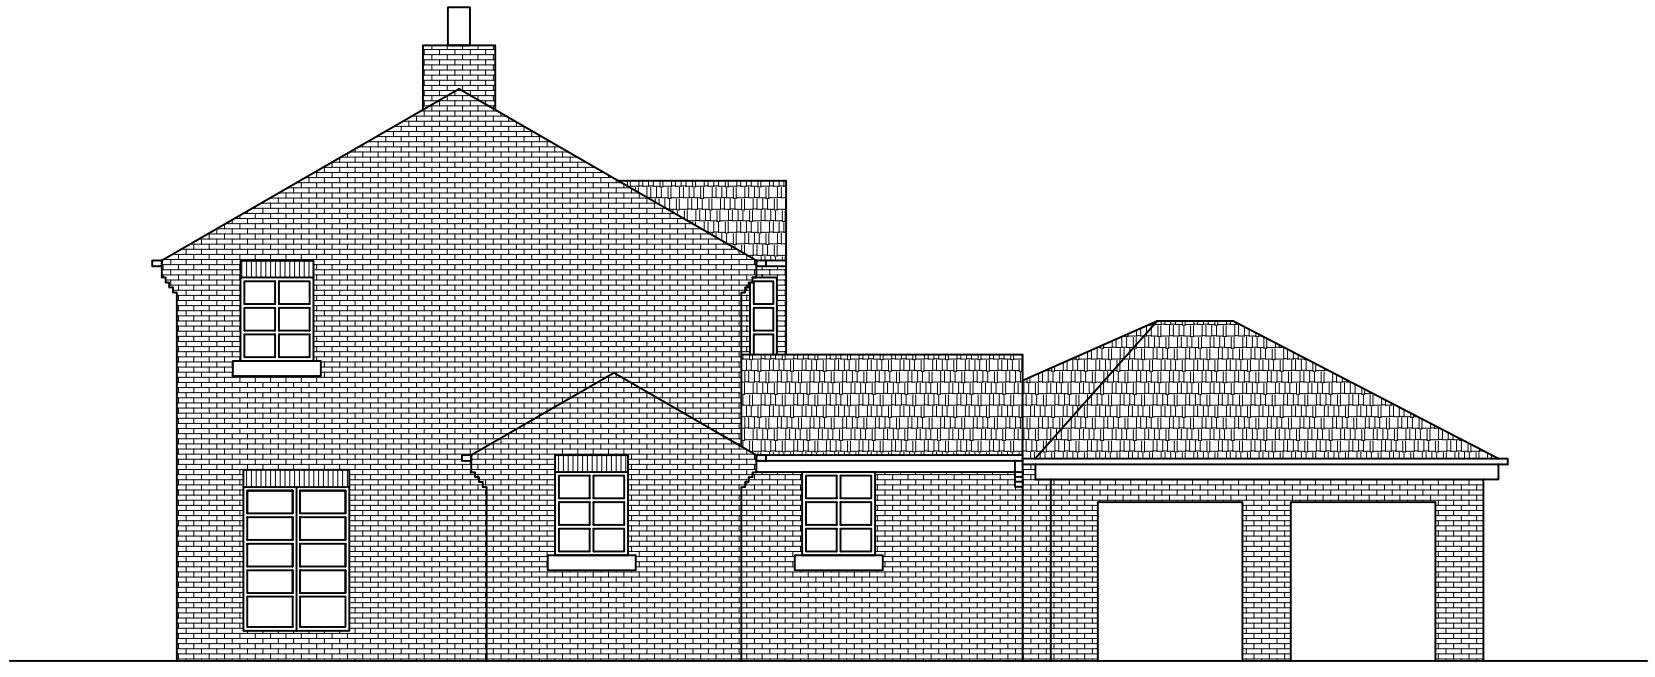

EXISTING FRONT ELEVATION
SCALE 1:100 AT A3



EXISTING END ELEVATION
SCALE 1:100 AT A3

DO NOT SCALE: Contractor to check all dimensions and report any omissions or errors

NOTES

Rev	Description	By	Chk	App	Date

JRB DESIGNS Ltd
1 Savile Road
Cudworth
Barnsley
S72 8LT
Tel: 01226 383542
Fax: 01226 380078
Mob: 07970 541192
Email: john@jrbdesigns.co.uk

This drawing is copyright. © jrbdesigns Ltd.

Client
Mr. R WILDE

Drawing Title
EXISTING ELEVATIONS 1

Address
46 CAWTHORNE ROAD
BAURGH GREEN
BARNSLEY
S75 1LQ

Project Title:
PROPOSED TWO STOREY SIDE EXTENSION

Purpose of Issue:
PLANNING

Drawing Status
FIRST ISSUE

Scale at A3	Drawn By	Date		
AS SHOWN	JRB	03/02/2011		
Checked By	Date	Approved By	Date	
RW	03/02/2011	RW	03/02/2011	
Project No.	Drawing No.		Revision	
MRW001	002		-	

APPROVAL [X] INFORMATION [ ] TENDER [ ] CONTRACT [ ] CONSTRUCTION [ ]