
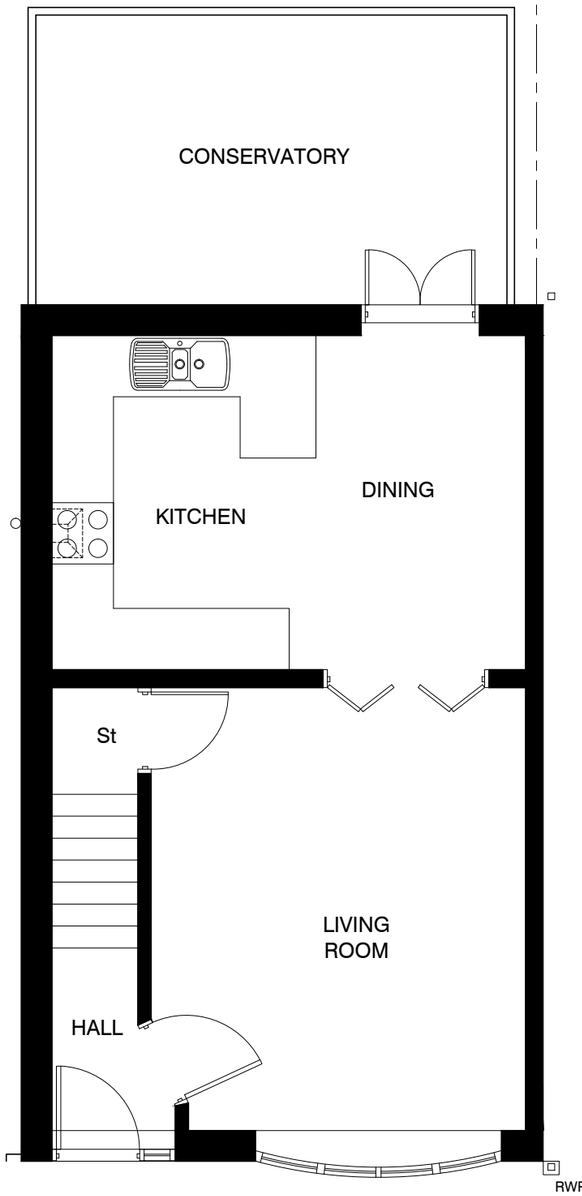


Ground Floor Plan EXISTING

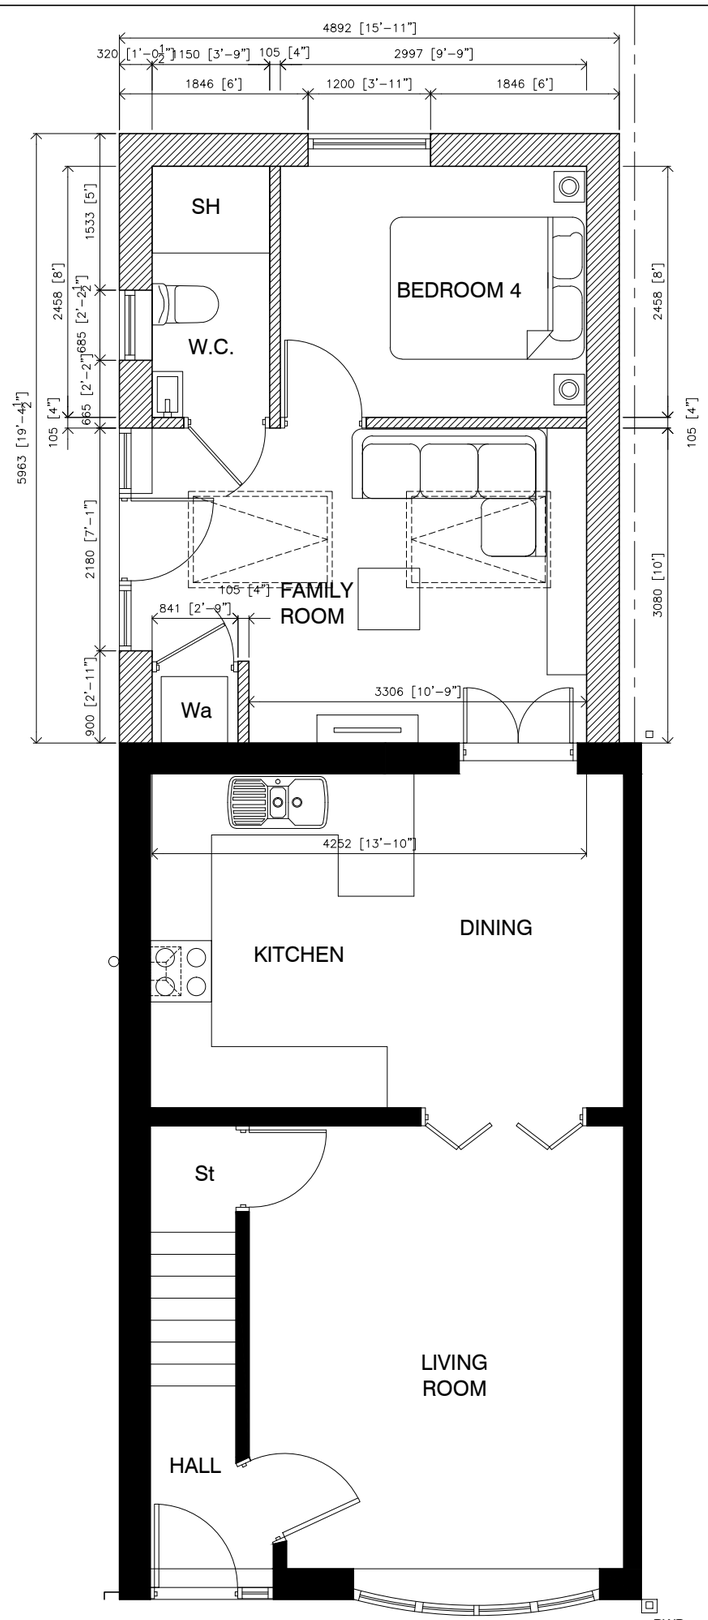

Ground Floor Plan PROPOSED

Notes:

WALLS:
Walls to match existing brick in colour, texture and size.

ROOF:
Roof tiles to be matching concrete interlocking tiles suitable for a roof pitch of 30°

WINDOWS:
New double glazed Upvc windows, finished in white Upvc.

GUTTERS & DOWNPIPES:
To match existing

Rev:	Date:	Description:	By:
A	30/01/15	Extension depth reduced to 5.963m	SH

07762656187
steven@drawit.biz
www.drawit.biz
15 Medway Close
Barugh Green
Barnsley
S75 1NY

Purpose:

Status: Existing & Proposed Ground Floor Layouts

Client:
Mr & Mrs Jobling

Site Address:
24 Eastfield Crescent, Staincross, Barnsley
S75 6DN

Project:
Proposed Single Storey Rear Extension

Drawn by:	Date:	Rev:
SH	10/01/2015	
Scale: n.t.s. (1:60)	Dwg No: 1425_103	A