




Existing Front Elevation

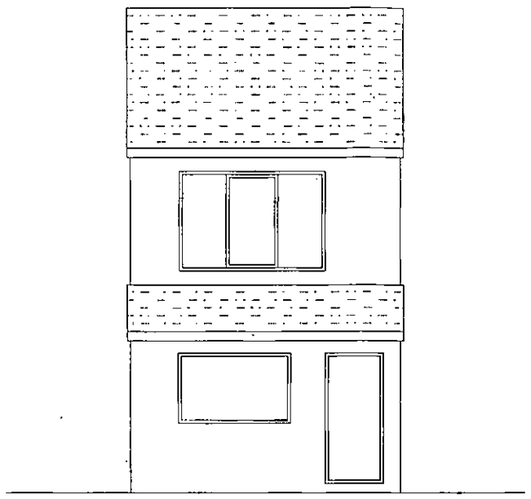


Existing Side Elevation

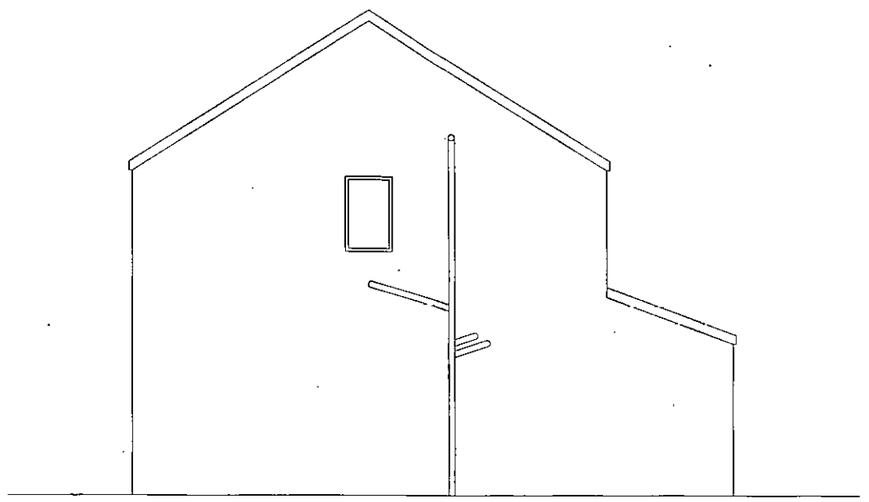

Existing Rear Elevation

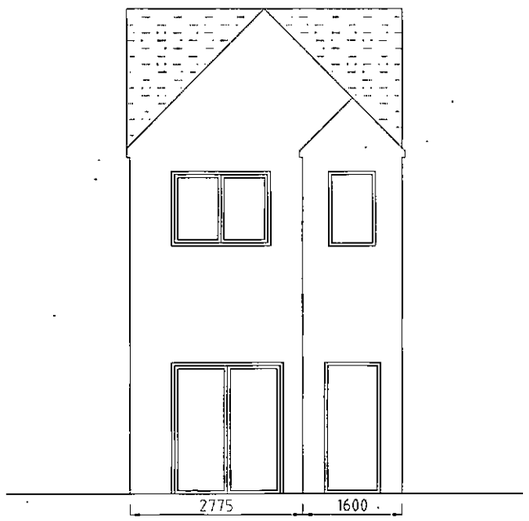

Proposed Rear Elevation

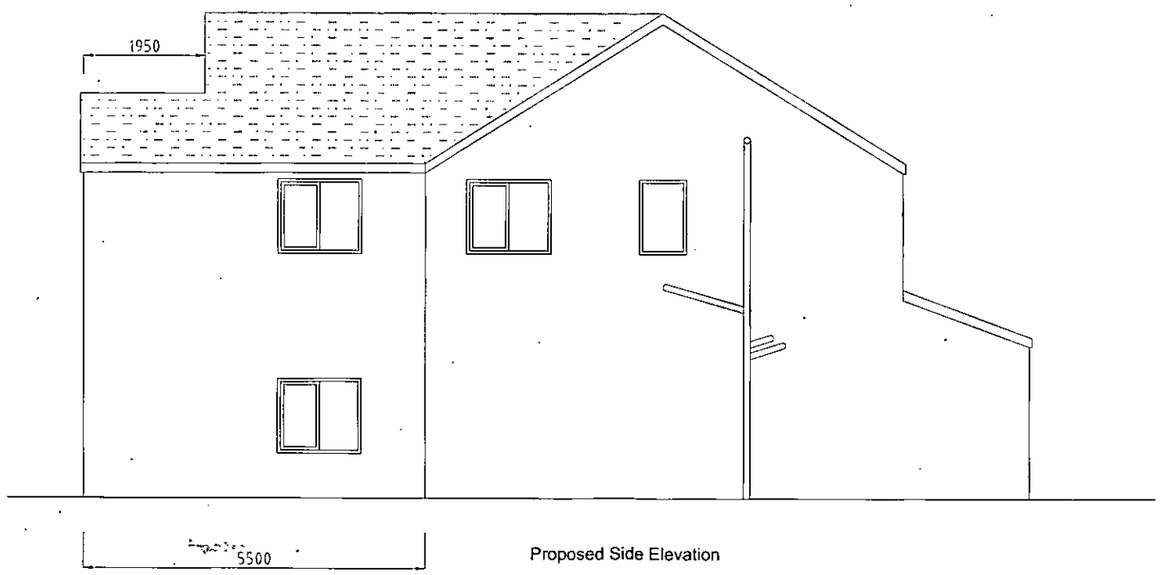


Proposed Side Elevation

Proposed Two Storey
Rear Extension


Mrs L Hart

1A Oak Wood Close
Worsbrough
Barnsley

SCALE: 1:100	SEPT 2013
REV: A	DRWG NO: 001

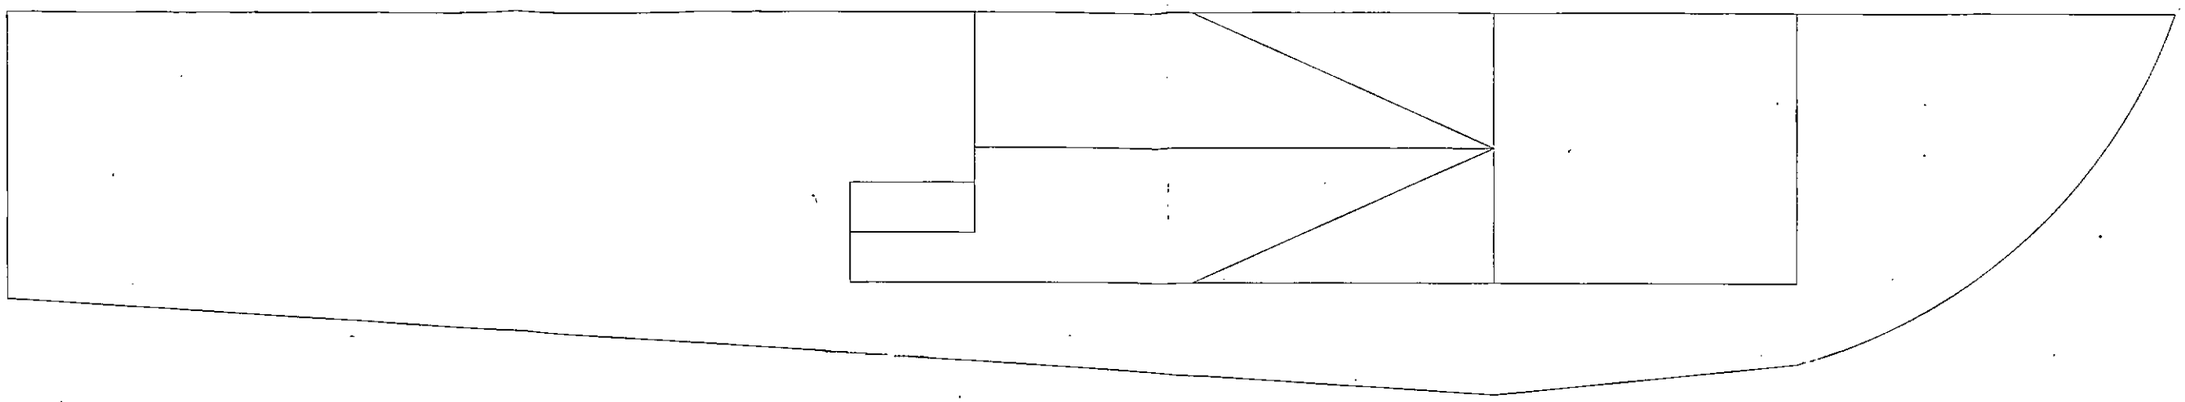

Proposed Site Plan

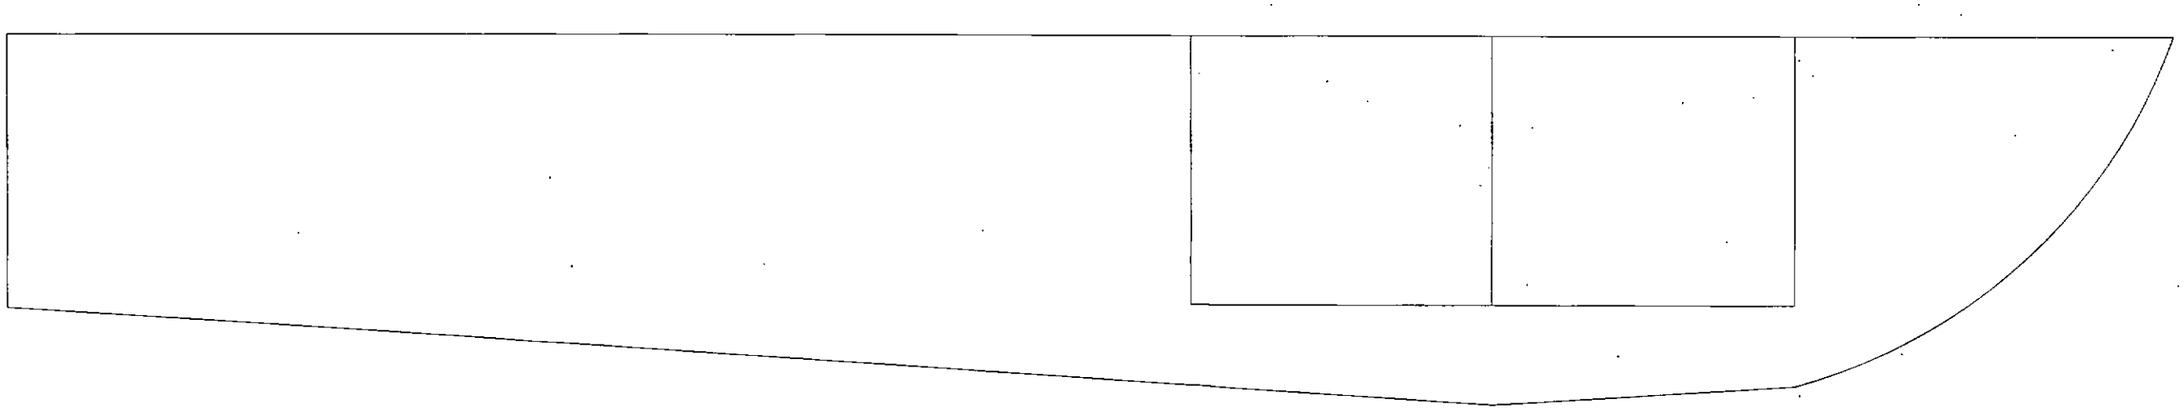

Existing Site Plan

BMBC
CORPORATE MAIL ROOM
P+T Dm
28 NOV 2013
Received by: CB
ORIGINAL COPY

Proposed Two Storey Rear Extension	
Mrs L Hart	
1A Oak Wood Close Worsbrough Barnsley	
SCALE: 1:100	SEPT 2013
REV: A	DRWG NO: 003