

Revision	Date
A AMENDED TO SUIT PLANNERS COMMENTS	07-07-10

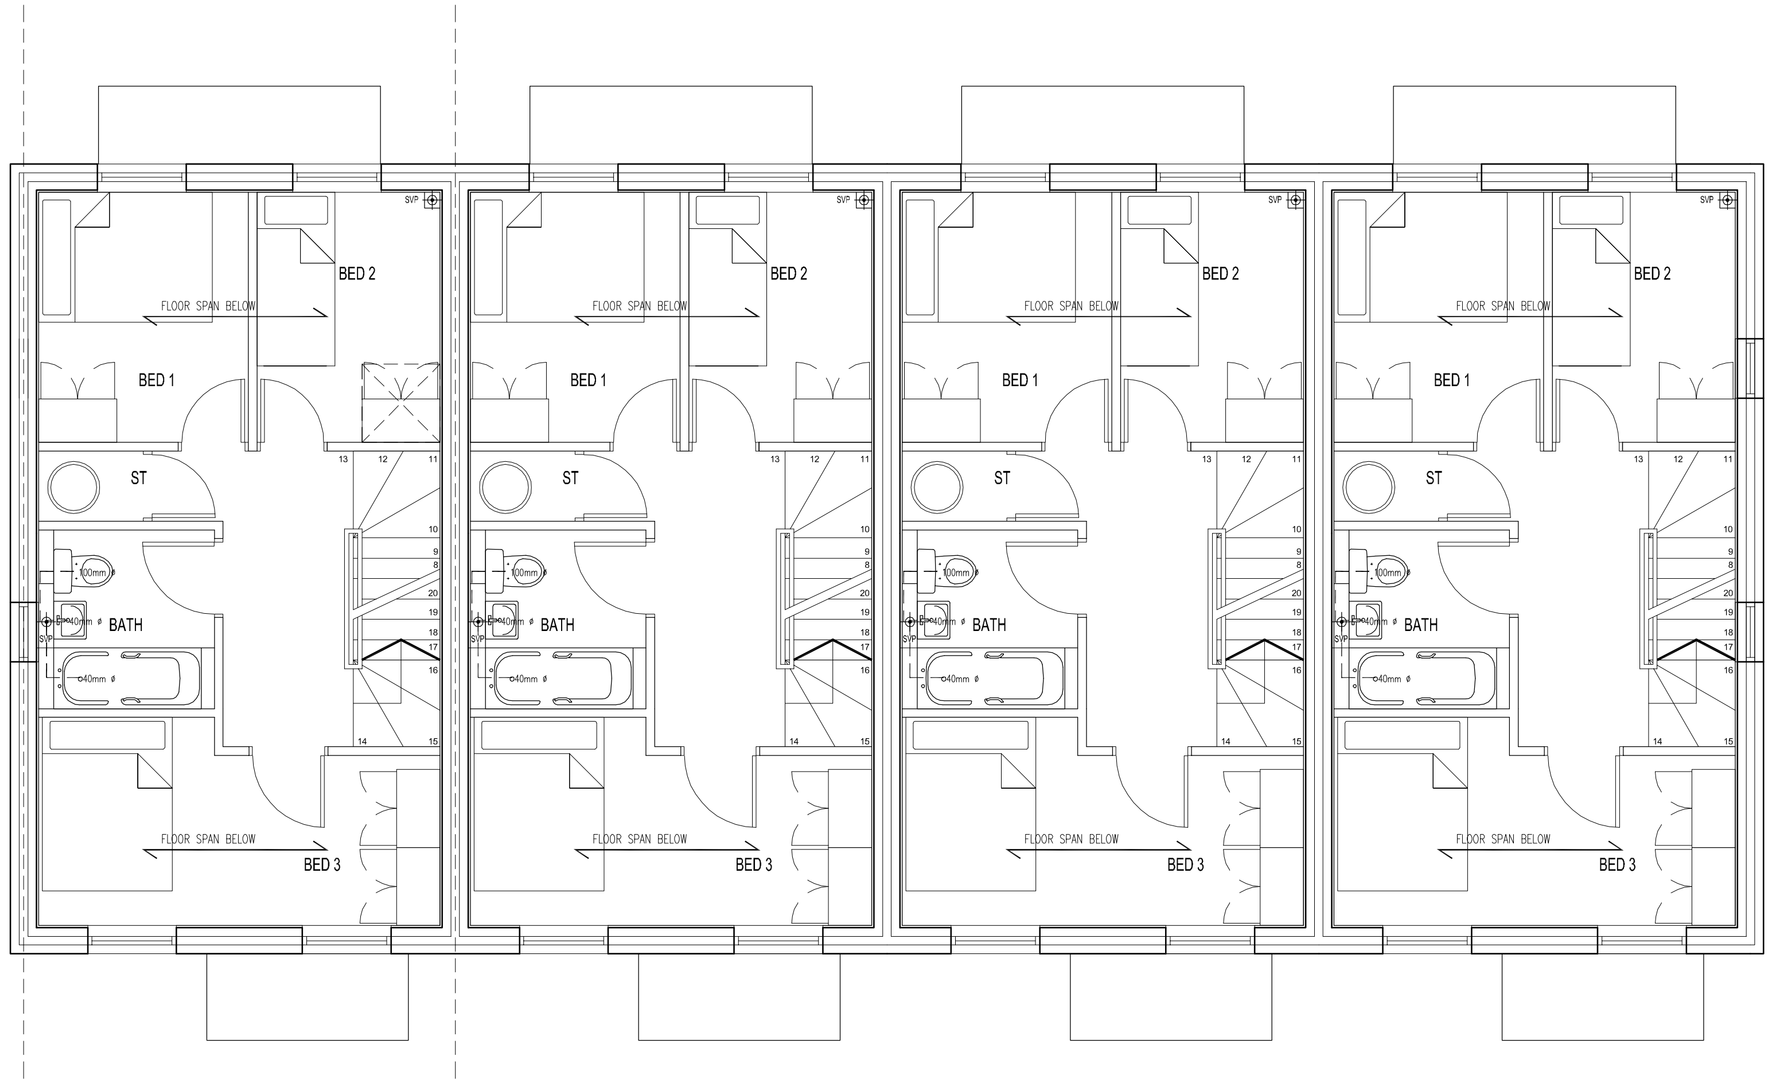


FIRST FLOOR PLAN 1:50

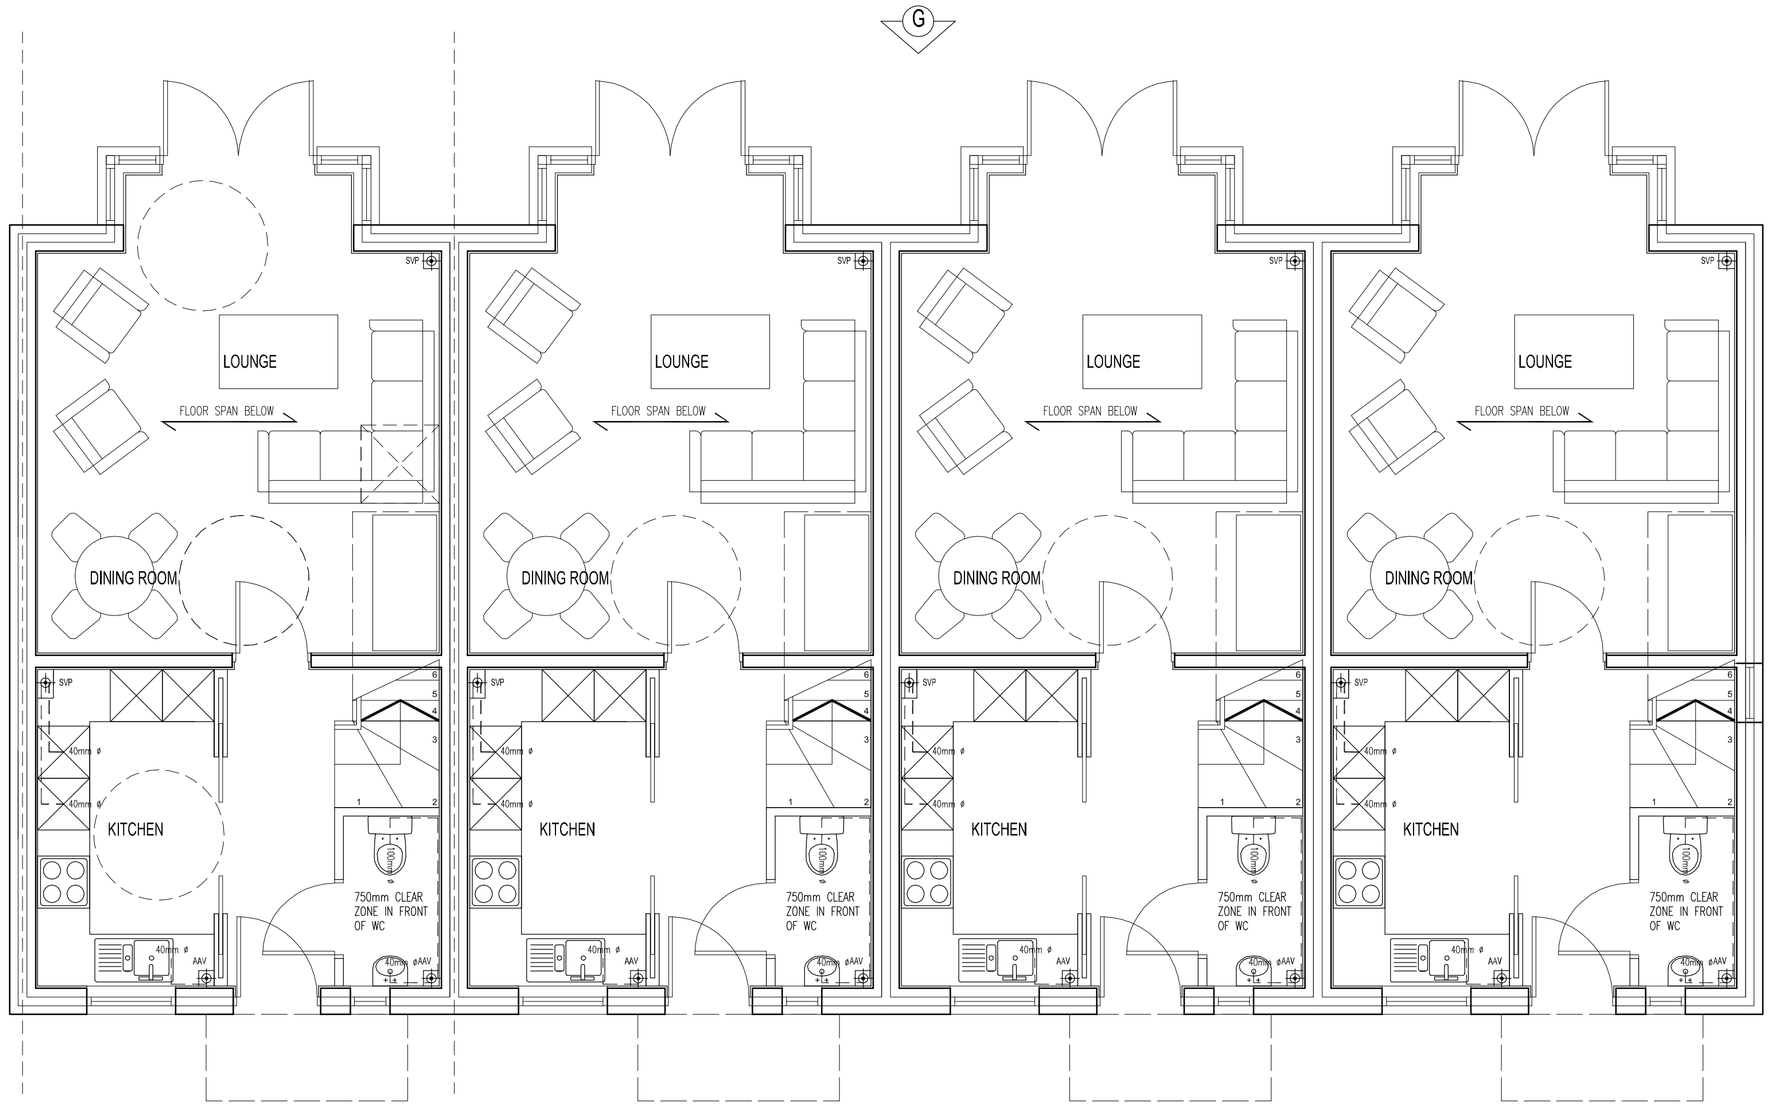

GROUND FLOOR PLAN 1:50




ELEVATION E 1:100

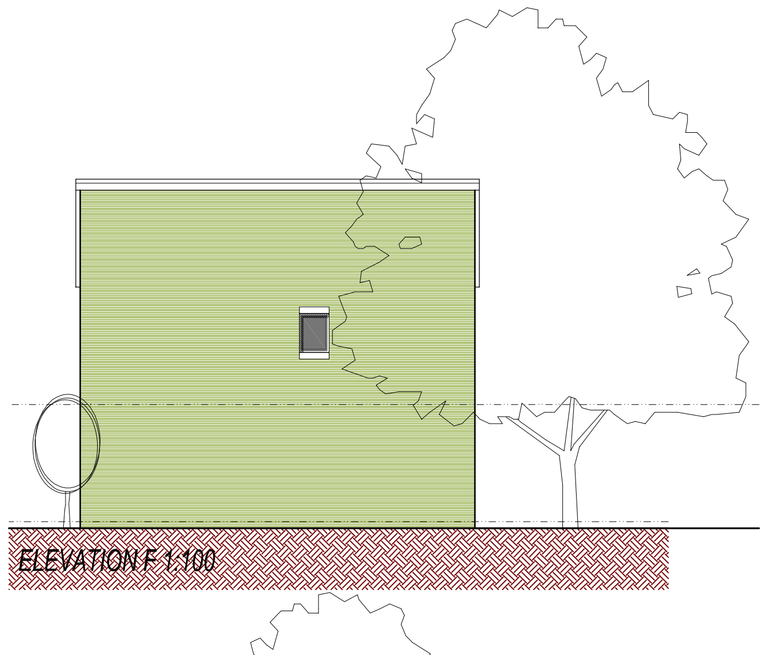

ELEVATION F 1:100



ELEVATION G 1:100

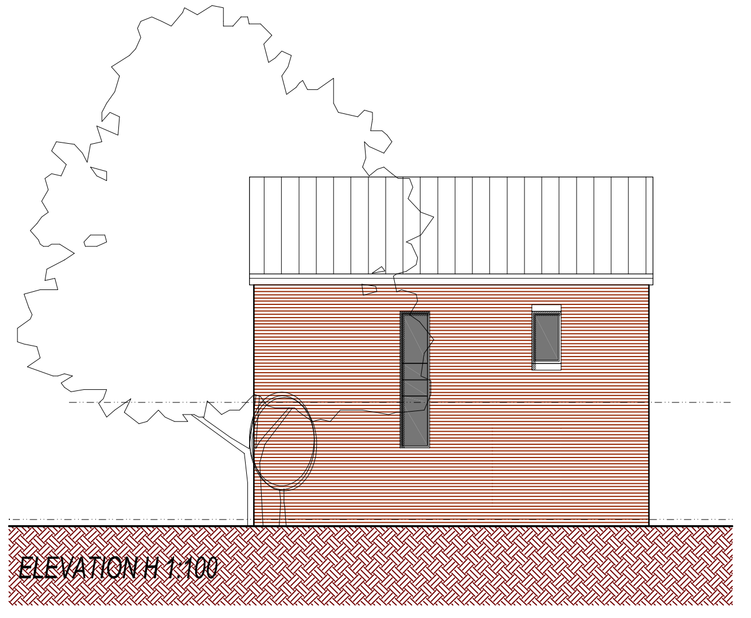

ELEVATION H 1:100

Coda Studios Ltd
Hope Works, 25 Mowbray Street,
Sheffield, S3 8EL
t: 0114 279 6003 f: 0114 279 6004
e:information@codastudios.co.uk

Client	FENWOOD ESTATES	Client
Job	ALDHAM	Job
Drawing	HOUSE BLOCK 01	Title

DRAWN	CHECKED	DATE	SCALE	
			A3 ISSUE:	A1 ISSUE:
RS	-	06/2010	1:100 / 1:200	1:50 / 1:100
REVISION	DRAWING STATUS		DRAWING NUMBER	
A	Planning		1711-003	

© COPYRIGHT EXISTS ON THE DESIGNS AND INFORMATION SHOWN ON THIS DRAWING
The Contractor must verify all dimensions on site before making shop drawings or commencing work of any kind. No dimensions to be scaled from this drawing. Architect to be notified of any discrepancies in dimensions immediately.