

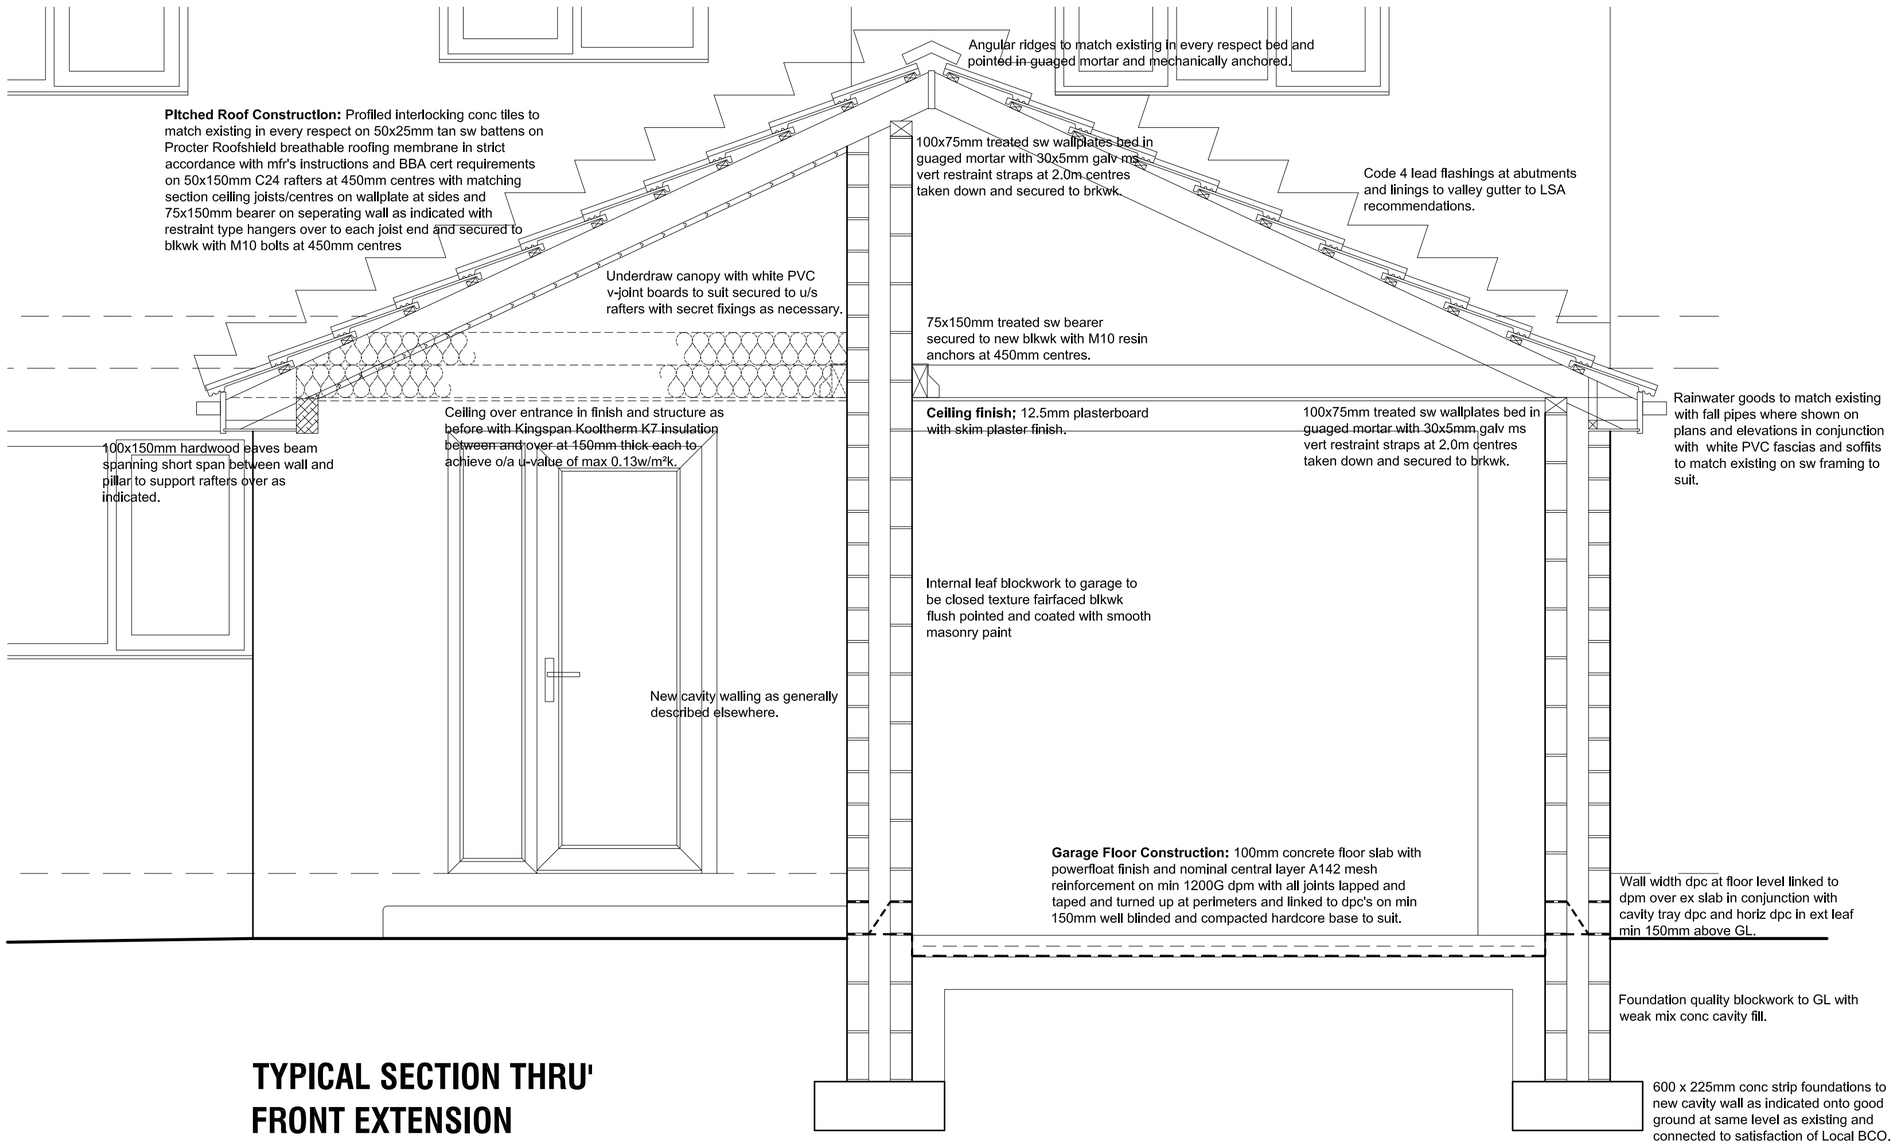



TYPICAL SECTION THRU' FRONT EXTENSION

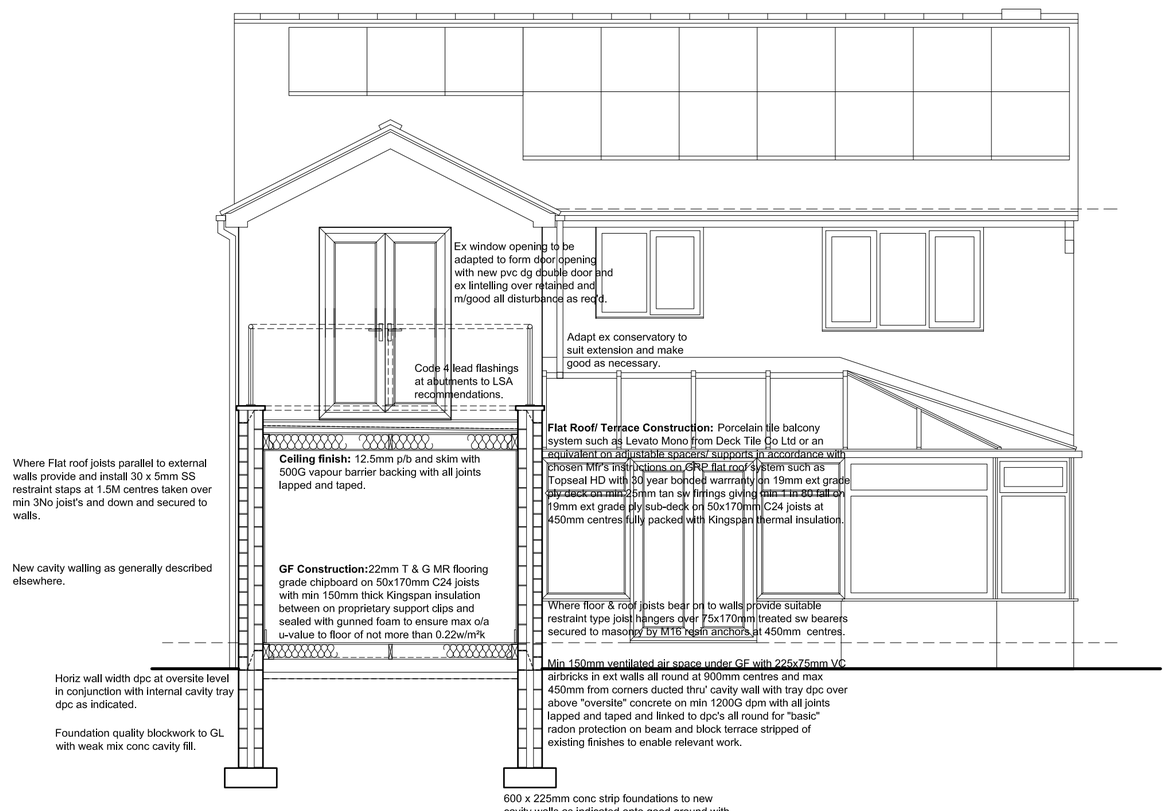


TYPICAL SECTION THRU' REAR EXT'N

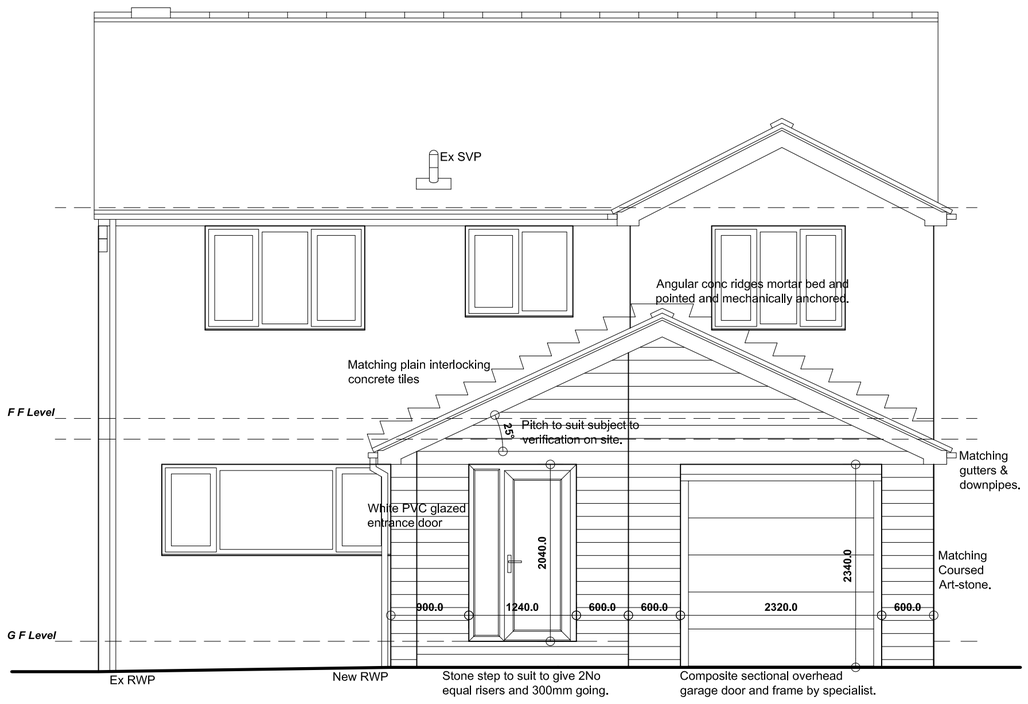

FRONT ELEVATION

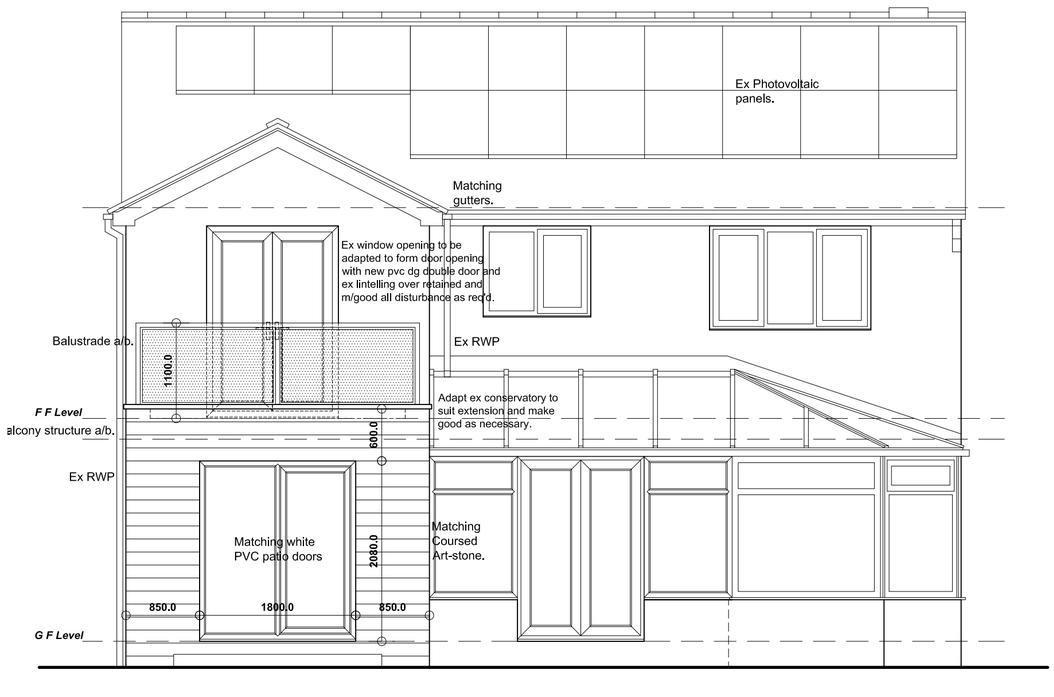

REAR ELEVATION

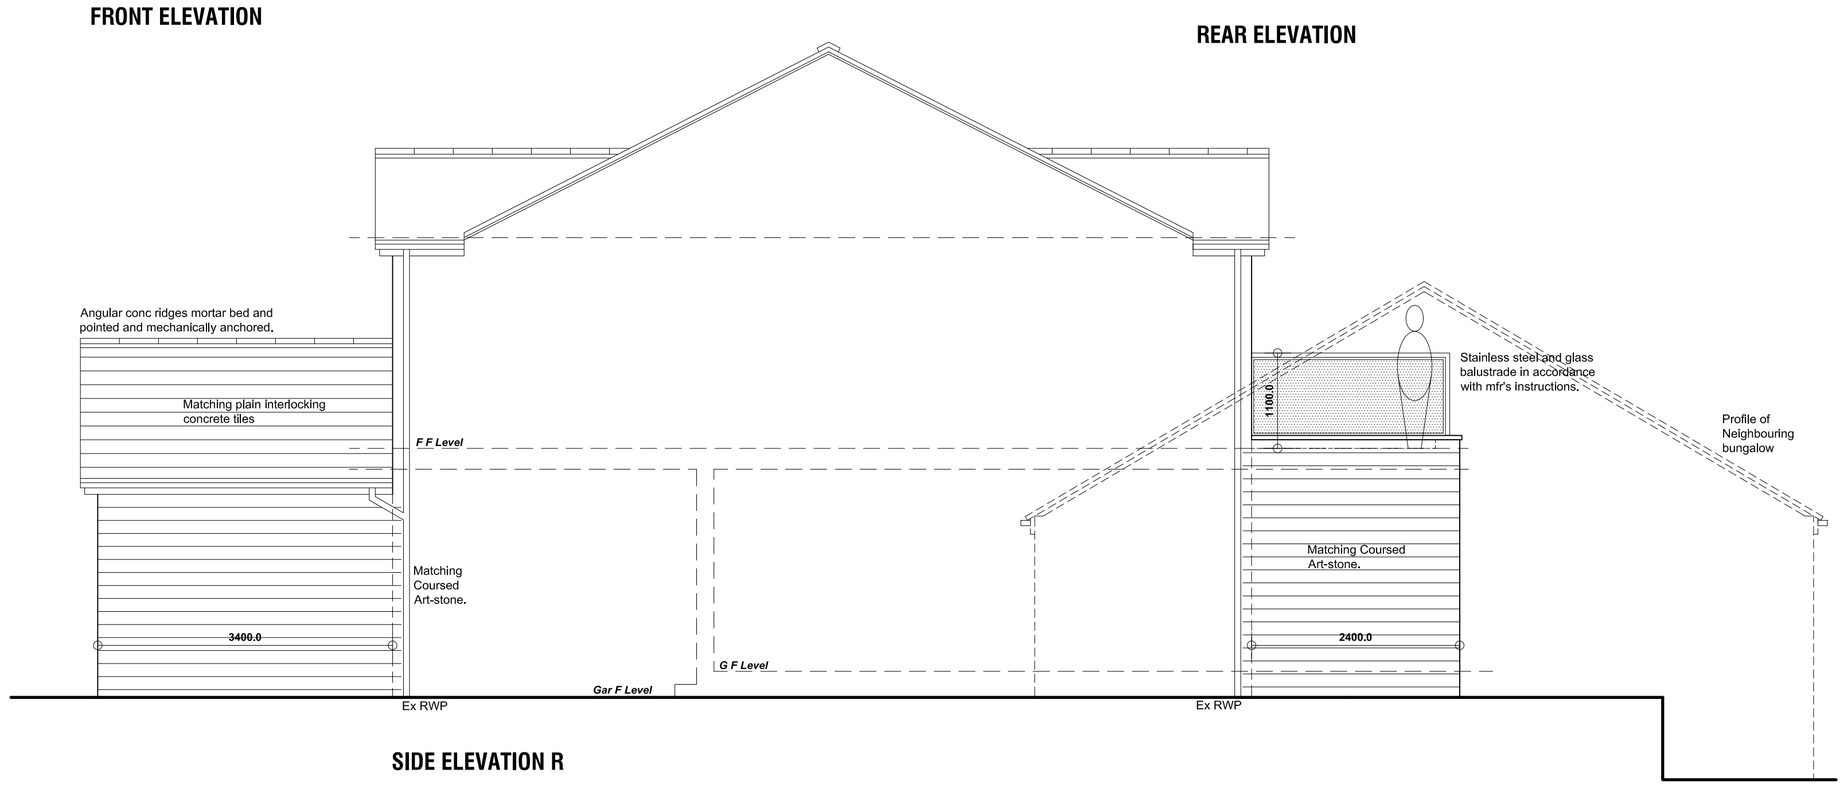

SIDE ELEVATION R

C	10/08/2017	Prepared for planning resubmission as agreed with clients.
B	10/07/2017	Revised to Clients alternative requirements.
A	19/08/2016	Neighbouring property/boundary clarified.
Revision	Date.	Description.

PROPOSED ALTERATIONS & EXTENSIONS, 5 MITCHELL CLOSE, WORSBROUGH, BARNSLEY, S70 4RZ.

DETAILED PROPOSALS 2

Sections and Elevations 2.

Mr & Mrs Bywater.

Building Design Services

JE Architectural Ltd
23 Windmill Road, Wombwell,
Barnsley, S73 8PW.
Tel: 01226 754507
Email: jealtd@btconnect.com

This drawing and the copyright is the Architectural Company's property and maybe used or reproduced only by agreement. All Dimensions in Millimetres Unless specified otherwise and subject to verification on site.

Scale: 1:20/50 @ A1	Date: JUNE 2016
Ref: 201539	Drwg No: 03

0 cm | 2 cm | 4 cm | 6 cm