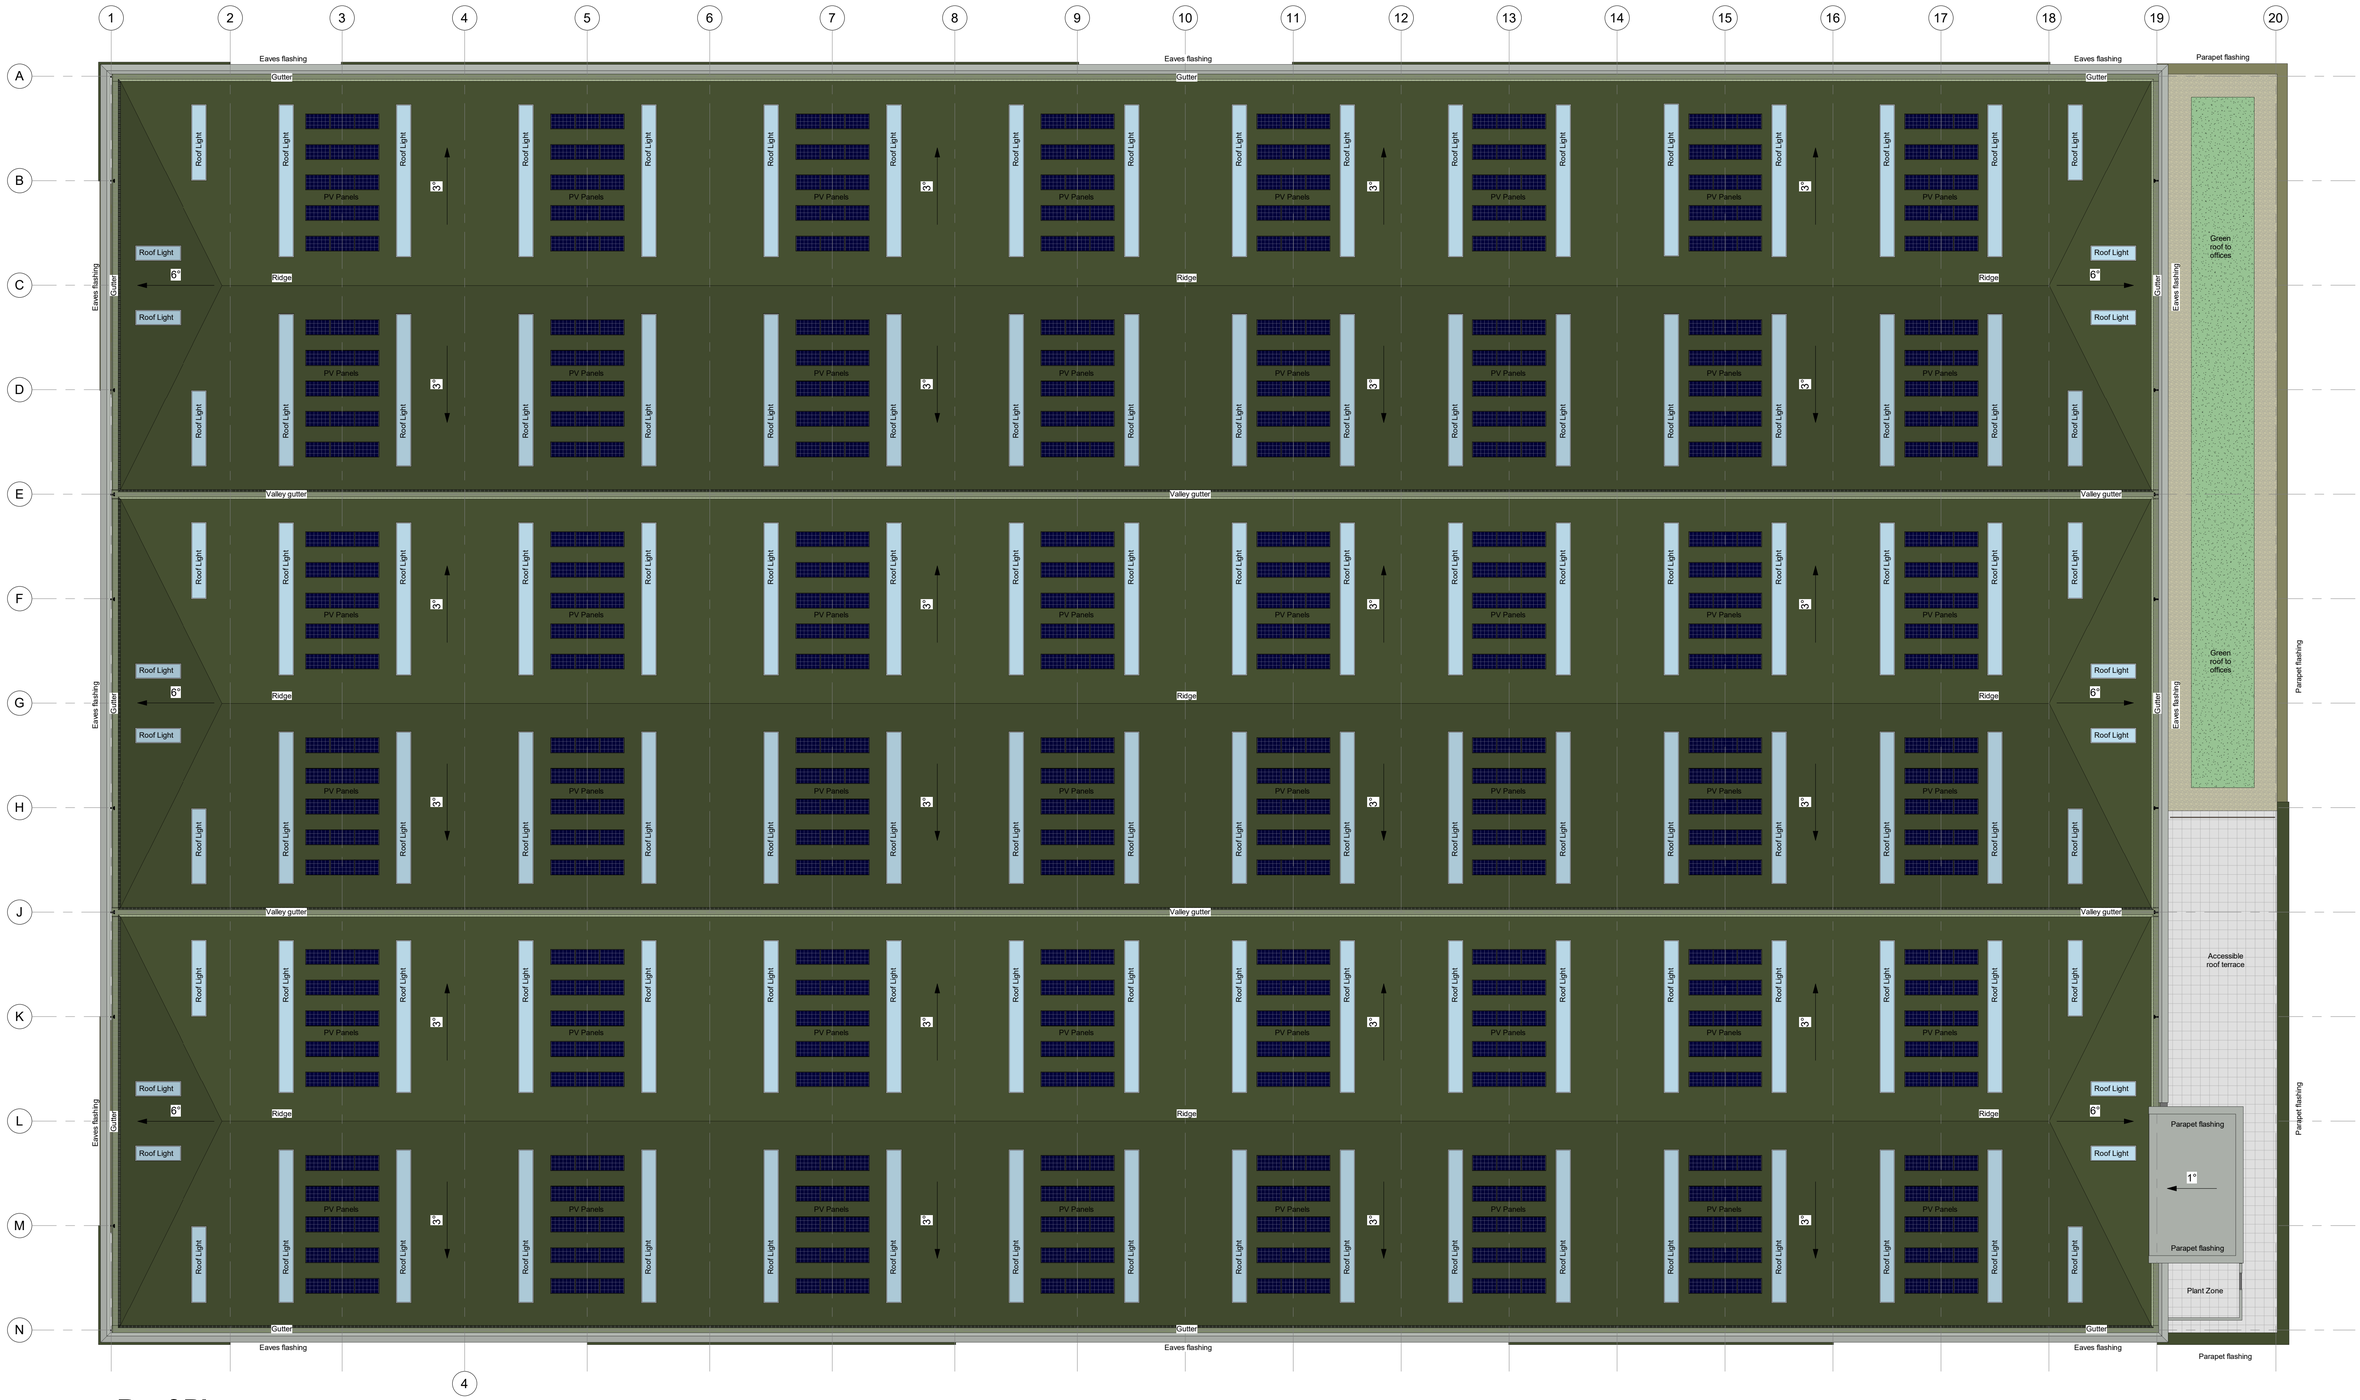


Roof Plan

1 : 200

NOTES
15% Indicative rooflights / Full cover PV Panels

Roof to be a Profiled built up system in Olive Green - RAL 100 30 20

0 2 4 10m

SCALE 1 : 200

Rev	Date	Description	Rev By	Chk'd By
A	15.11.2022	Updated client name	NBB	JMR

Project Title	PROPOSED INDUSTRIAL DEVELOPMENT Phase 2B - Unit 4 Dearne Valley Parkway Rockingham Barnsley
Client	EOS INC. LTD
Status	PLANNING
Scale	1 : 200
Drawing Size	A1
Drawn By	RG
Checked By	JMR
Date	SEP 22
Drawing Title	Proposed Roof Plan
Job-Dwg No.	12006-4 - (P)124 Rev A

Wakefield, WF1 3QA
t. 01924 291800

Carvers Warehouse, 77 Dale Street, Manchester, M1 2HG
t. 0161 2388555

The Old Rectory, 79 High Street, Newport Pagnell, MK16 8AB
t. 01908 211577

101 London Road, Reading, RG1 5BY
t. 0118 9507700

10 Gees Court, St Christophers Place, London, W1U 1JJ
t. 0207 4091215

THE HARRIS PARTNERSHIP
ARCHITECTS
www.harrispartnership.com

The Harris Group Ltd does not accept liability for any deviation to our drawings or specification.
This drawing is copyright and may not be reproduced in whole or part without written authority. Do not scale off this drawing.