




PROPOSED
SIDE ELEVATION
SCALE 1:100

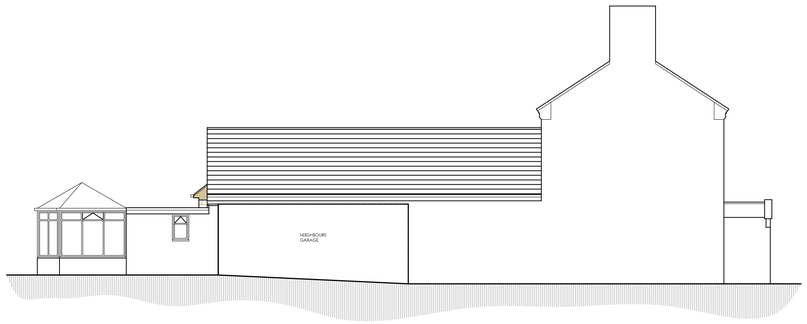


PROPOSED
FRONT ELEVATION
SCALE 1:100

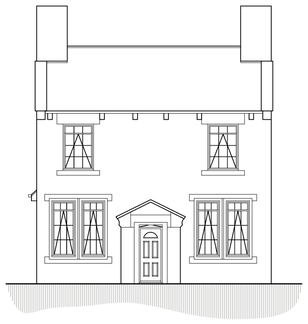


PROPOSED
SIDE ELEVATION
SCALE 1:100

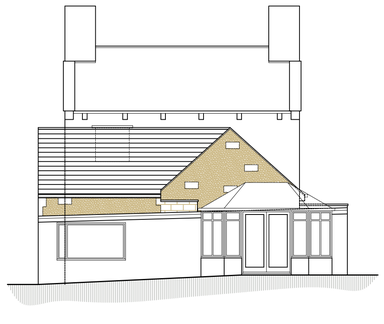


PROPOSED
REAR ELEVATION
SCALE 1:100

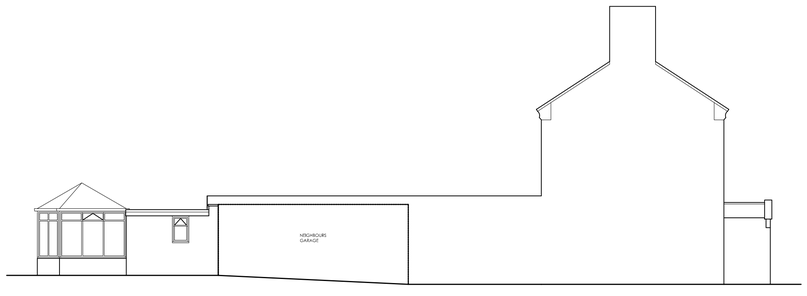


EXISTING
SIDE ELEVATION
SCALE 1:100

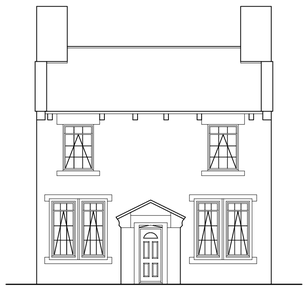


EXISTING
FRONT ELEVATION
SCALE 1:100

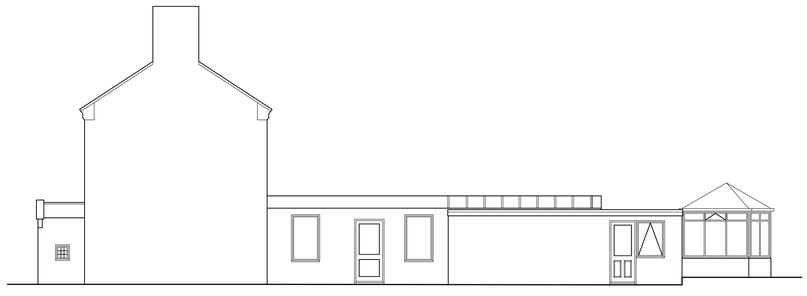

EXISTING
SIDE ELEVATION
SCALE 1:100

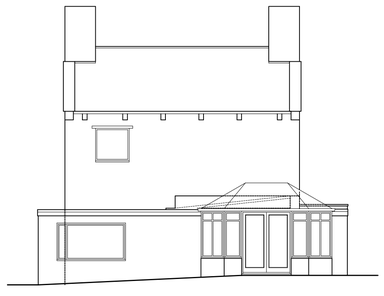


EXISTING
REAR ELEVATION
SCALE 1:100

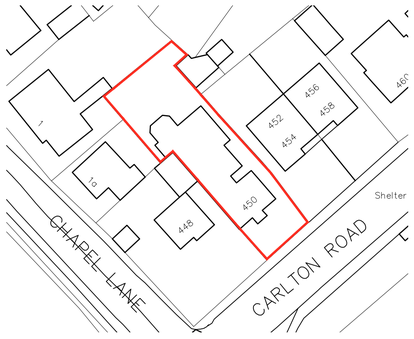

BLOCK PLAN
SCALE 1:500



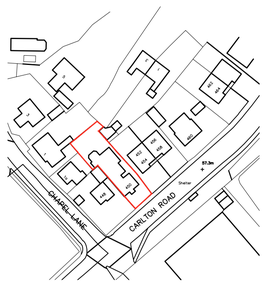

LOCATION PLAN
SCALE 1:1250

White Agus PARTNERSHIP
OFFICE ONE,
34 VICTORIA ROAD,
BARNSLEY,
S70 2BU
Phone: 01226 208482
Email: info@whiteaguspartnership.co.uk
Web: www.whiteaguspartnership.co.uk
ARCHITECTURAL SERVICES

Project. PROPOSED EXTENSION AT 450 CARLTON ROAD, CARLTON BARNSLEY, S71 3HY	Client. MR J. KAMARA
Drawing Title. PLANS AND ELEVATIONS	Date. JULY 2021 / Scale. 1:50 & 1:100 @ A1
	Ref. 21–077 / Dwg. No. 01 / Rev.

Date	Suffix	Description	Date	Suffix	Description