


South Elevation (to Tankersley Lane)




North-West Elevation

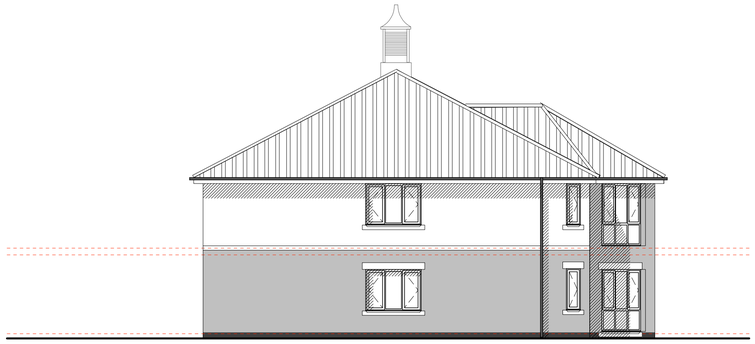

East Elevation (to Sheffield Road)



North-East Elevation (to Sheffield Road)

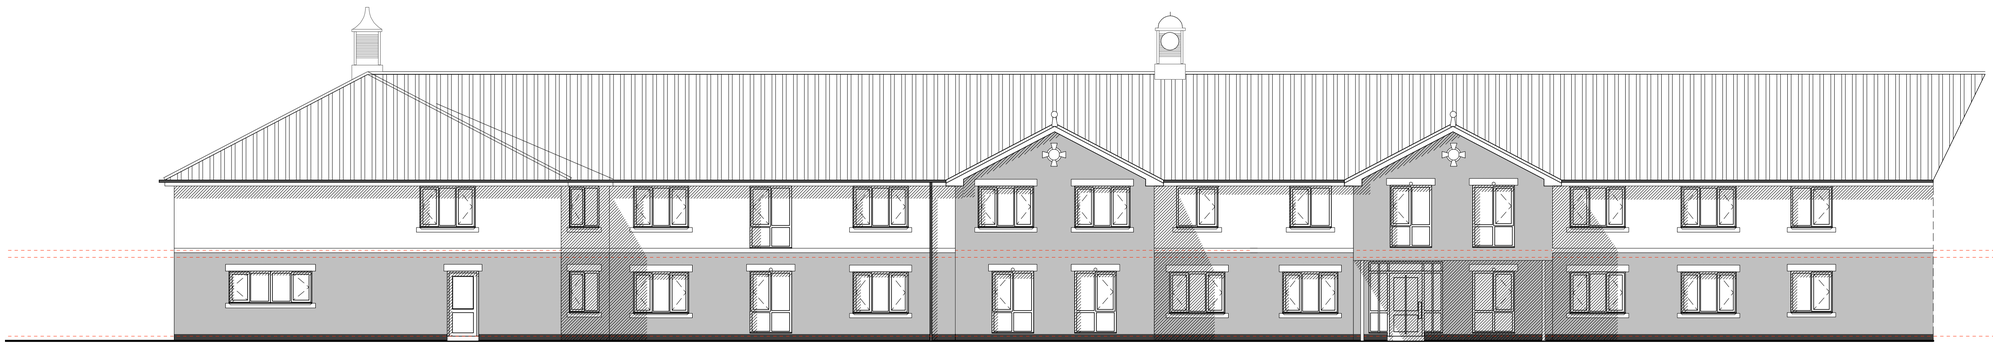

South-West Elevation



West Elevation



South-East Elevation

1 2 3 4 5 6 7 8 9 10/m

SCALE

ARP
Special Architectural Services

Care Home, Tankersley Lane, Hoyland

Elevations

Scale 1:200 @ A3, 1:100 @ A1 Drawn:ARP Date:Feb 2008

0720 CL (2-) 03

Gear House, Saltmeadows Road, Gateshead, NE8 3AH
tel:(0191) 490 1155 fax:(0191) 421 3482 mail@arpdesign.co.uk