


Drawing No.	Rev No.
MKR001 -003	A

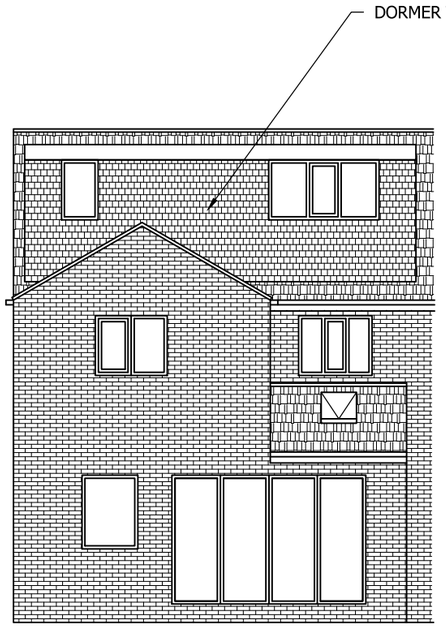


PROPOSED REAR ELEVATION
SCALE 1:100 AT A3

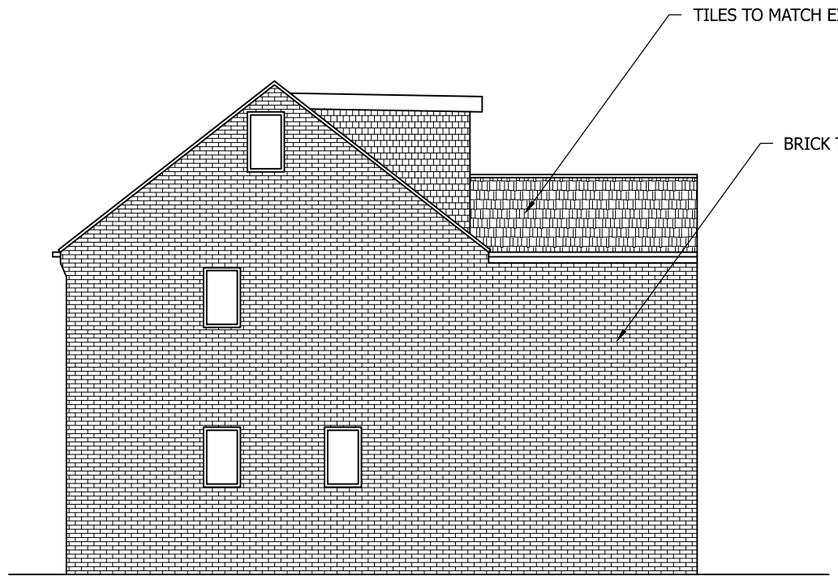

PROPOSED END ELEVATION
SCALE 1:100 AT A3

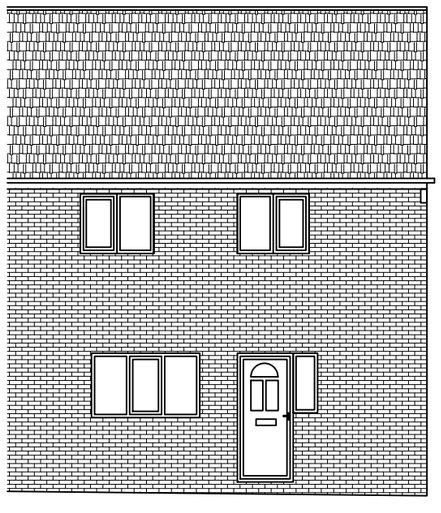

PROPOSED FRONT ELEVATION
SCALE 1:100 AT A3

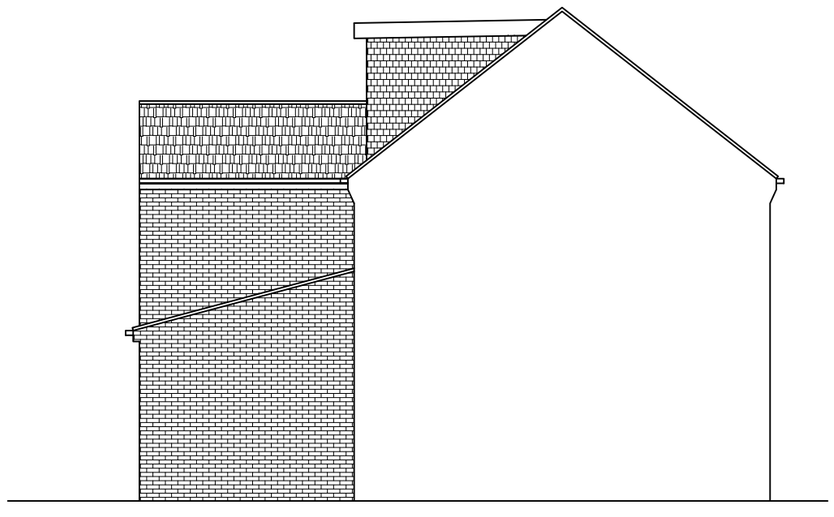

PROPOSED END ELEVATION
SCALE 1:100 AT A3

DO NOT SCALE: Contractor to check all dimensions and report any omissions or errors

NOTES

Rev	Description	By	Chk	App	Date
A	Upstairs pulled back	JRB			15/03/21

JRB DESIGNS Ltd
1 Saville Road
Cudworth
Barnsley
S72 8LT
Tel: 01226 383542
Fax: 01226 380078
Mob: 07970 541192
Email: john@jrbdesigns.co.uk

This drawing is copyright. © jrbdesigns Ltd.

Client
MRS. K ROBINSON

Drawing Title
PROPOSED ELEVATIONS

Address
114 WORSBROUGH ROAD
BIRDWELL
BARNSLEY
S70 5RG

Project Title:
PROPOSED TWO STOREY REAR EXTENSION

Purpose of Issue:
PLANNING

Drawing Status
FIRST ISSUE

Scale at A3	Drawn By	Date	
AS SHOWN	JRB	07/10/2020	
Checked By	Date	Approved By	Date
	07/10/2020		07/10/2020
Project No.	Drawing No.		Revision
MKR001	003		A

APPROVAL [X] INFORMATION [ ] TENDER [ ] CONTRACT [ ] CONSTRUCTION [ ]