
EXISTING SITE PLAN

scale 1:200

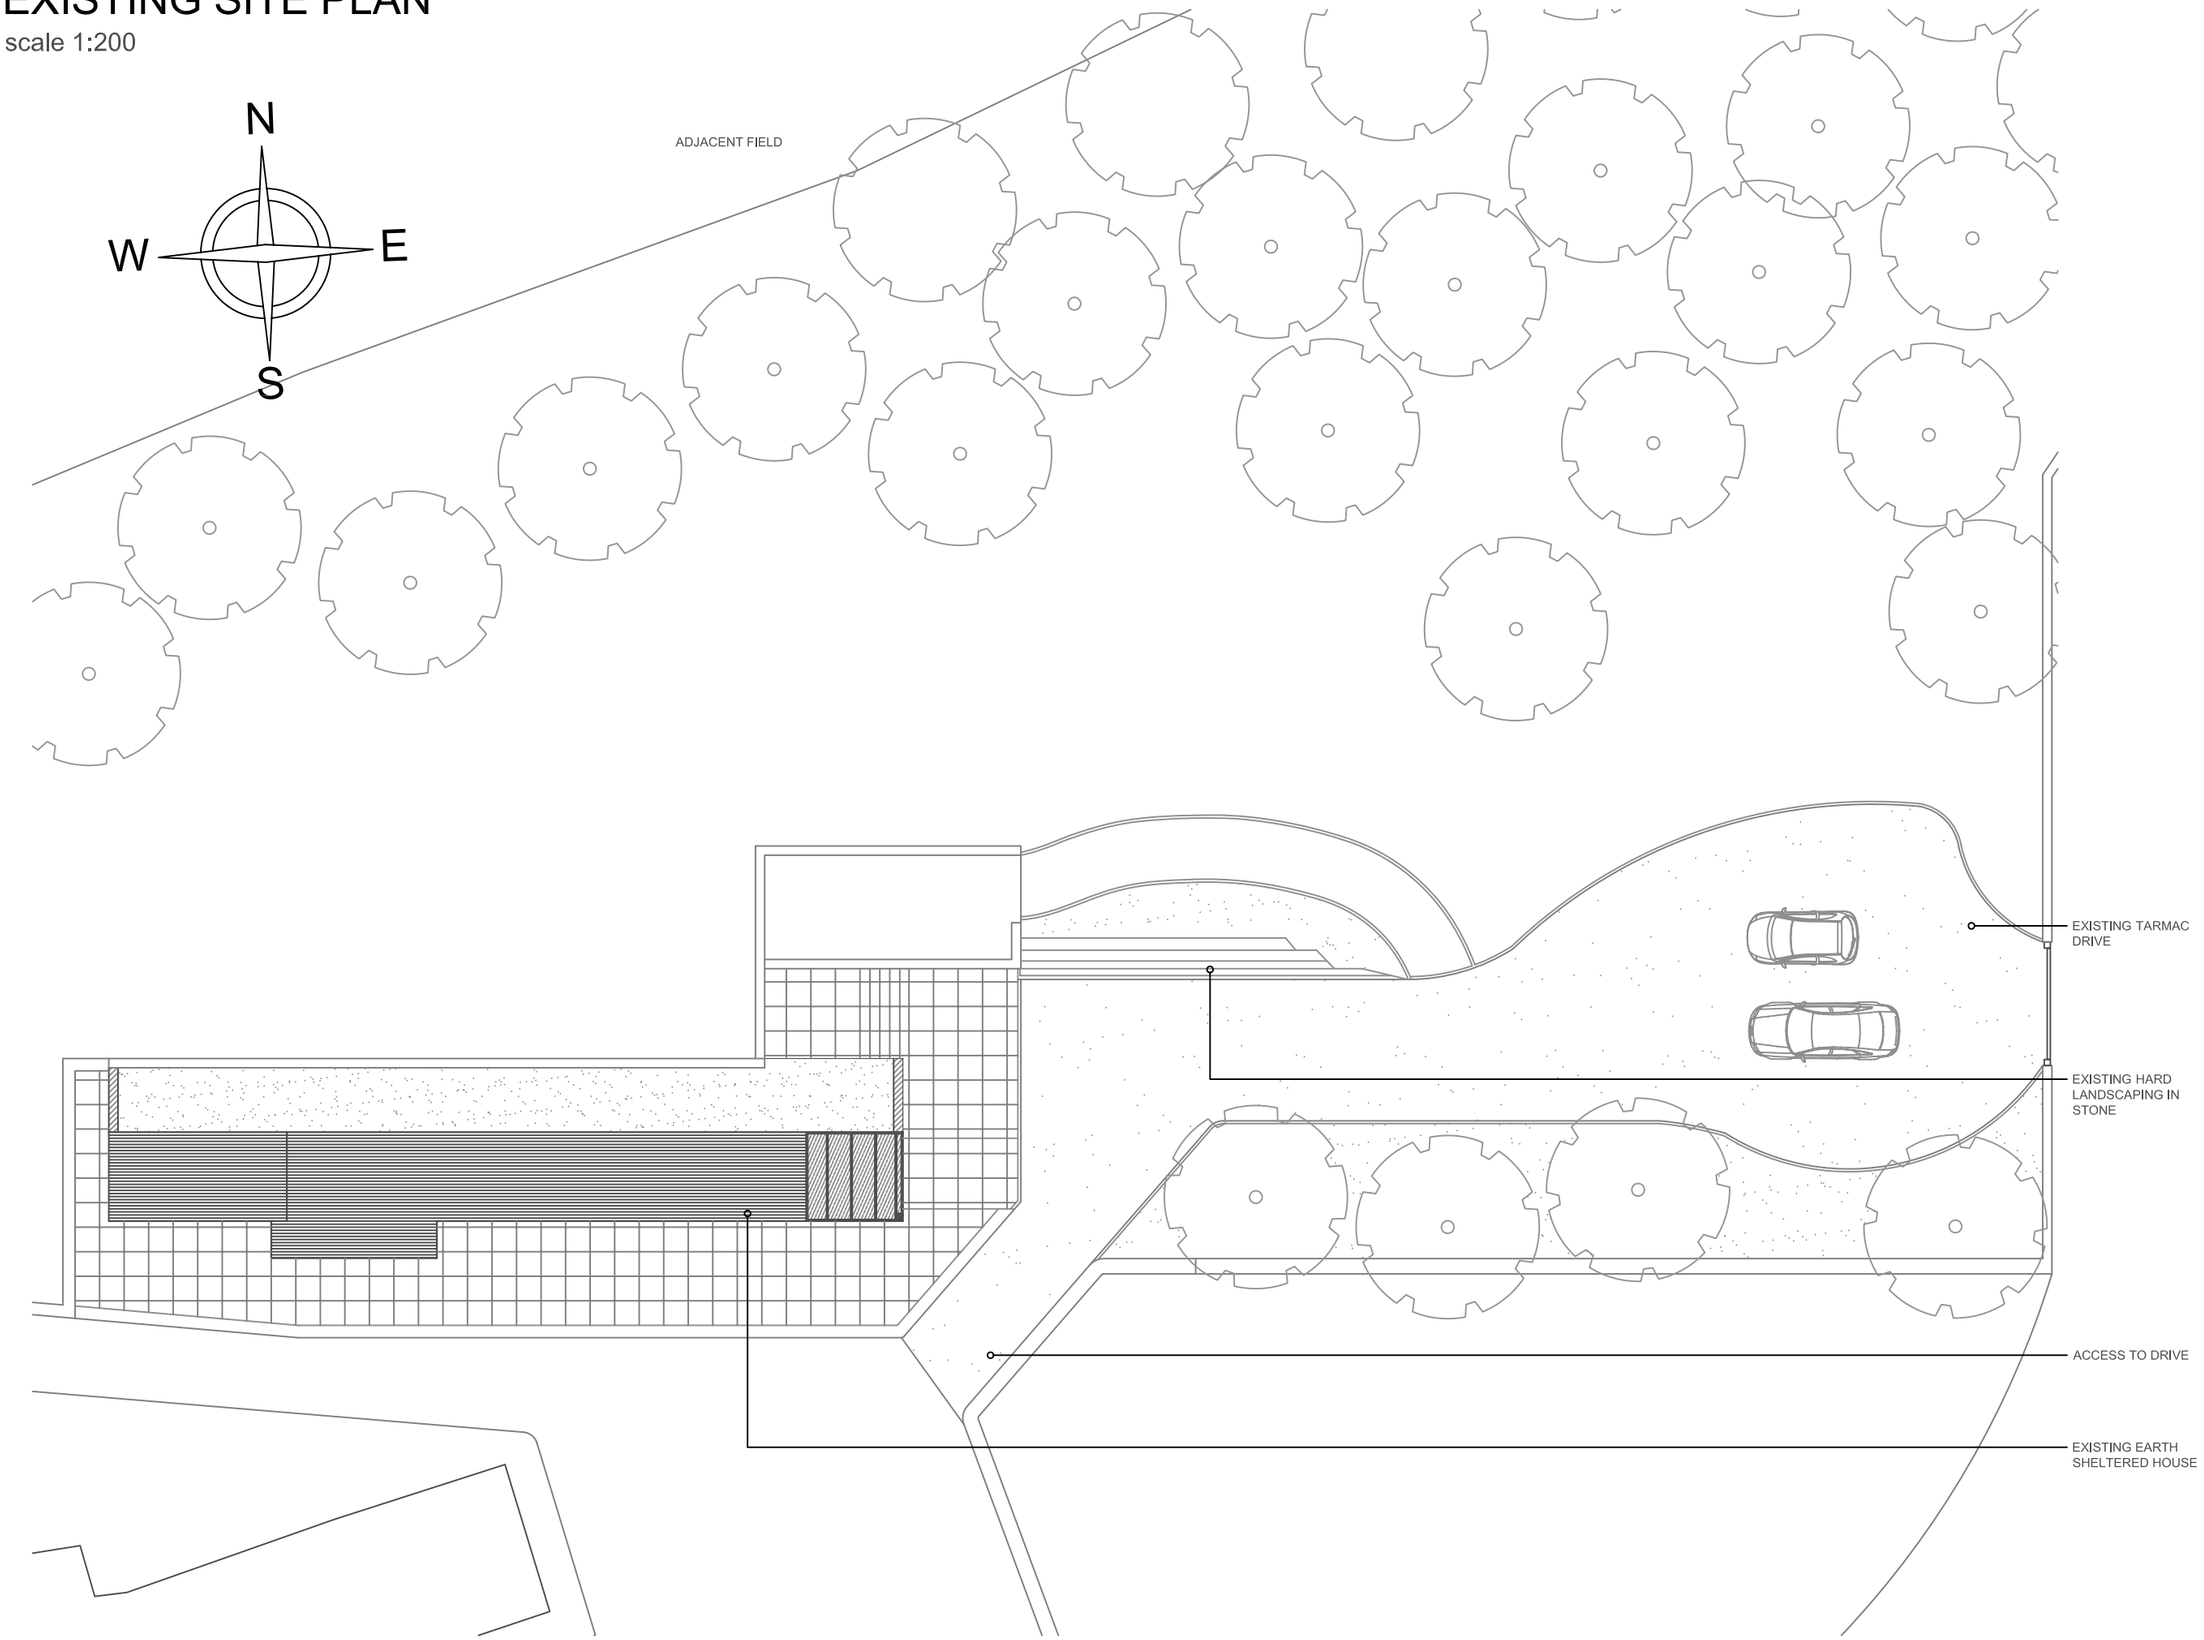

Notes:

Copyright Reserved. This drawing must only be used for the client and location specified in the title block. It may not be copied by any third party without prior written consent from J.J.B.

This drawing is only for the purposes described below and must not be used for any other purpose.

Do not scale from this drawing, all dimensions are in millimeters unless otherwise stated and should be considered as guides subject to on-site confirmations.

Prior to any work on site J.J.B. must be contacted to check the validity of the drawing.

Rev	Date	Amendment	By

PLANNING

Client:
Cannon Hall Farm Ltd,
Cannon Hall Farm,
Cawthorne,
Barnsley, S75 4AT

Job:
Proposed Garage at Gunthwaite Mill.

Drawing Title:
Existing Site Plan

Drawing No:
JJB 037 / PL / 101

Scale:
1:200 at A3

Date:
June 2012

Drawn By:
JMW

J + J BOLCHOVER

ARCHITECTS

5 New Hagg,
Oldfield Road,
Honley, Holmfirth,
Huddersfield,
West Yorkshire,
HD9 6RN

Tel: 01484 303800
Email: malcolm@jjbolchover.com
Web: www.jjbolchover.com