
NOTES
Do not scale from these drawings - If in doubt always ask first

Report any discrepancies and omissions to owner
This Drawing is Copyright EDGE AD Ltd ©
Drawings are prepared for the purposes of obtaining Town & Country Planning Permission Approval only.

All materials shall be fixed, applied or mixed in accordance with all of the manufacturers instructions, recommendations & specifications. All materials shall be fit for the purposes that they are to be used for.

It is the responsibility of the owner / client to serve a notice on the adjoining or adjacent neighbours for the proposed works under 'The Party Wall Act 1996' Explanatory booklets can be obtained free of charge from the D.O.E. publications despatch centre, Blackhorse Road, London SE99 6TT
Tel 0208 691 9191.

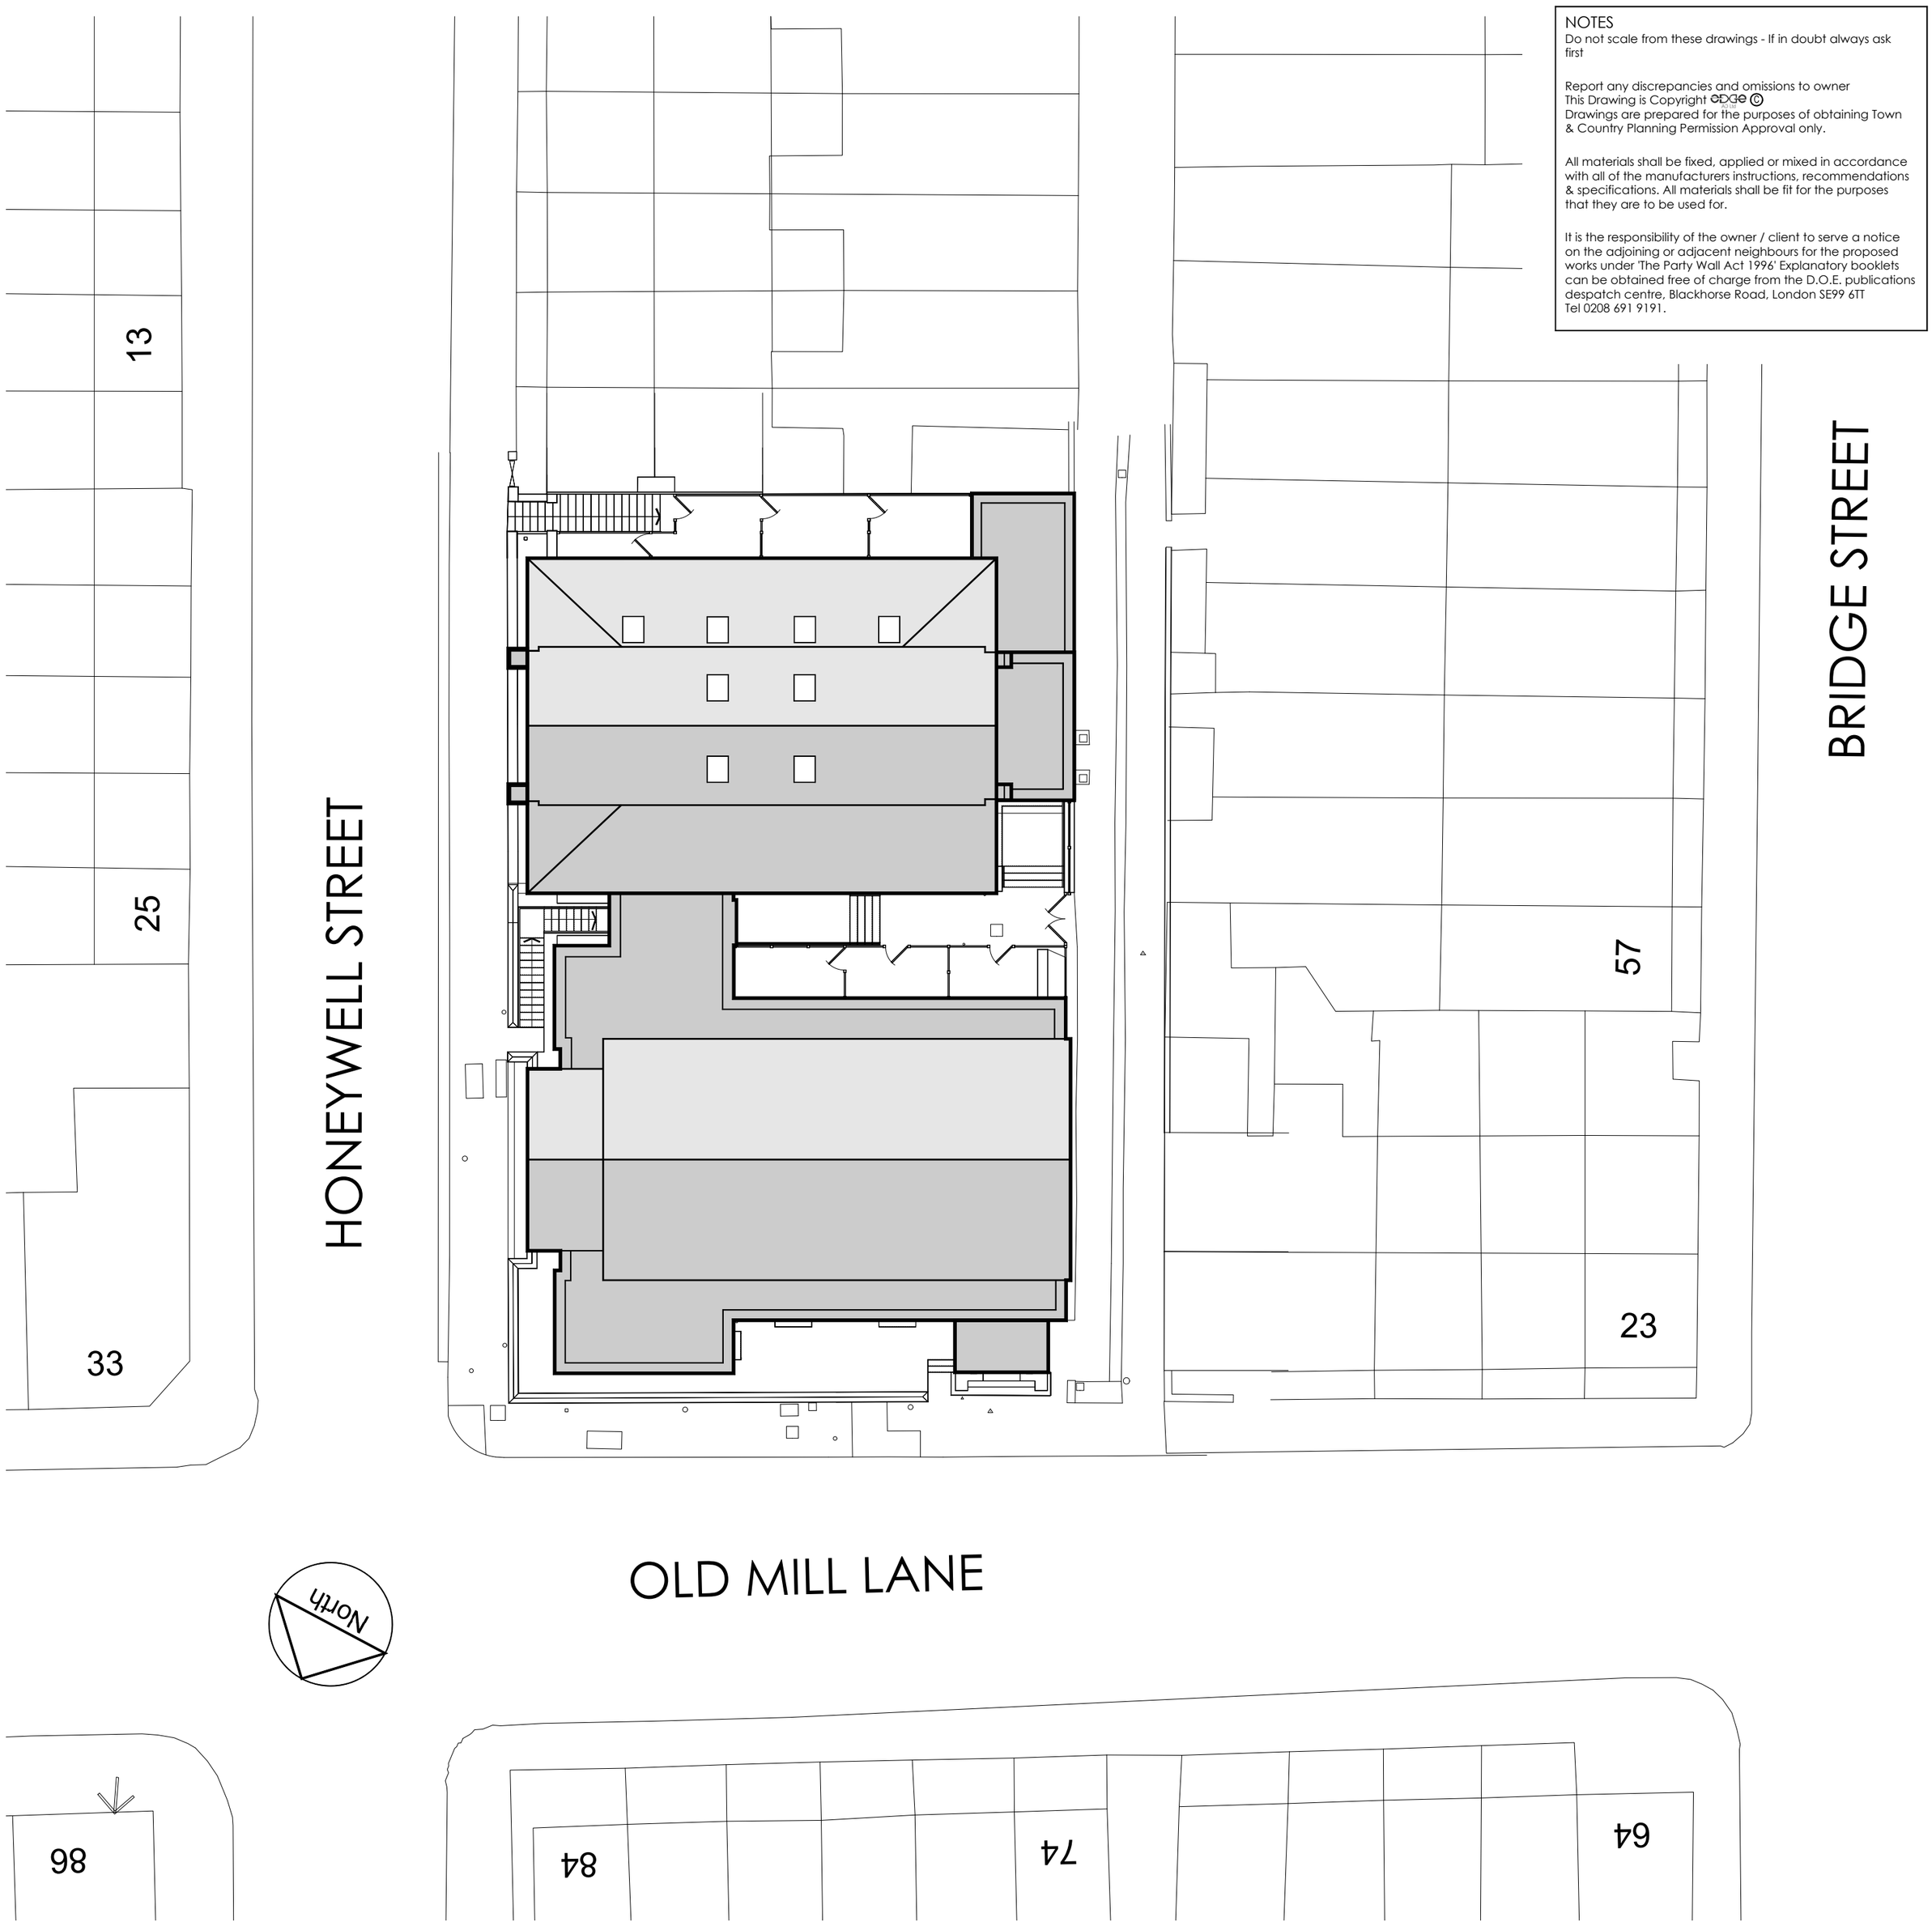

Proposed Site Plan (1:200)



North

Location Plan (1:250)

Rev	Date	Comments
P2	20.10.26	Section 73

Project
Proposed Residential Conversion & Change Of Use.

St Barnabas Hall
26 Honeywell Street
Barnsley
S71 1PN

Client
KRUIDBERG CAPITAL

Drawing title
Proposed Site Plan & Location Plan

Scale	Drawing No.	Revision
1:200 & 1:1250 @ A2	A23-32-07	P1
Date: October 2026		
Drawn By: BJDL		

EDGE AD Ltd
T: +44 (0) 114 4491170 M: +44 07775107981
W: www.edge-ad.co.uk E: info@edge-ad.co.uk
Wharf House, Wharf Street, Sheffield S2 5SY - Registered Company No. 08593883