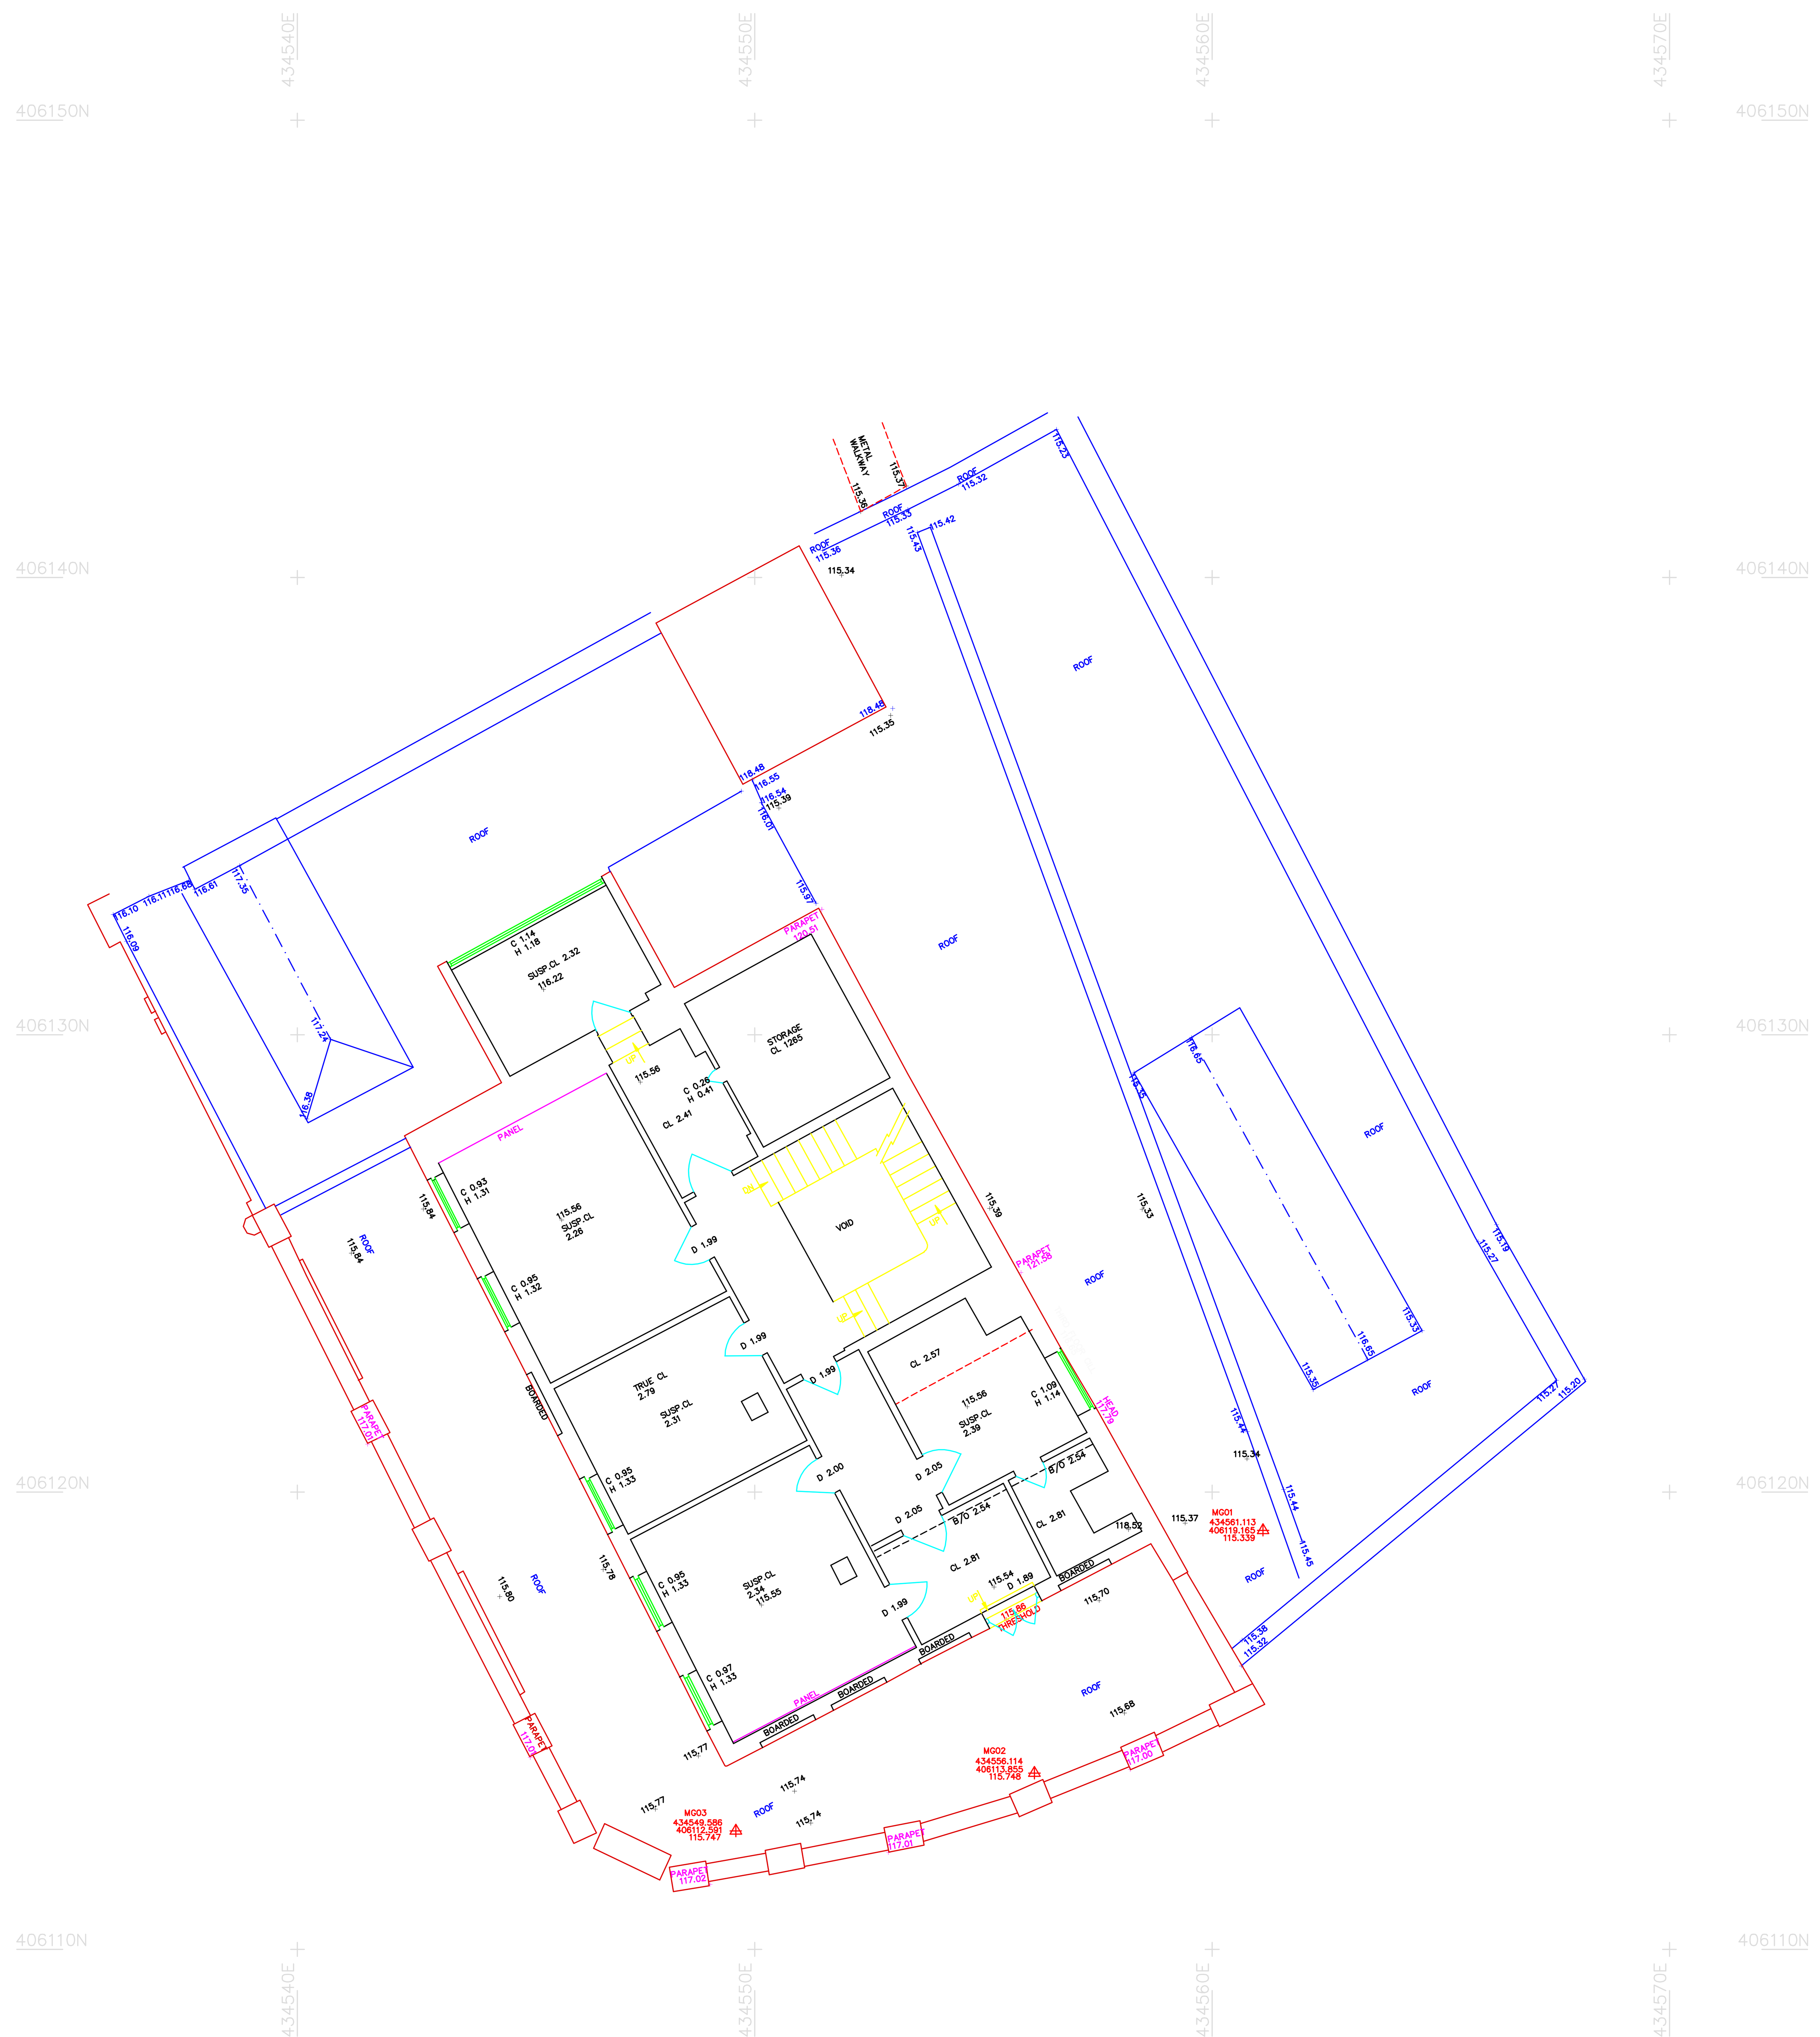


THIRD FLOOR PLAN

NOTES

LEVEL DATUM.....OS ORTHOMETRIC HTS

GRID ORIENTATION.....OSGB36

ABBREVIATIONS

D 1.98.................DOOR HEIGHT

C/L 2.02.................FLOOR TO CEILING

B/O 2.02.................FLOOR TO BEAM OVER

C 0.50.................FLOOR TO CILL

H 0.50.................CILL TO HEAD

97.89 ....SPOT LEVEL

97.89 ....U/S BEAM LEVEL

97.89 ....SOFFIT LEVEL

NORTH

N

All critical dimensions to be checked on site prior to fabrications. Please report any discrepancies. If in doubt, ask.

REVISIONS

Date	Details

Landmark Surveys (UK) Ltd
149 ROYSTON ROAD
CUDWORTH
BARNSLEY
S72 8BW
TEL. 01226 780070
FAX. 01226 780070
MOBILE TEL. 07801 697470
E-MAIL mark.landmark@btinternet.com

Client

ACCESSIDEA LTD

Site

No.72 MARKET STREET
BARNSLEY

Scale	1 : 100	Date	MAY 2020
Drawn by:	M.R.GILMORE	Surveyed by:	M.R.G.,D.P.G
Checked by:		Plan Ref.	SANG001TF