




EXISTING FLOOR LAYOUT PLAN
Scale 1:50

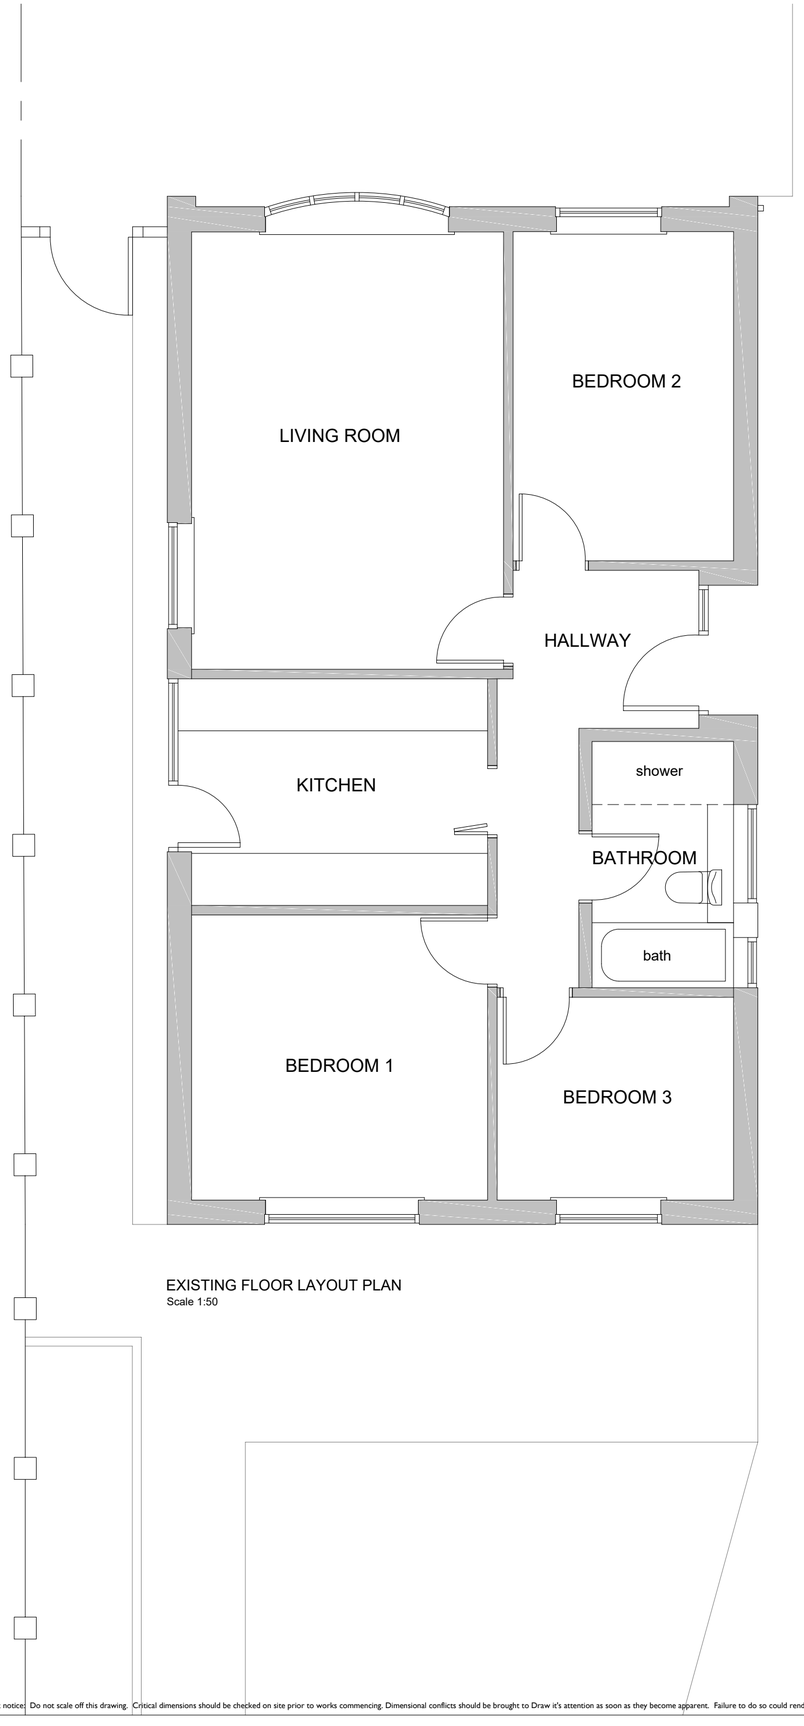


REAR ELEVATION
Scale 1:100

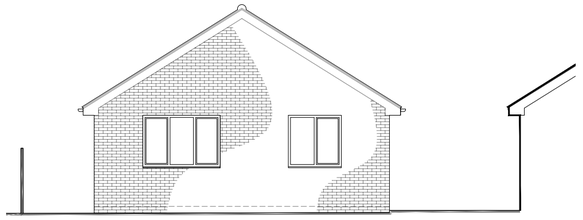


SIDE ELEVATION (L)
Scale 1:100

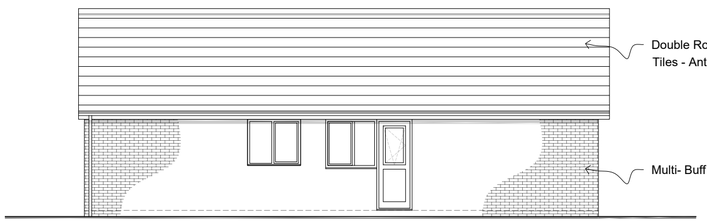

SIDE ELEVATION (R)
Scale 1:100

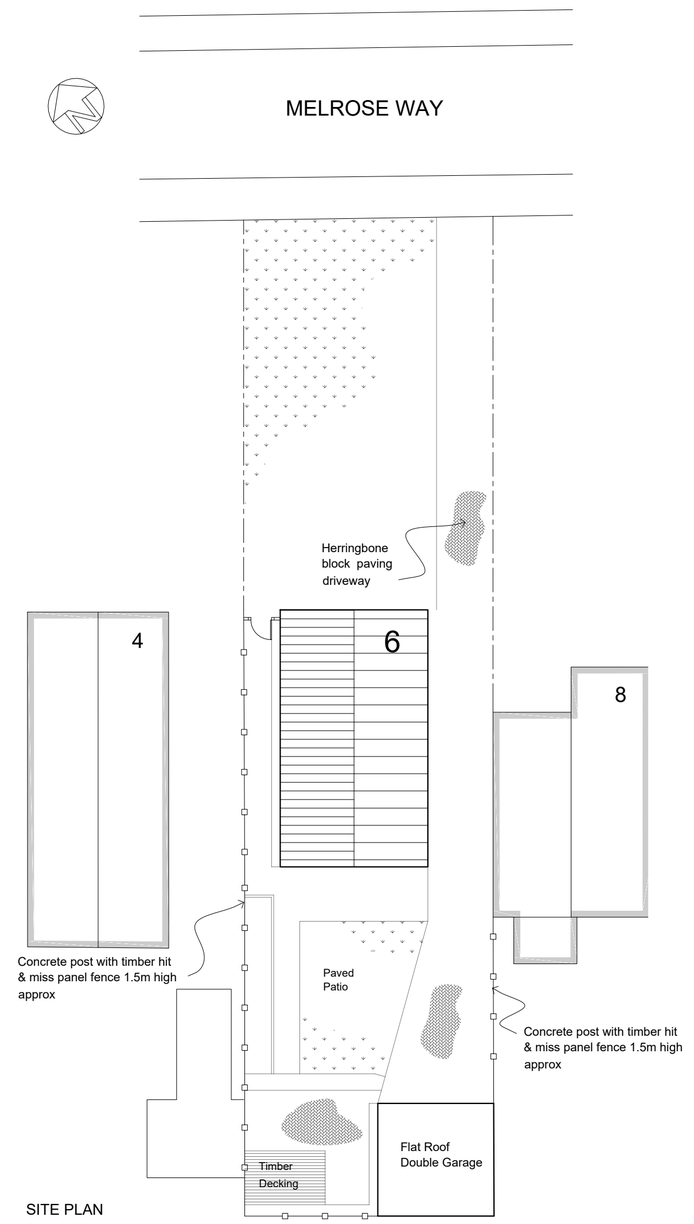

SITE PLAN
Scale: 1:200

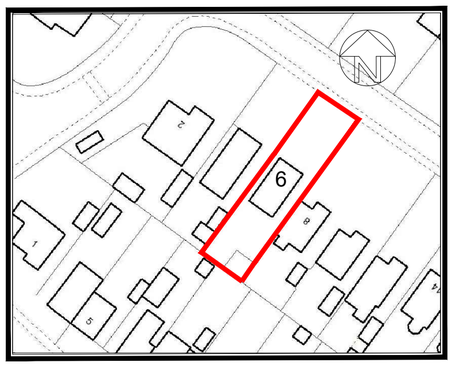

SITE LOCATION PLAN
Scale: 1:1250

Rev:	Date:	Description:	By:

07762656187
steven@drawit.biz
www.drawit.biz
15 Medway Close
Barugh Green
Barnsley
S75 1NY

Purpose: PLANNING

Status: EXISTING

Dwg of: PLANS, ELEVATIONS, SITE & LOCATION PLAN

Client:
Mr & Mrs Copley

Site Address:
6 Melrose Way, Monk Bretton
Barnsley, S71 2JX

Project:
Proposed single storey rear extension

Drawn by:	Date:	Rev:
SH	08/06/2018	
Scale: As Shown	Dwg No: 1816_101	

Important notice: Do not scale off this drawing. Critical dimensions should be checked on site prior to works commencing. Dimensional conflicts should be brought to Draw it's attention as soon as they become apparent. Failure to do so could render the contractor liable for subsequent losses. Copyright in this drawing and any work executed from this drawing remains the property of Draw it.

© Copyright Draw it 2018