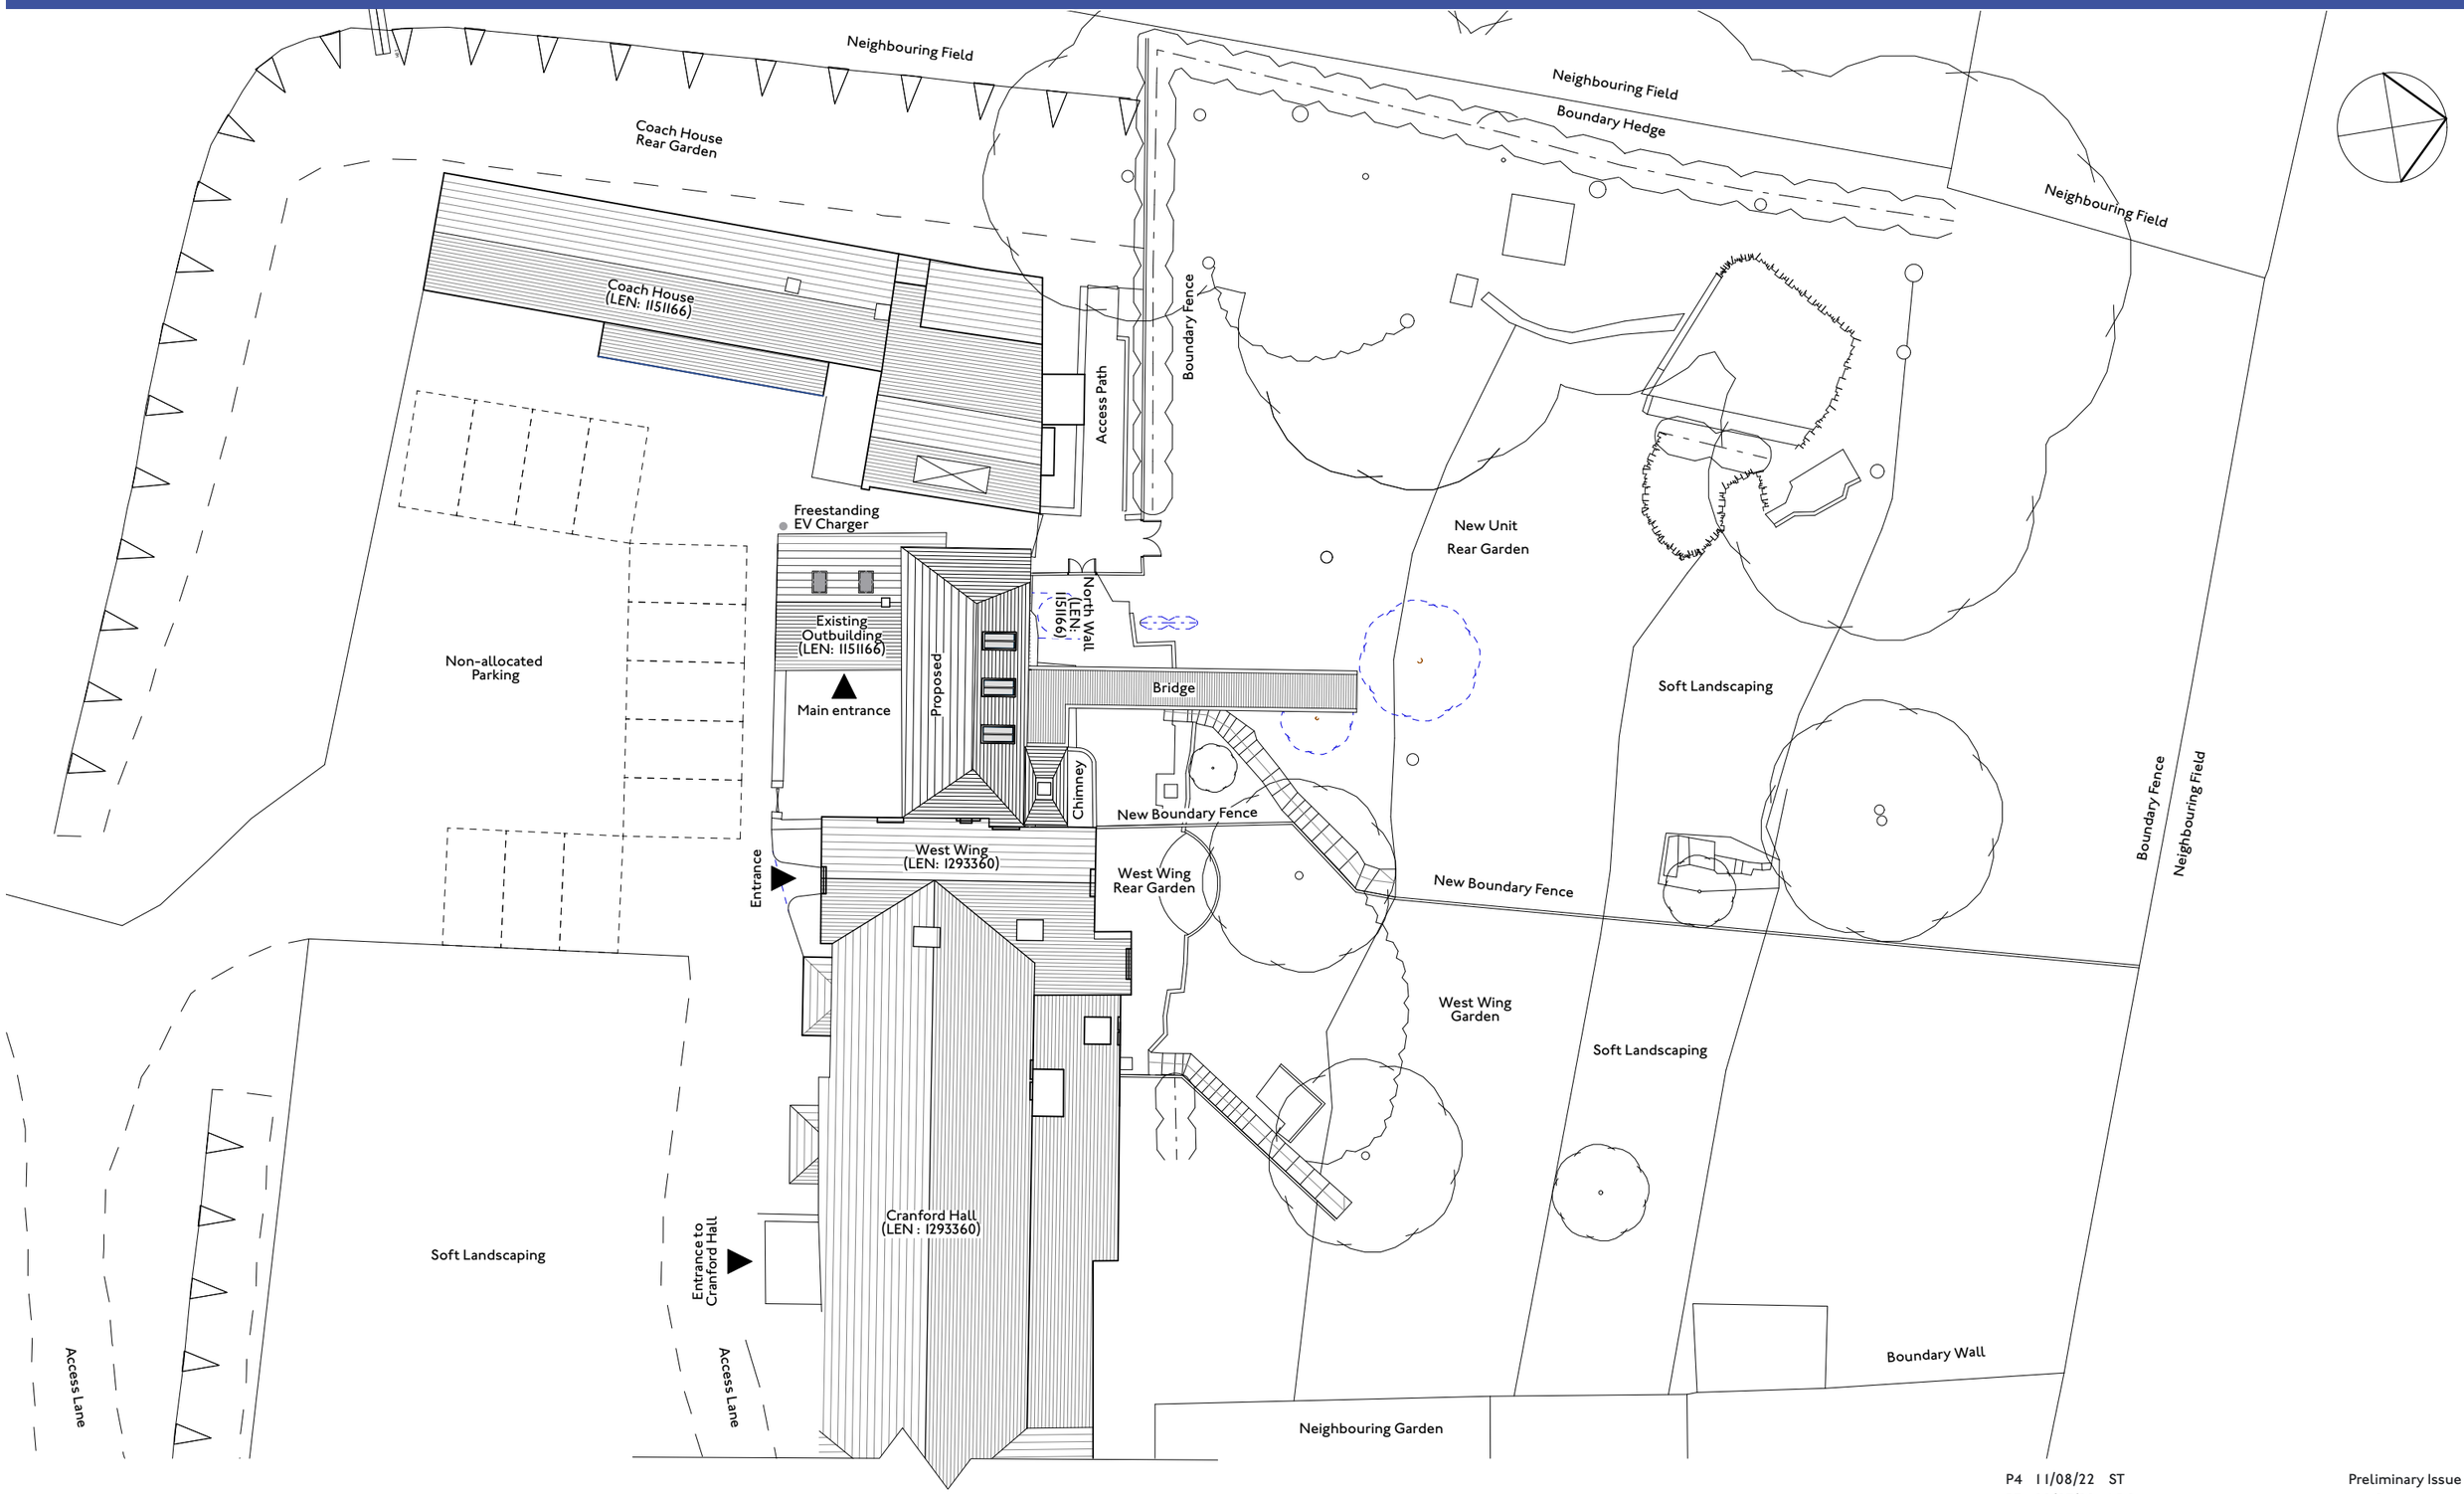


0 5 10M

Proposed
Existing
Demolition

HEM ARCHITECTS
Parkhead House, Carver Street, Sheffield, S1 4FS
0114 442 0123
hemarchitects.co.uk
hello@hemarchitects.co.uk

Scale @ A3: 1:250
Purpose: For Information
Status: S2 **Revision:** P4
Drawn: AM **Checked:** AM

P4 11/08/22 ST
P3 08/07/22 LDS

Preliminary Issue for comment

Cranford Hall

Proposed Site Plan

Client: Mr & Mrs Whewell

Drawing No: PT152-PTA-00-ZZ-DR-A-00102

This drawing is the copyright of HEM Architects & should not be reproduced in whole or in part without their written permission.

PT152-PTA-00-ZZ-M3-A-00101.vwx