

Revision	Date
-	-

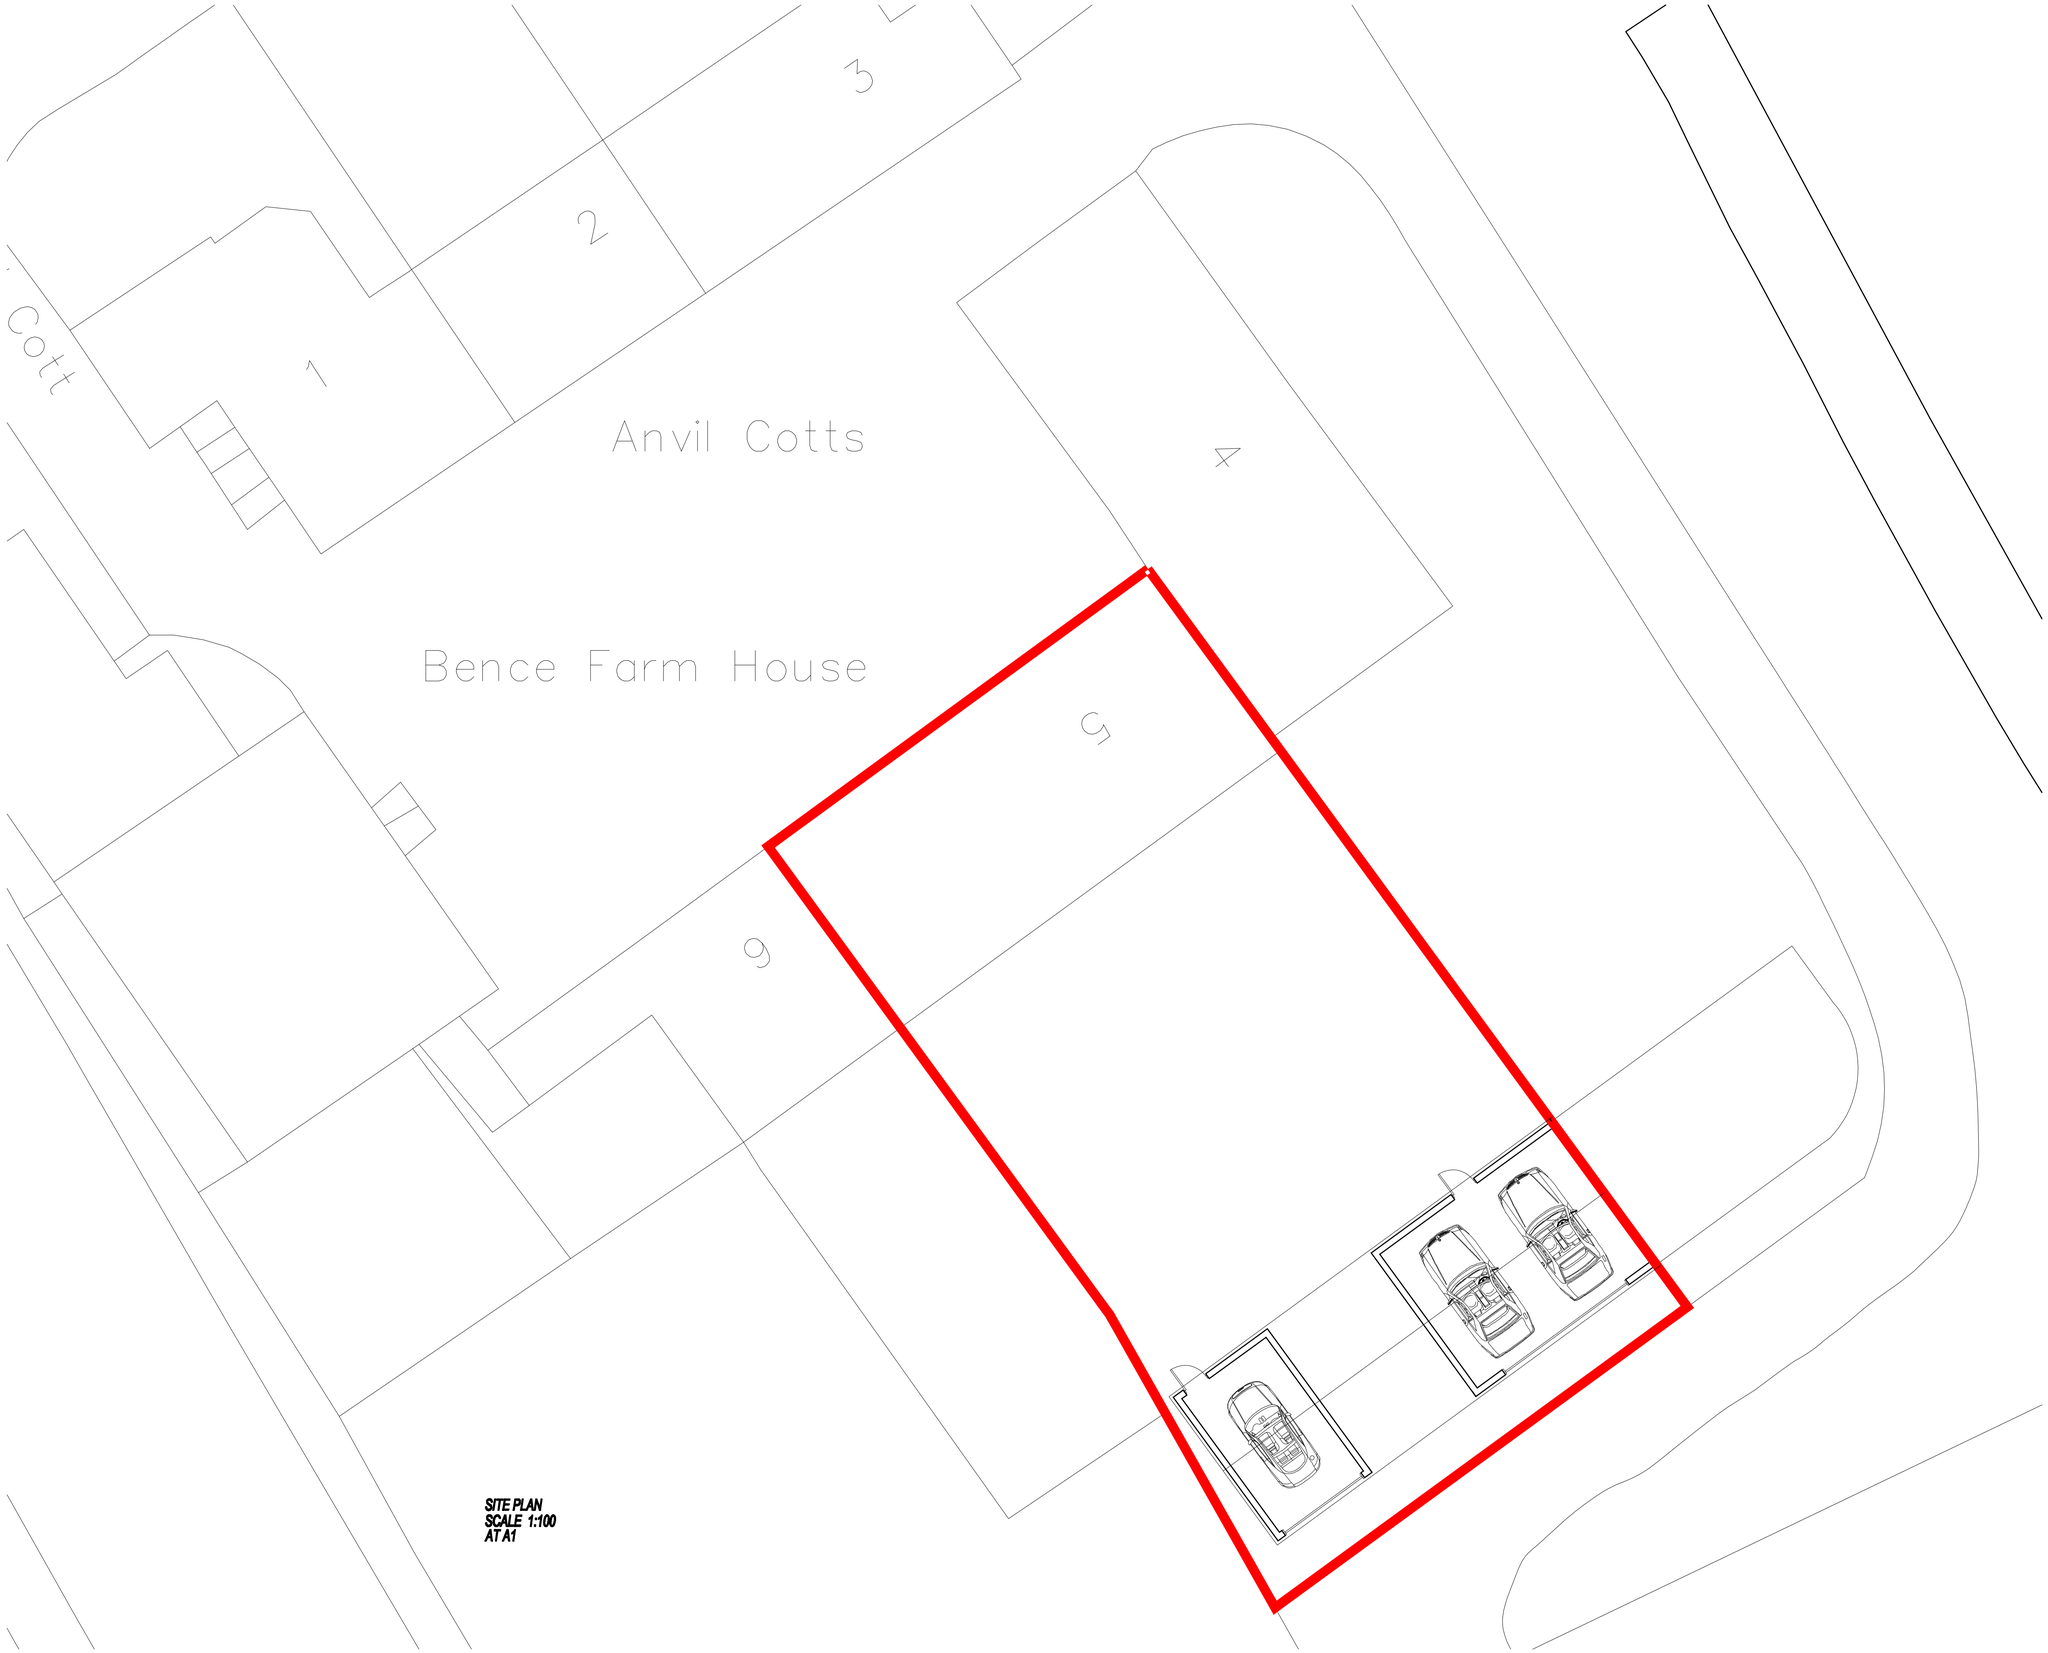

SITE PLAN
SCALE 1:100
AT A1

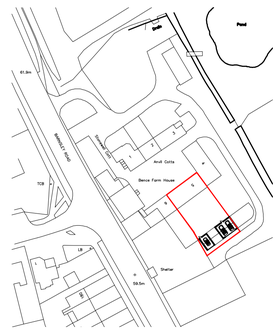

SITE LOCATION PLAN
SCALE 1:1250
AT A1

SGI Sovereign Group (Interiors) LTD
Sovereign House St Georges Rd
Barnsley, S70 1BW
t: 01226 248509 f: 01226 779566
e: james.gilroy@sgint.co.uk

Richard Burton	Client
Bence Farm	Job
Site Plan And Site Location Plan	Title

DRAWN		DATE	SCALE	
AGH		-	A3 ISSUE:	A1 ISSUE:
			-	-

REVISION	DRAWING STATUS	DRAWING NUMBER
-	status	002

© COPYRIGHT EXISTS ON THE DESIGNS AND INFORMATION SHOWN ON THIS DRAWING